NORTH JOHNSTON MIDDLE SCHOOL

MICRO, N.C.

Little & Associates Architects
5815 Westpark Drive
Charlotte, NC 28210
Phone (704)525-6350
Columbia-Myrtle Beach

Index of drawings

Architectural

C-1 Demolition Plan
C-2 Staking Plan
C-3 Utility Plan
C-4 Soil & Erosion Control
C-5 Grading Plan
C-6 Soil & Erosion & Storm Drainage Details
C-7 Water & Sanitary Sewer Details
C-8 Entry & Driveway Details

A-1 Main Building Plan (1/16") & Fire Wall Designation
A-2 Enlarged Administration Area & Finish Schedule
A-3 Enlarged Classroom Wings & Finish Schedule
A-4 Door Schedule & Details (Main Building)
A-5 Roof Plan
A-6 Main Building Elevations
A-7 Main Building Elevations
A-8 Building Sections & Interior Details
A-9 Wall Sections, Details & Window Schedule
A-10 Wall Sections & Details
A-11 Skylight Details, Wall Details, Pilaster Details
A-12 Section Details
A-13 Reflected Ceiling Plan (Administration Area)
A-14 Reflected Ceiling Plan (Classroom Wings)
A-15 Interior Elevations, View Window Schedule, Mill Work Details
A-16 Enlarged Bathroom Plans
A-17 Casework Details
A-18 Demolition Plans
A-19 Gym/Vocational building Plans, Details (Finish Schedule)
A-20 Door Schedule & Details (Gym/Vocational Building)
A-21 Roof Plan/Details
A-22 Gymnasium Elevations/Details
A-23 Vocational Elevations, Sections, Details
A-24 Gymnasium Sections, Details
A-25 Reflected Ceiling Plan, Interior Elevations, Details

K-1 Kitchen Equipment Plan, Schedule, Details

Structural

S-1 Foundation Plan (Classroom Wings)
S-2 Roof Framing Plan (Classroom Wings)
S-3 Foundation Plan (Administration)
S-4 Roof Framing Plan (Administration)
S-5 Foundation Plan (Gym)
S-6 Roof Framing Plan (Gym)
S-7 Sections & Details
S-8 Section & Details

Plumbing

P-1 Plumbing Plan (Administration)
P-2 Plumbing Plan (Classroom Wings)
P-3 Plumbing Plan (Gymnasium/Vocational)
P-4 Enlarged Kitchen Plumbing Plan
P-5 Riser Diagrams/Plumbing
P-6 Details, Notes & Schedules

Mechanical

M-1 Administration Plan
M-2 Classroom Wing Plan
M-3 Gymnasium Plan
M-4 Mechanical Details
M-5 Mechanical Details, Notes & Schedules


Electrical

E-1 Site Plan
E-2 Lighting Plan Administration
E-3 Power Plan Classroom Administration
E-4 Lighting Plan Classroom Wings
E-5 Power Plan Classroom Wings
E-6 Enlarged Kitchen Plan & Schedules
E-7 Lighting Plan Gymnasium/Vocational Bldg.
E-8 Power Plans Gymnasium/Vocational Bldg.
E-9 Riser Diagrams
E-10 Panel Schedule

North Johnston middle Sch ewk

ISSUE DATE
10-7
SET NUMBER
9
PROJECT NUMBER
1712

RECEIVED
NOV 11 1981
RALEIGH OFFICE AGG

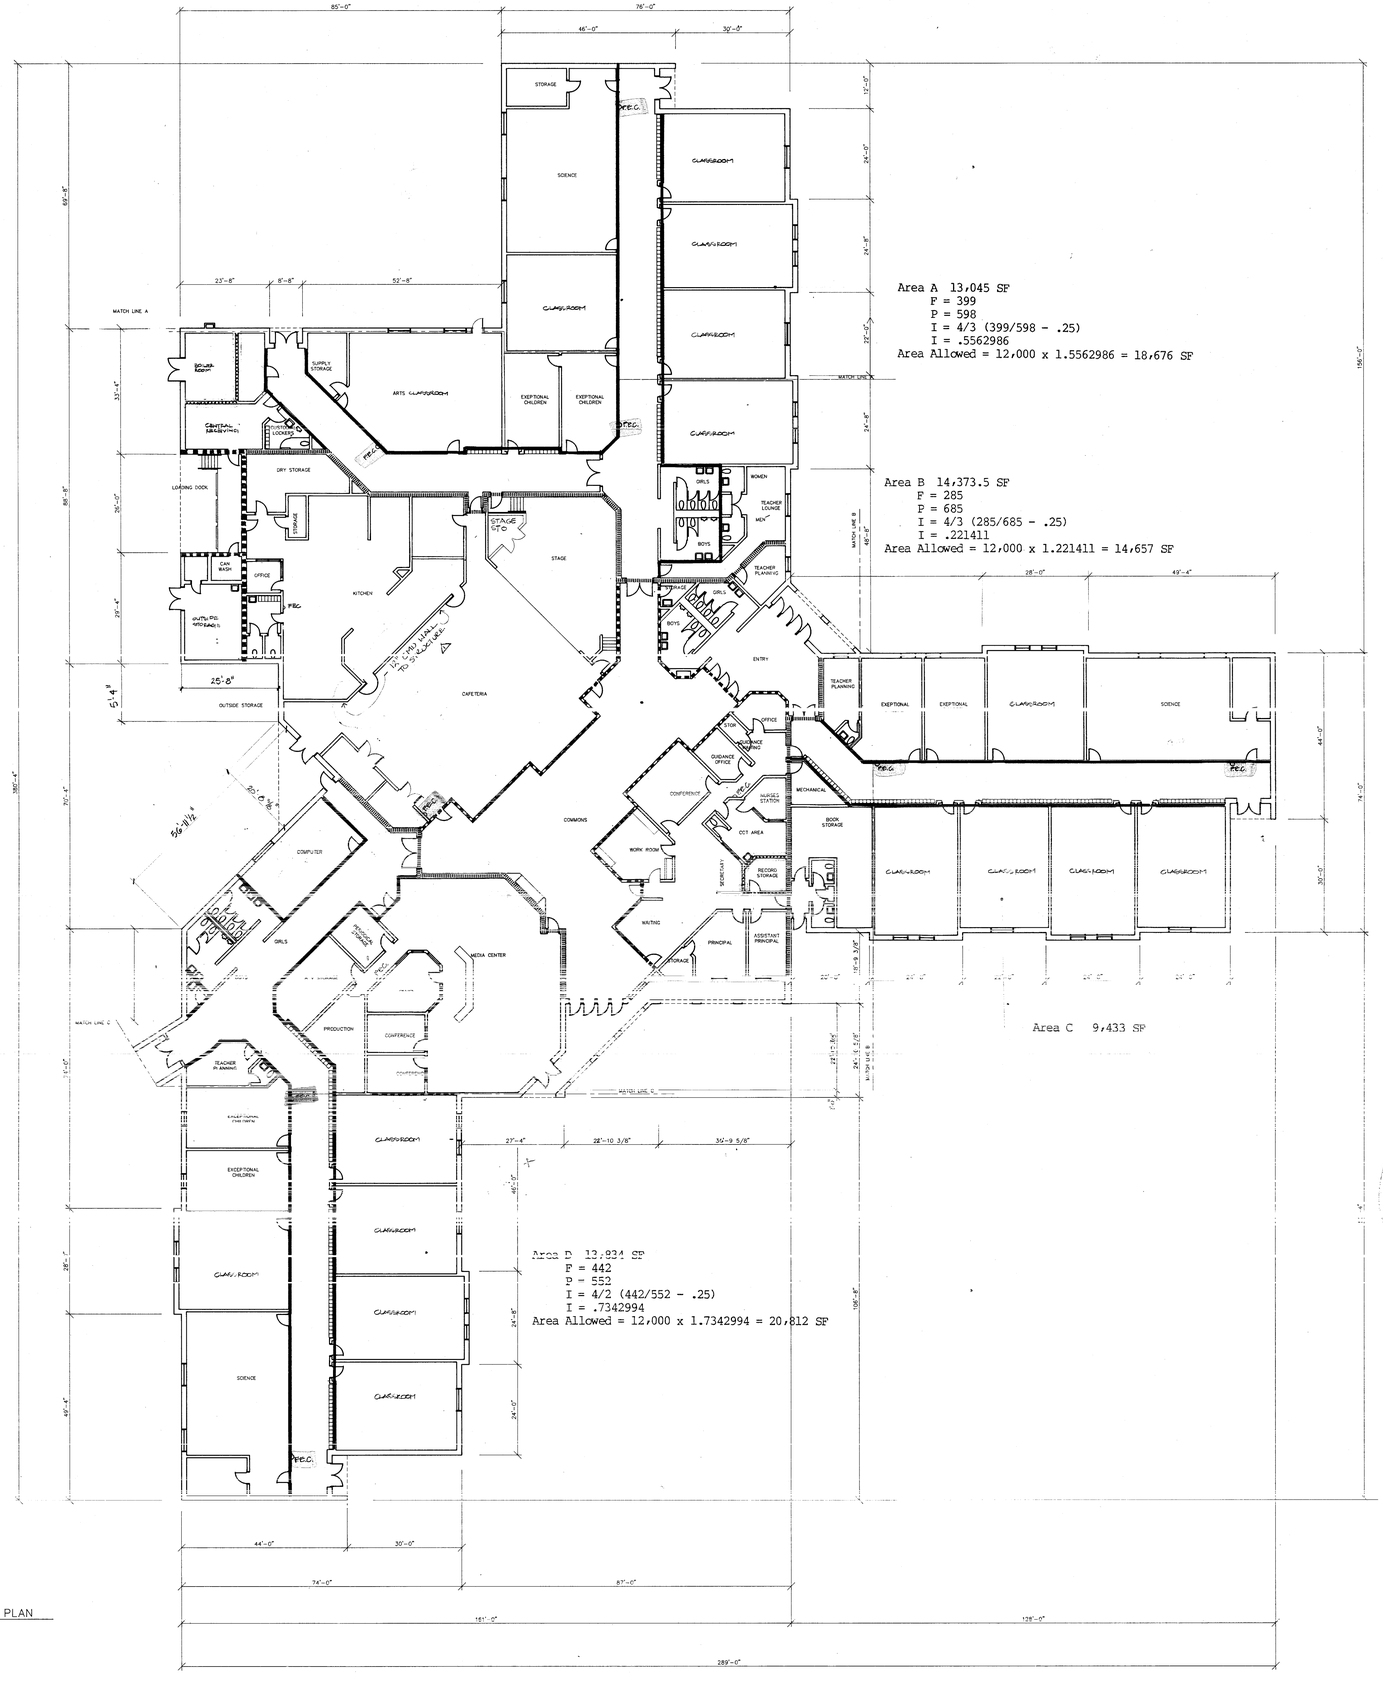


Area A 13,045 SF
F = 399
P = 598
I = 4/3 (399/598 - .25)
I = .5562986
Area Allowed = 12,000 x 1.5562986 = 18,676 SF

Area B 14,373.5 SF
F = 285
P = 685
I = 4/3 (285/685 - .25)
I = .221411
Area Allowed = 12,000 x 1.221411 = 14,657 SF


Area C 9,433 SF

Area D 12,934 SF
F = 442
P = 552
I = 4/2 (442/552 - .25)
I = .7342994
Area Allowed = 12,000 x 1.7342994 = 20,812 SF


1 / A-1 MAIN BUILDING PLAN
1/16" = 1'-0"

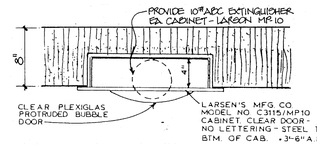


2 / A-1 FIRE EXTINGUISHER CABINET
1/8"

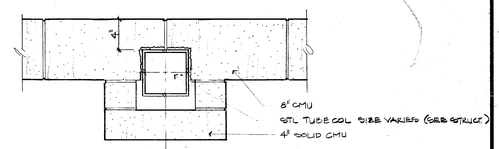

3 / A-1 COLUMN DETAIL
1 1/2" = 1'-0"

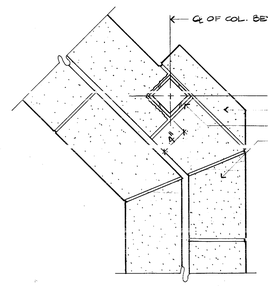

4 / A-1 COLUMN DETAIL
1 1/2" = 1'-0"

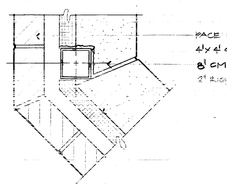

5 / A-1 COLUMN DETAIL
1 1/2" = 1'-0"

PARTITION · LEGEND

- ——— = (2) 8" C.M.U. 4 HR. RATED 75' SOLID. CARRY WALLS UP TO UNDER SIDE OF METAL ROOF DECK. PACK VOIDS OF ROOF DECK WITH MINERAL FIBER SAFING.
- ..... = 8" C.M.U. 2 HR RATED. CARRY WALLS UP TO UNDER SIDE OF METAL ROOF DECK. PACK VOIDS OF ROOF DECK WITH MINERAL FIBER SAFING.
- ——— = 8" C.M.U. 1 HR CORRIDOR WALLS. CARRY WALLS UP TO UNDER SIDE OF METAL ROOF DECK. PACK VOIDS OF ROOF DECK WITH MINERAL FIBER SAFING.
- - - - = 8" C.M.U. WALLS. CARRY WALLS TO UNDERSIDE OF METAL DECK.
- F.E.C. = FIRE EXTINGUISHER CABINET

N

MAIN BUILDING AREA : 50736 S.F.
CONSTRUCTION : TYPE IV UNPROTECTED
FINISH FLOOR ELEVATION:
MAIN BUILDING : 204.7'
OUTSIDE STORAGE: 200.7'

Little & Associates Architects
5815 Westpark Drive
Charlotte, NC 28210
Phone (704)525-6350
Columbia-Myrtle Beach


This drawing and the design shown is the property of Little and Associates Architects, the reproduction, copying or other use of this drawing without their written consent is prohibited and any infringement will be subject to legal action.
©1986 Little and Associates Architects, Inc.


Project: JOHNSTON COUNTY MIDDLE SCHOOL MICRO N.C.
Sheet Title: MAIN BUILDING PLAN / FIRE WALL DESIGNATIONS

Partner In Charge: VESTAL
Project Architect/Job Captain: THOMAS
Drawn By:
Date Drawn:
Revisions
No 1 Date 11-24-87
No Date
No Date
No Date
Issue Date:

Project Number: 1712
Sheet: A-1 Of

THE BLUEPRINT CO.

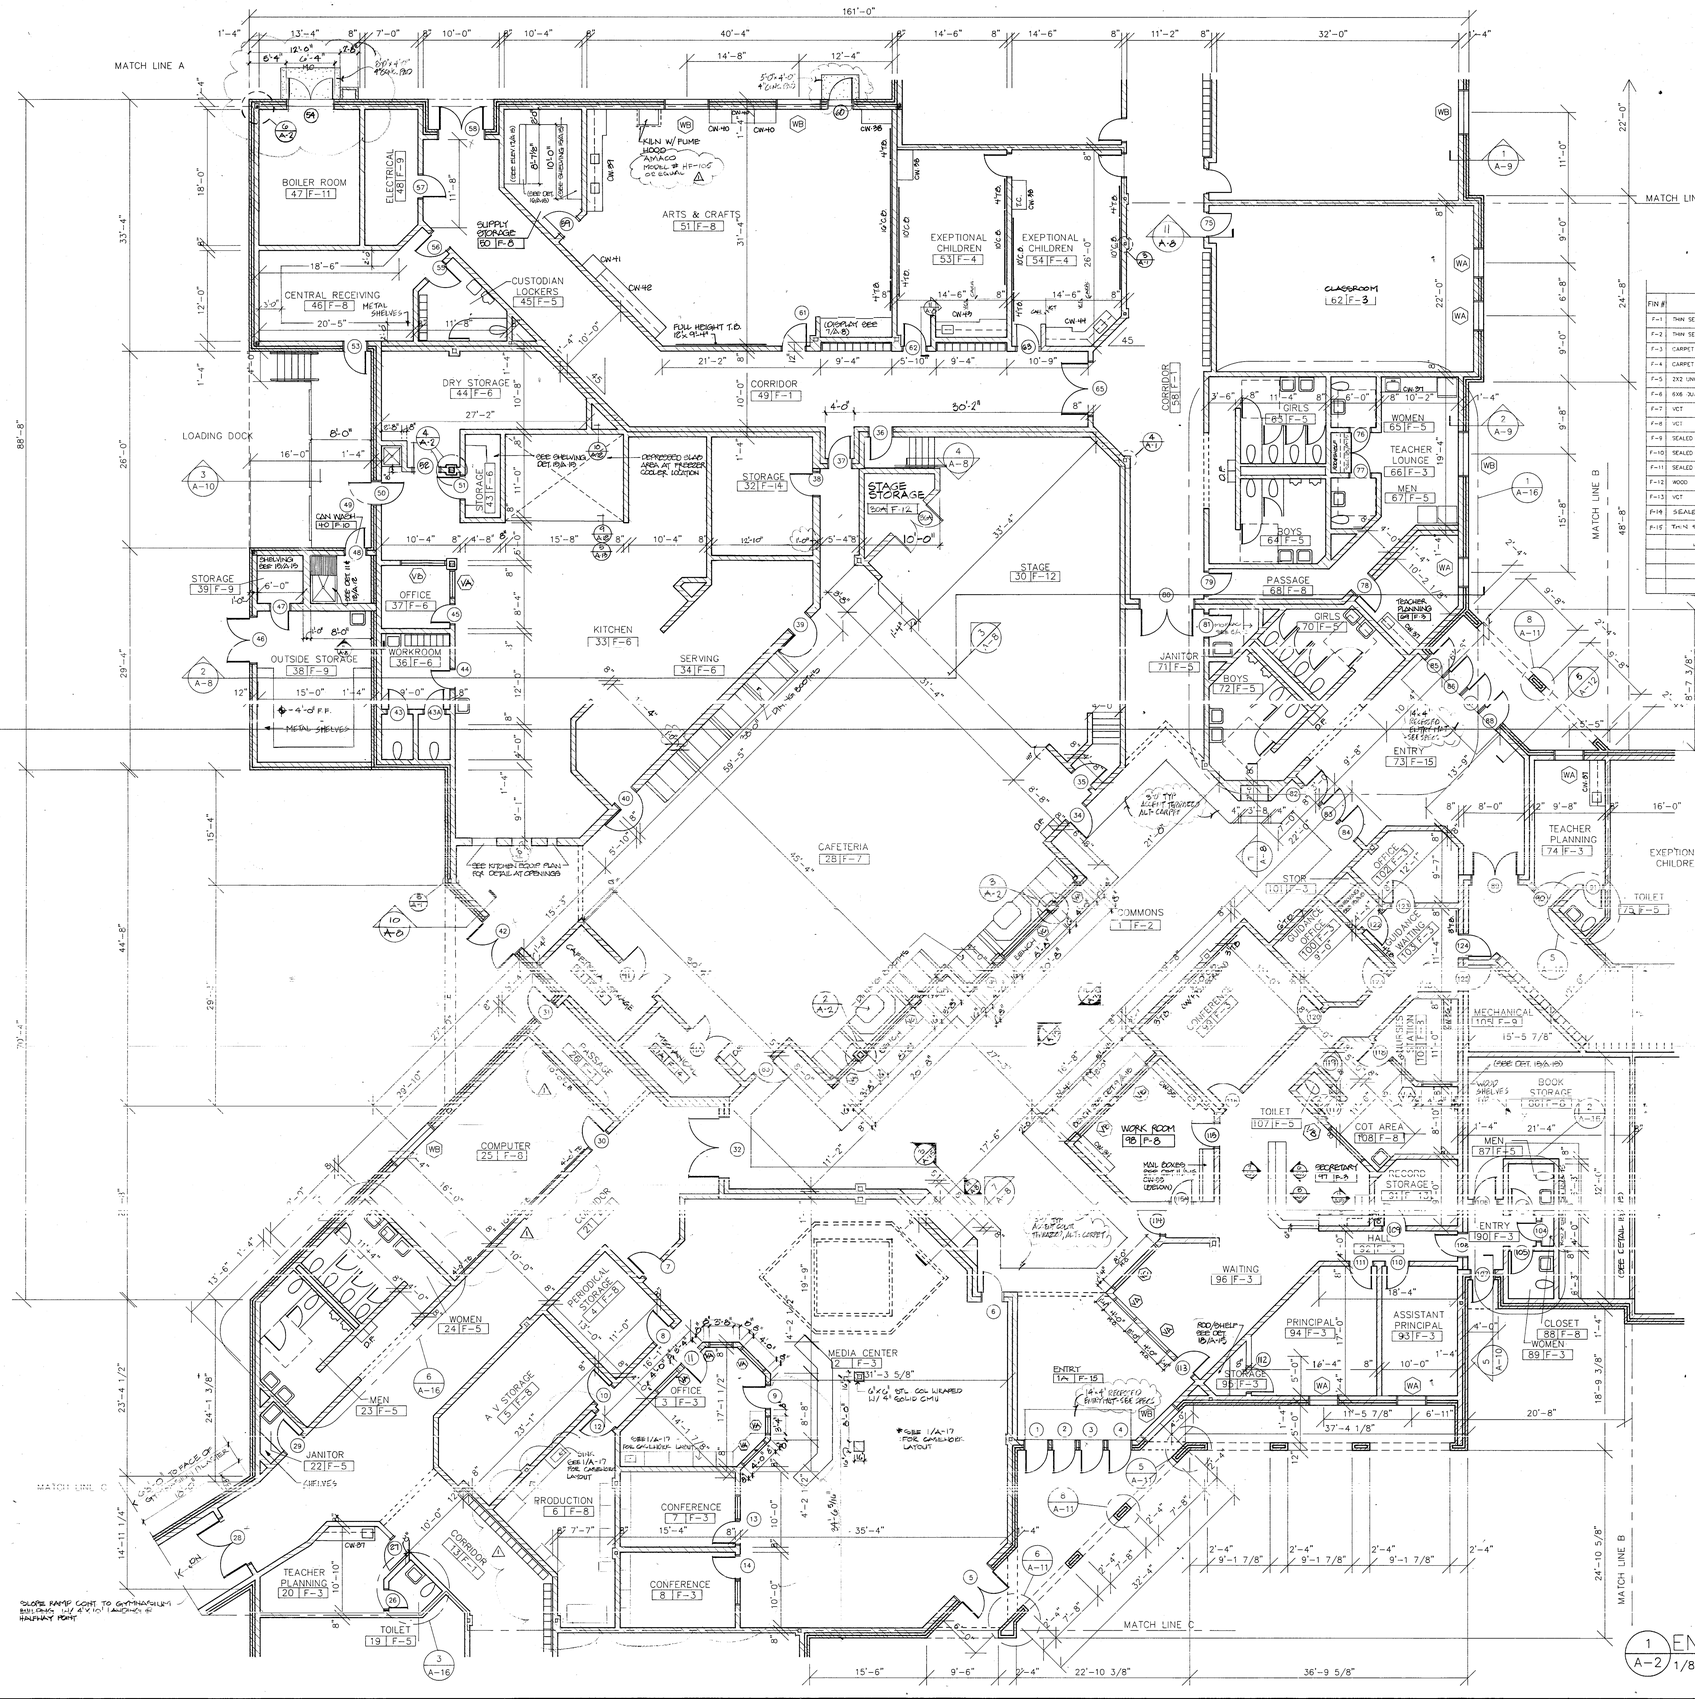

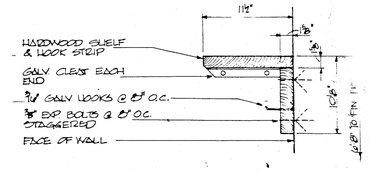

5 A-2 MOP RACK & SHELF 1½" = 1'-0"

FINISH SCHEDULE

FIN #	FLOOR	BASE	WALLS	CEILING	REMARKS
F-1	THIN SET TERRAZZO	4" RUBBER	CMU PRIMED AND PAINTED TWO COATS SEMI-GLOSS	2X4 ACOUSTICAL TILE TYPE 2	CONTINUOUS PAINTED WALL GRAPHICS
F-2	THIN SET TERRAZZO	4" RUBBER	CMU PRIMED AND PAINTED TWO COATS SEMI-GLOSS	EXPOSED STRUCTURE TWO COATS PRIMED AND PAINTED FLAT BLACK	CONTINUOUS PAINTED WALL GRAPHICS AND BANNERS PAINT OUT EVERYTHING ABOVE BANNERS.
F-3	CARPET	4" RUBBER	CMU PRIMED AND PAINTED TWO COATS SEMI-GLOSS	2X4 ACOUSTICAL TILE TYPE 1	
F-4	CARPET AND VCT	4" RUBBER	CMU PRIMED AND PAINTED TWO COATS SEMI-GLOSS	2X4 ACOUSTICAL TILE TYPE 1	
F-5	2X2 UNGLAZED CERAMIC TILE	4" HIGH X 6" LONG SATIN GLAZED CERAMIC TILE	CMU - EPOXY PAINTED	5/8" GWB(MR TYPE) PRIMED AND PAINTED TWO COATS GLOSS ENAMEL	
F-6	6X6 QUARRY TILE	6" QUARRY TILE	CMU - EPOXY PAINTED	2X4 ACOUSTICAL TILE TYPE 2	PROVIDE 2'-0" (2@2-0") ON BOTH FREEZER AND COOLER FLOOR TILE LEDGE
F-7	VCT	4" RUBBER	CMU - EPOXY PAINTED	1X4 ACOUSTICAL SOUND PANELS, EXPOSED STRUCT. PAINTED	PAINT OUT EVERYTHING ABOVE CLG.
F-8	VCT	4" RUBBER	CMU PRIMED AND PAINTED TWO COATS SEMI-GLOSS	2X4 ACOUSTICAL TILE TYPE 1	
F-9	SEALED CONCRETE	NO BASE	EXPOSED CMU	5/8" GWB(MR TYPE) PRIMED AND PAINTED TWO COATS GLOSS ENAMEL	
F-10	SEALED CONCRETE	CMU EPOXY PAINTED	CMU - EPOXY PAINTED	5/8" GWB(MR TYPE) PRIMED AND PAINTED TWO COATS GLOSS ENAMEL	
F-11	SEALED CONCRETE	NO BASE	EXPOSED CMU	2 LAYERS 5/8" GWB(MR TYPE X)	
F-12	WOOD	WOOD	CMU PRIMED AND PAINTED TWO COATS SEMI-GLOSS	EXPOSED STRUCTURE TWO COATS PRIMED AND PAINTED FLAT BLACK	
F-13	VCT	4" RUBBER	CMU PRIMED AND PAINTED TWO COATS SEMI-GLOSS	CONCRETE SLAB - PRIMED AND PAINTED TWO COATS FLAT	
F-14	SEALED CONCRETE	NO BASE	EXPOSED CMU	EXPOSED STRUCTURE TWO COATS PRIMED AND PAINTED FLAT BLACK	
F-15	THIN SET TERRAZZO	6" RUBBER	CMU PRIMED AND PAINTED TWO COATS SEMI-GLOSS	5/8" GWB (MR TYPE) PRIMED AND PAINTED TWO COATS GLOSS ENAMEL	

2 A-2 COLUMN DETAIL 1½" = 1'-0"

3 A-2 COLUMN DETAIL 1½" = 1'-0"

4 A-2 COLUMN DETAIL 1½" = 1'-0"

6 A-2

1 A-2 ENLARGED ADMINISTRATION AREA 1/8"= 1'-0"

Little & Associates Architects
5815 Westpark Drive
Charlotte, NC 28210
Phone (704)525-6350
Columbia-Myrtle Beach

This drawing and the design shown is the property of Little and Associates Architects, the reproduction, copying or other use of this drawing without their written consent is prohibited and any infringement will be subject to legal action.

©1986 Little and Associates Architects, Inc.

Project: JOHNSTON COUNTY MIDDLE SCHOOL MICRO, N.C.

Sheet Title: ENLARGED ADMINISTRATION AREA / FINISH SCHEDULE

Partner In Charge: VRETOS
Project Architect/Job Captain: THOMAS
Drawn By:
Date Drawn:


Revisions
No 1 Date 11-24-87
No Date
No Date
No Date


Issue Date 11-9-87

Project Number 1712

Sheet A-2 Of

THE DRAWING CO.

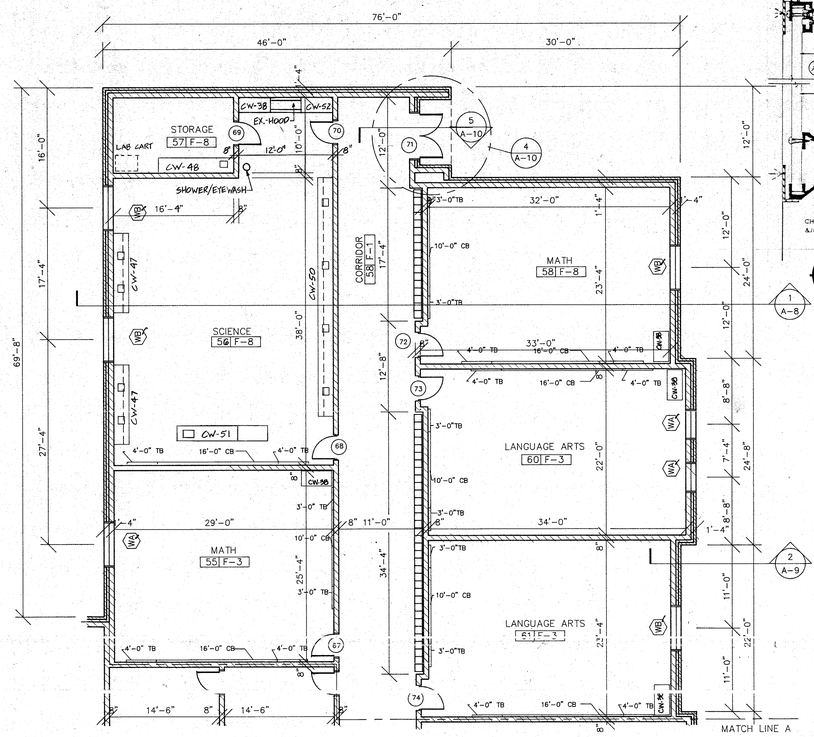

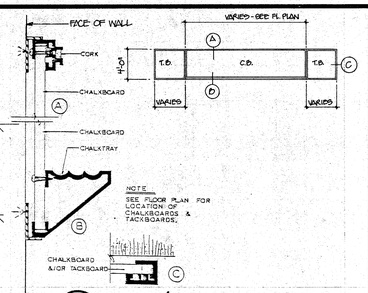


4 / A-3 CHALK/TACKBOARD DETAIL
NO SCALE


FINISH SCHEDULE

FIN #	FLOOR	BASE	WALLS	CEILING	REMARKS
F-1	THIN SET TERRAZZO	4" RUBBER	CMU PRIMED AND PAINTED TWO COATS SEMI-GLOSS	2X4 ACOUSTICAL TILE TYPE 1	CONTINUOUS PAINTED WALL GRAPHICS
F-2	THIN SET TERRAZZO	4" RUBBER	CMU PRIMED AND PAINTED TWO COATS SEMI-GLOSS	EXPOSED STRUCTURE TWO COATS PRIMED AND PAINTED FLAT BLACK	CONTINUOUS PAINTED WALLGRAPHICS AND TBS
F-3	CARPET	4" RUBBER	CMU PRIMED AND PAINTED TWO COATS SEMI-GLOSS	2X4 ACOUSTICAL TILE TYPE 1	
F-4	CARPET AND VCT	4" RUBBER	CMU PRIMED AND PAINTED TWO COATS SEMI-GLOSS	2X4 ACOUSTICAL TILE TYPE 1	
F-5	2X2 UNGLAZED CERAMIC TILE	4" HIGH X 6" LONG SATIN GLAZED CERAMIC TILE	CMU – EPOXY PAINTED	5/8" GWB(MR TYPE) PRIMED AND PAINTED TWO COATS GLOSS ENAMEL	
F-6	6X6 QUARRY TILE	6" QUARRY TILE	CMU – EPOXY PAINTED	2X4 ACOUSTICAL TILE TYPE 2	
F-7	VCT	4" RUBBER	CMU – EPOXY PAINTED	4X4 ACOUSTICAL SOUND PANELS EXPOSED STRUCT. PAINTED	
F-8	VCT	4" RUBBER	CMU PRIMED AND PAINTED TWO COATS SEMI-GLOSS	2X4 ACOUSTICAL TILE TYPE 1	
F-9	SEALED CONCRETE	NO BASE	EXPOSED CMU	5/8" GWB(MR TYPE) PRIMED AND PAINTED TWO COATS GLOSS ENAMEL	
F-10	SEALED CONCRETE	CMU EPOXY PAINTED	CMU – EPOXY PAINTED	5/8" GWB(MR TYPE) PRIMED AND PAINTED TWO COATS GLOSS ENAMEL	
F-11	SEALED CONCRETE	NO BASE	EXPOSED CMU	2 LAYERS 5/8" GWB(MR TYPE X)	
F-12	WOOD	WOOD	CMU PRIMED AND PAINTED TWO COATS SEMI-GLOSS	EXPOSED STRUCTURE TWO COATS PRIMED AND PAINTED FLAT BLACK	
F-13	VCT	4" RUBBER	CMU PRIMED AND PAINTED TWO COATS SEMI-GLOSS	CONCRETE SLAB – PRIMED AND PAINTED TWO COATS FLAT	
F-14	SEALED CONCRETE	NO BASE	EXPOSED CMU	EXPOSED STRUCTURE TWO COATS PRIMED AND PAINTED FLAT BLACK	
F-15	VCT	4" RUBBER	CMU PRIMED AND PAINTED TWO COATS SEMI-GLOSS	5/8" GWB (MR TYPE) PRIMED AND PAINTED TWO COATS GLOSS ENAMEL	

1 / A-3 ENLARGED CLASSROOM WING A
1/8"= 1'-0"

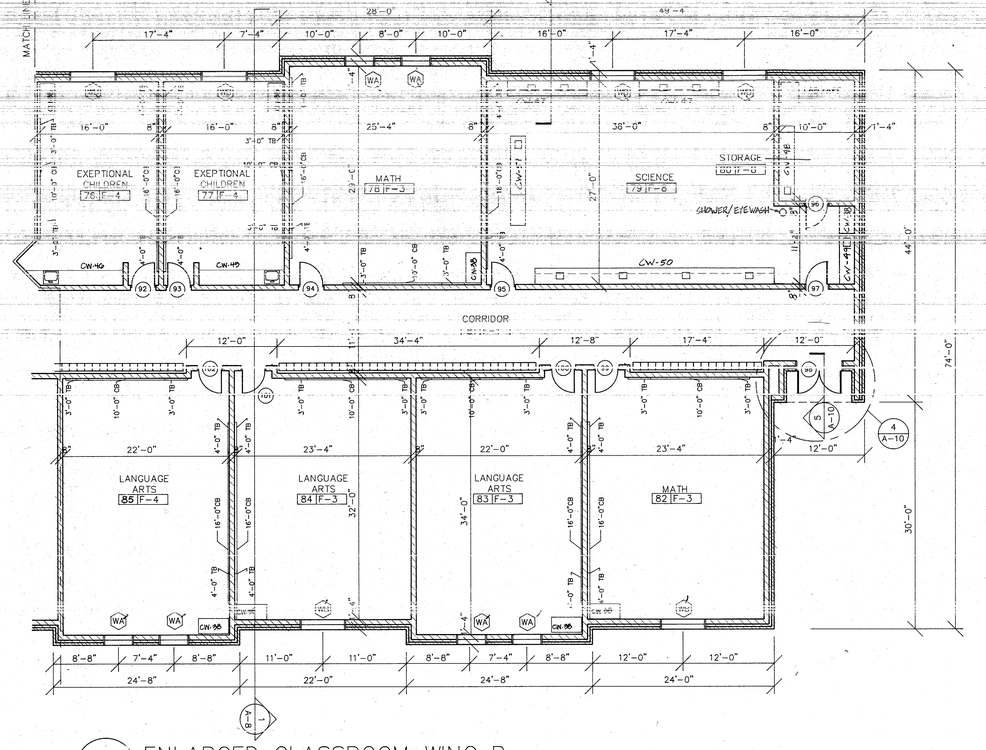

2 / A-3 ENLARGED CLASSROOM WING B
1/8"= 1'-0"

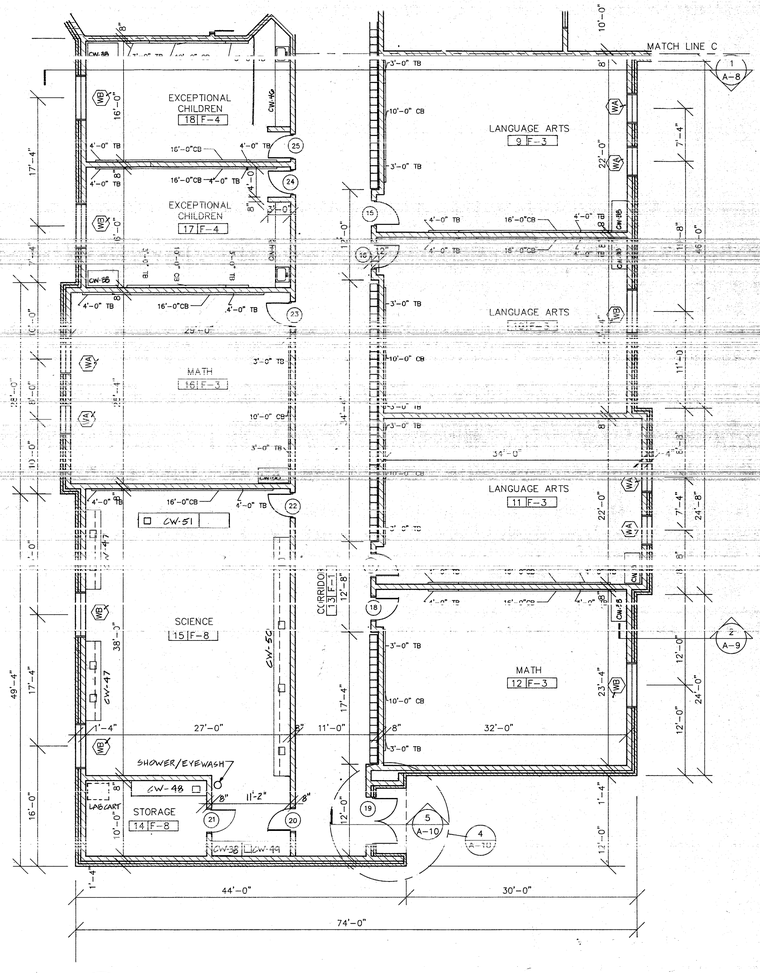

3 / A-3 ENLARGED CLASSROOM WING C
1/8"= 1'-0"

& Associates Architects
5815 Westpark Drive
Charlotte, NC 28210
Phone (704)525-6350
Columbia·Myrtle Beach

This drawing and the design shown is the property of Little and Associates Architects., the reproduction, copying or other use of this drawing without their written consent is prohibited and any infringement will be subject to legal action.
©1998 Little and Associates Architects, Inc.

Project: JOHNSTON COUNTY MIDDLE SCHOOL #9 (CLASSROOMS) ENLARGED FLOOR PLANS

Sheet Title

Partner In Charge
Project Architect/Job Captain
Drawn By
Date Drawn

Revisions
No. Date
No. Date
No. Date

Issue Date

Project Number 1712


Sheet A-3 Of

THE SHARPE CO.

DOOR SCHEDULE

DOOR NO	DOOR SIZE	DOOR TYPE	FRAME TYPE	FRAME DETAILS HEAD	FRAME DETAILS JAMB	FRAME DETAILS SILL	HDW.	LABEL	REMARKS
1	3'-0" x7'-0"x 1 3/4	1	1	H-1	J-1&4	S-1	1		
2	3'-0"x7'-0"x 1 3/4"	1	1	H-1	J-1,4	S-1	1		
3	3'-0"x 7'0"x 1 3/4"	1	1	H-1	J-1,4	S-1	1		
4	3'-0"x 7'-0"x 1 3/4"	1	1	H-1	J-1&4	S-1	1		
5	PR. 3'-0"x7'-0"x 1 3/4"	1	5	H 2	J-1	S-1	13		
6	3'-0"x 7'-0"x 1 3/4"	3	2	H-6	J-6		9	B	
7	PR. 3'-0"x 7'-0"x 1 3/4"	3	2	H-3	J-2		8		
8	3'-0"x 7'-0"x 1 3/4"	4	2	H-3	J-2		10		
9	3'-0"x 7'-0"x 1 3/4"	4	2	H-3	J-2		11		
10	3'-0"x 7'-0"x 1 3/4"	4	2	H-3	J-2		10		
11	3'-0"x 7'-0"x 1 3/4"	4	2	H-3	J-2		10		
12	3'-0"x 7'-0"x 1 3/4"	4	2	H-3	J-2		10		
13	3'-0"x 7'-0"x 1 3/4"	4	3	H-3	J-2&4		10		
14	3'-0"x 7'-0"x 1 3/4"	4	3A	H-3	J-2&4		10		
15	3'-0"x 7'-0"x 1 3/4"	3	2	H-3	J-2		10		
16	3'-0"x 7'-0" x 1 3/4"	3	2	H-3	J-2		10		
17	3'-0" x 7'-0" x 1 3/4"	3	2	H-3	J-2		10		
18	3'-0"x 7'-0" x 1 3/4"	3	2	H-3	J-2		10		
19	PR. 3'-0"x 7'-0" x 1 3/4	1	5	H-2	J-1		10		
20	3'-0" x 7'-0"x 1 3/4"	3	2	H-3	J-2		11		
21	3'-0"x 7'-0" x 1 3/4"	5	2	H-3	J-2		11		
22	3'-0"x 7'-0"x 1 3/4"	3	2	H-3	J-2		10		
23	3'-0"x 7'-0" x 1 3/4"	3	2	H-3	J-2		10		
24	3'-0" x 7'-0" x 1 3/4"	3	2	H-3	J-2		10		
25	3'-0" x 7'-0" x 1 3/4"	3	2	H-3	J-2		10		
26	2'-6" x 7'-0" x 1 3/4	4	2	H-3	J-2		8		UNDER CUT DOOR 1"
27	3'-0" x 7'-0" x 1 3/4"	3	2	H-3	J-2		10		
28	PR. 3'-0"x 7'-0"x 1 3/4"	2	2	H-3	J-2		4	B	
29	3'-0" x 7'-0" x 1 3/4"	3	2	H-3	J-2		10		
30	3'-0" x 7'-0" x 1 3/4"	3	2	H-3	J-2		10		
31	3'-0" x 7'-0" x 1 3/4"	1	2	H-2	J-1		3		
32	PR. 3'-0"x 7'-0"x 1 3/4"	2	2	H-6	J-6		5	B	
33	3'-0"x 7'-0" x 1 3/4"	5	2	H-3	J-2		12		
34	3'-0" x 7'-0" x 1 3/4"	5	2	H-3	J-2		12		
35	3'-0" x 7'-0" x 1 3/4"	3	2	H-3	J-2		10		
36	3'-0" x 7'-0" x 1 3/4"	3	2	H-6	J-6		9	B	
37	3'-0"x 7'-0"x 1 3/4"	3	2	H-6	J-6		9	B	
38	3'-0"x 7'-0" x 1 3/4"	4	2	H-3	J-2		11		
39	3'-0" x 7'-0" x 1 3/4"	4	2	H-3	J-2		10		
40	3'-0" x 7'-0" x 1 3/4"	3	2	H-3	J-2		10		
41	PR. 3'-0" x 7'-0" x 1 3/4"	4	2	H-3	J-2		10		
42	PR. 3'-0" x 7'-0" x 1 3/4"	1	5	H-2	J-1		13		
43	2'-6" x 7'-0"x 1 3/4"	4	2	H-3	J-2		8		
44	3'-0" x 7'-0" x 1 3/4"	3	2	H-3	J-2		10		
45	PR. 3'-0" x 7'-0" x 1 3/4"	2A	5	H-5	J-5		8		
46	PR. 3'-0"x 7'-0"x 1 3/4"	2A	5	H-5	J-5		8		
47	3'-0"x 7'-0"x 1 3/4"	2A	2	H-4	J-3		9	B	
48	3'-0" x 7'-0" x 1 3/4"	2A	2	H-5	J-5		3		
49	3'-0" x 7'-0" x 1 3/4"	6	2	H-2	J-1		6		
50	3'-0" x 7'-0" x 1 3/4"	3	2	H-3	J-2		10		
51	3'-0" x 7'-0" x 1 3/4"	4	2	H-3	J-2		10		
52	3'-0" x 7'-0" x 1 3/4"	4	2	H-3	J-2		11		
53	3'-0" x 7'-0" x 1 3/4"	2A	2	H-2	J-1		3		
54	PR. 3'-0" x 7'-0" x 1 3/4"	2A	5	H-2	J-1		2		
55	3'-0" x 7'-0" x 1 3/4"	4	2	H-3	J-2		6		UNDERCUT DOOR 1"
56	3'-0" x 7'-0" x 1 3/4"	4	2	H-3	J-2		10		
57	3'-0" x 7'-0" x 1 3/4"	4	2	H-3	J-2		11		
58	PR. 3'-0" x 7'-0" x 1 3/4"	1	5	H-2	J-1		1		
59	3'-0" x 7'-0" x 1 3/4"	4	2	H-3	J-2		11		
60	3'-0" x 7'-0" x 1 3/4"	2	2	H-2	J-1		*		
61	3'-0" x 7'-0" x 1 3/4	3	2	H-3	J-2		11		
62	3'-0" x 7'-0" x 1 3/4"	3	2	H-3	J-2		10		
63	3'-0" x 7'-0" x 1 3/4"	3	2	H-3	J-2		1		
64	3'-0" x 7'-0" x 1 3/4"	3	2	H-3	J-2		10		
65	PR. 3'-0" x 7'-0" x 1 3/4"	2	2	H-3	J-2		4	B	
66	3'-0" x 7'-0" x 1 3/4	3	2	H-3	J-2		10		
67	3'-0" x 7'-0" x 1 3/4"	3	2	H-3	J-2		10		
68	3'-0" x 7'-0" x 1 3/4"	3	2	H-3	J-2		10		
69	3'-0" x 7'-0" x 1 3/4"	5	2	H-3	J-2		11		
70	3'-0" x 7'-0" x 1 3/4"	3	2	H-3	J-2		11		
71	PR. 3'-0" x 7'-0" x 1 3/4"	1	5	H-2	J-1		1		
72	3'-0" x 7'-0" x 1 3/4"	3	2	H-3	J-2		10		
73	3'-0" x 7'-0" x 1 3/4"	3	2	H-3	J-2		10		
74	3'-0 x 7'-0" x 1 3/4"	3	2	H-3	J-2		10		
75	3'-0" x 7'-0" x 1 3/4"	3	2	H-3	J-2		10		
76	3'-0" x 7'-0" x 1 3/4"	4	2	H-3	J-2		8		UNDERCUT DOOR 1"
77	3'-0" x 7'-0" x 1 3/4"	4	2	H-3	J-2		8		UNDERCUT DOOR 1"
78	3'-0" x 7'-0" x 1 3/4	3	2	H-6	J-6		10	B	
79	3'-0" x 7'-0" x 1 3/4	4	2	H-3	J-2		10		
80	PR. 3'-0" x 7'-0" x 1 3/4"	2	2	H-6	J-6		5	B	
81	3'-0" x 7'-0" x 1 3/4"	4	2	H-3	J-2		10		
82	2'-0" x 7'-0" x 1 3/4"	1	4	H-3	J-2&4		1		
83	3'-0" x 7'-0" x 1 3/4"	1	4	H-3	J-2,4		1		
84	3'-0" x 7'-0" x 1 3/4"	1	4	H-3	J-2&4		1		
85	3'-0" x 7'-0" x 1 3/4"	1	1	H-1	J-1&4	S-1	1		
86	3'-0" x 7'-0" x 1 3/4"	1	1	H-1	J-4	S-1	1		
87	3'-0" x 7'-0" x 1 3/4"	1	1	H-1	J-4	S-1	1		
88	3'-0" x 7'-0" x 1 3/4"	1	1	H-1	J-1&4	S-1	1		
89	PR. 3'-0" x 7'-0" x 1 3/4"	2	2	H-6	J-6		4	B	
90	3'-0" x 7'-0" x 1 3/4"	3	2	H-3	J-2		10		
91	2'-6" x 7'-0" x 1 3/4"	4	2	H-3	J-2		8		UNDERCUT DOOR 1"
92	3'-0" x 7'-0" x 1 3/4"	3	2	H-3	J-2		10		
93	3'-0" x 7'-0" x 1 3/4"	3	2	H-3	J-2		10		
94	3'-0" x 7'-0" x 1 3/4"	3	2	H-3	J-2		10		
95	3'-0" x 7'-0" x 1 3/4"	3	2	H-3	J-2		10		
96	3'-0" x 7'-0" x 1 3/4"	5	2	H-3	J-2		11		
97	3'-0" x 7'-0" x 1 3/4"	3	2	H-3	J-2		11		
98	PR. 3'-0" x 7'-0" x 1 3/4"	1	5	H-2	J-1		13		
99	3'-0" x 7'-0" x 1 3/4	3	2	H-3	J-2		10		
100	3'-0" x 7'-0" x 1 3/4"	3	2	H-3	J-2		10		
101	3'-0" x 7'-0" x 1 3/4"	3	2	H-3	J-2		10		
102	3'-0" x 7'-0" x 1 3/4"	3	2	H-3	J-2		10		
103	3'-0" x 7'-0" x 1 3/4"	4	2	H-3	J-2		8		
104	2'-6" x 7'-0" x 1 3/4"	4	2	H-3	J-2		11		
105	3'-0" x 7'-0" x 1 3/4"	4	2	H-3	J-2		8		
106	3'-0" x 7'-0" x 1 3/4"	4	2	H-3	J-2		10		
107	3'-0" x 7'-0" x 1 3/4"	1	2	H-2	J-1		3		
108	3'-0" x 7'-0" x 1 3/4"	2	2	H-6	J-6		9	B	
109	3'-0" x 7'-0" x 1 3/4"	2A	2	H-3	J-2		9	B	
110	3'-0" x 7'-0" x 1 3/4"	3	2	H-3	J-2		10		

DOOR No.	DOOR SIZE	DOOR TYPE	FRAME TYPE	FRAME DETAILS HEAD	FRAME DETAILS JAMB	FRAME DETAILS SILL	HDW	LABEL	REMARKS
111	3'-0" x 7'-0" x 1 3/4"	3	2	H-3	J-2		10		
112	2'-0" x 7'-0" x 1 3/4"	4	2	H-3	J-2		10		
113	3'-0" x 7'-0" x 1 3/4	5	2	H-3	J-2		9		
114	3'-0" x 7'-0" x 1 3/4"	5	2	H-3	J-2		9		
115	3'-0" x 7'-0" x 1 3/4	5	2	H-3	J-2		10		
116	2'-0" x 7'-0" x 1 3/4"	5	2	H-3	J-2		10		
117	2'-6" x 7'-0" x 1 3/4"	4	2	H-3	J-2		8		
118	2'-0" x 7'-0" x 1 3/4"	4	2	H-3	J-2		9		
119	3'-0" x 7'-0" x 1 3/4"	4	2	H-3	J-2		10		
120	3'-0" x 7'-0" x 1 3/4"	5	2	H-3	J-2		10		
121	3'-0" x 7'-0" x 1 3/4"	5	2	H-3	J-2		10		
122	2'-6" x 7'-0" x 1 3/4"	4	2	H-3	J-2		10		
123	3'-0" x 7'-0" x 1 3/4"	5	2	H-3	J-2		10		
124	3'-0" x 7'-0" x 1 3/4"	3	2	H-6	J-6		9	B	
125	3'-0" x 7'-0" x 1 3/4"	4	2	H-6	J-6		9	B	
9A	3'-0" x 7'-0" x 1 3/4"	4	2	H-3	J-2		11		
80A	PR. 3'-0" x 7'-0" x 1 3/4"	4	2	H-3	J-2		12		
41A	PR. 3'-0" x 7'-0" x 1 3/4"	4	2	H-3	J-2		12		
119A	3'-0" x 7'-0" x 1 3/4"	5	2	H-3	J-2		10		

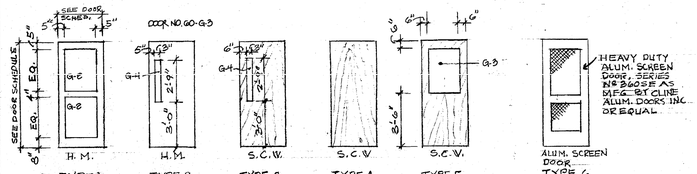


DOOR TYPE SCHEDULE

N.T.S.


NOTES:


1. ALL SOLID CORE WOOD DOORS TO HAVE PLAIN SLICED RED OAK VENEER BOTH SIDES
2. SEE SPECS. FOR GLAZING SCHEDULE

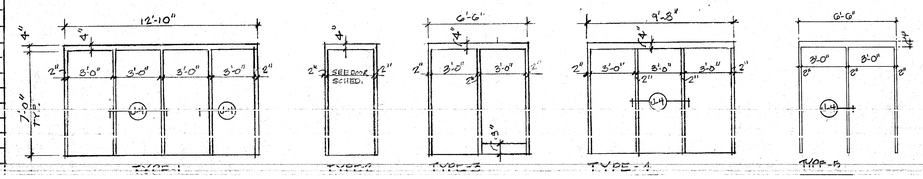


HOLLOW METAL FRAME TYPE SCHEDULE

N.T.S.

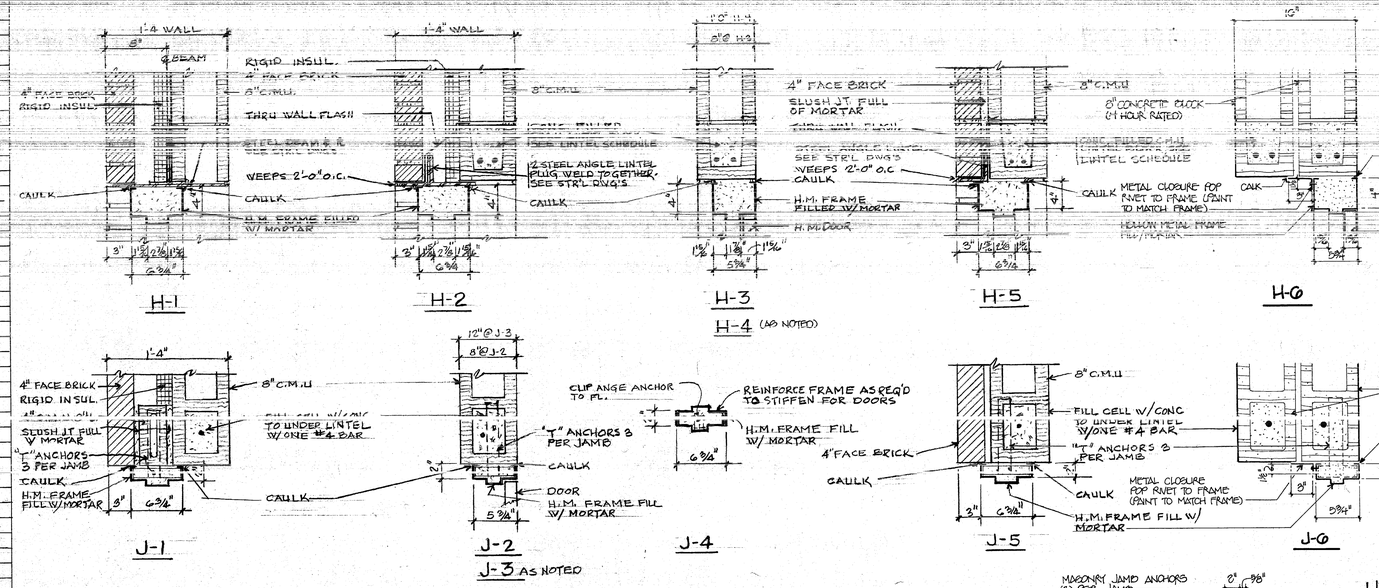

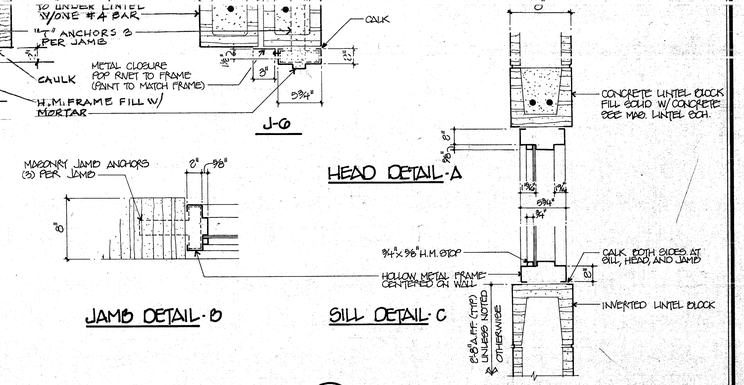

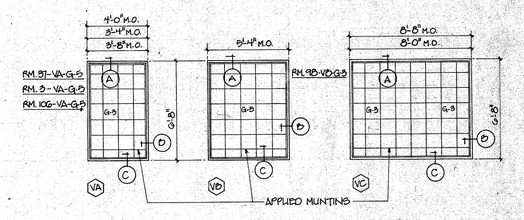

1 / A-4 1/2" HOLLOW METAL VIEW WINDOW DETAILS

2 / A-4 1/4" VIEW WINDOW ELEVATIONS (SEE FLOOR PLAN FOR LOCATIONS)

5815 Westpark Drive
Charlotte, NC 28210
Phone (704)525-6350
Columbia•Myrtle Beach

This drawing and the design shown is the property of Little and Associates Architects, the reproduction, copying or other use of this drawing without their written consent is prohibited and any infringement will be subject to legal action.
© 1996 Little and Associates Architects, Inc.

Project: JOHNSTON COUNTY MIDDLE SCHOOL #8 MICRO, N.C.

Sheet Title: DOOR SCHEDULE/DET./ELS

Partner In Charge

Project Architect/Job Captain

Drawn By


Date Drawn

Revisions
No. Date
No. Date
No. Date
No. Date

Issue Date

Project Number 1712

Sheet A-4 Of

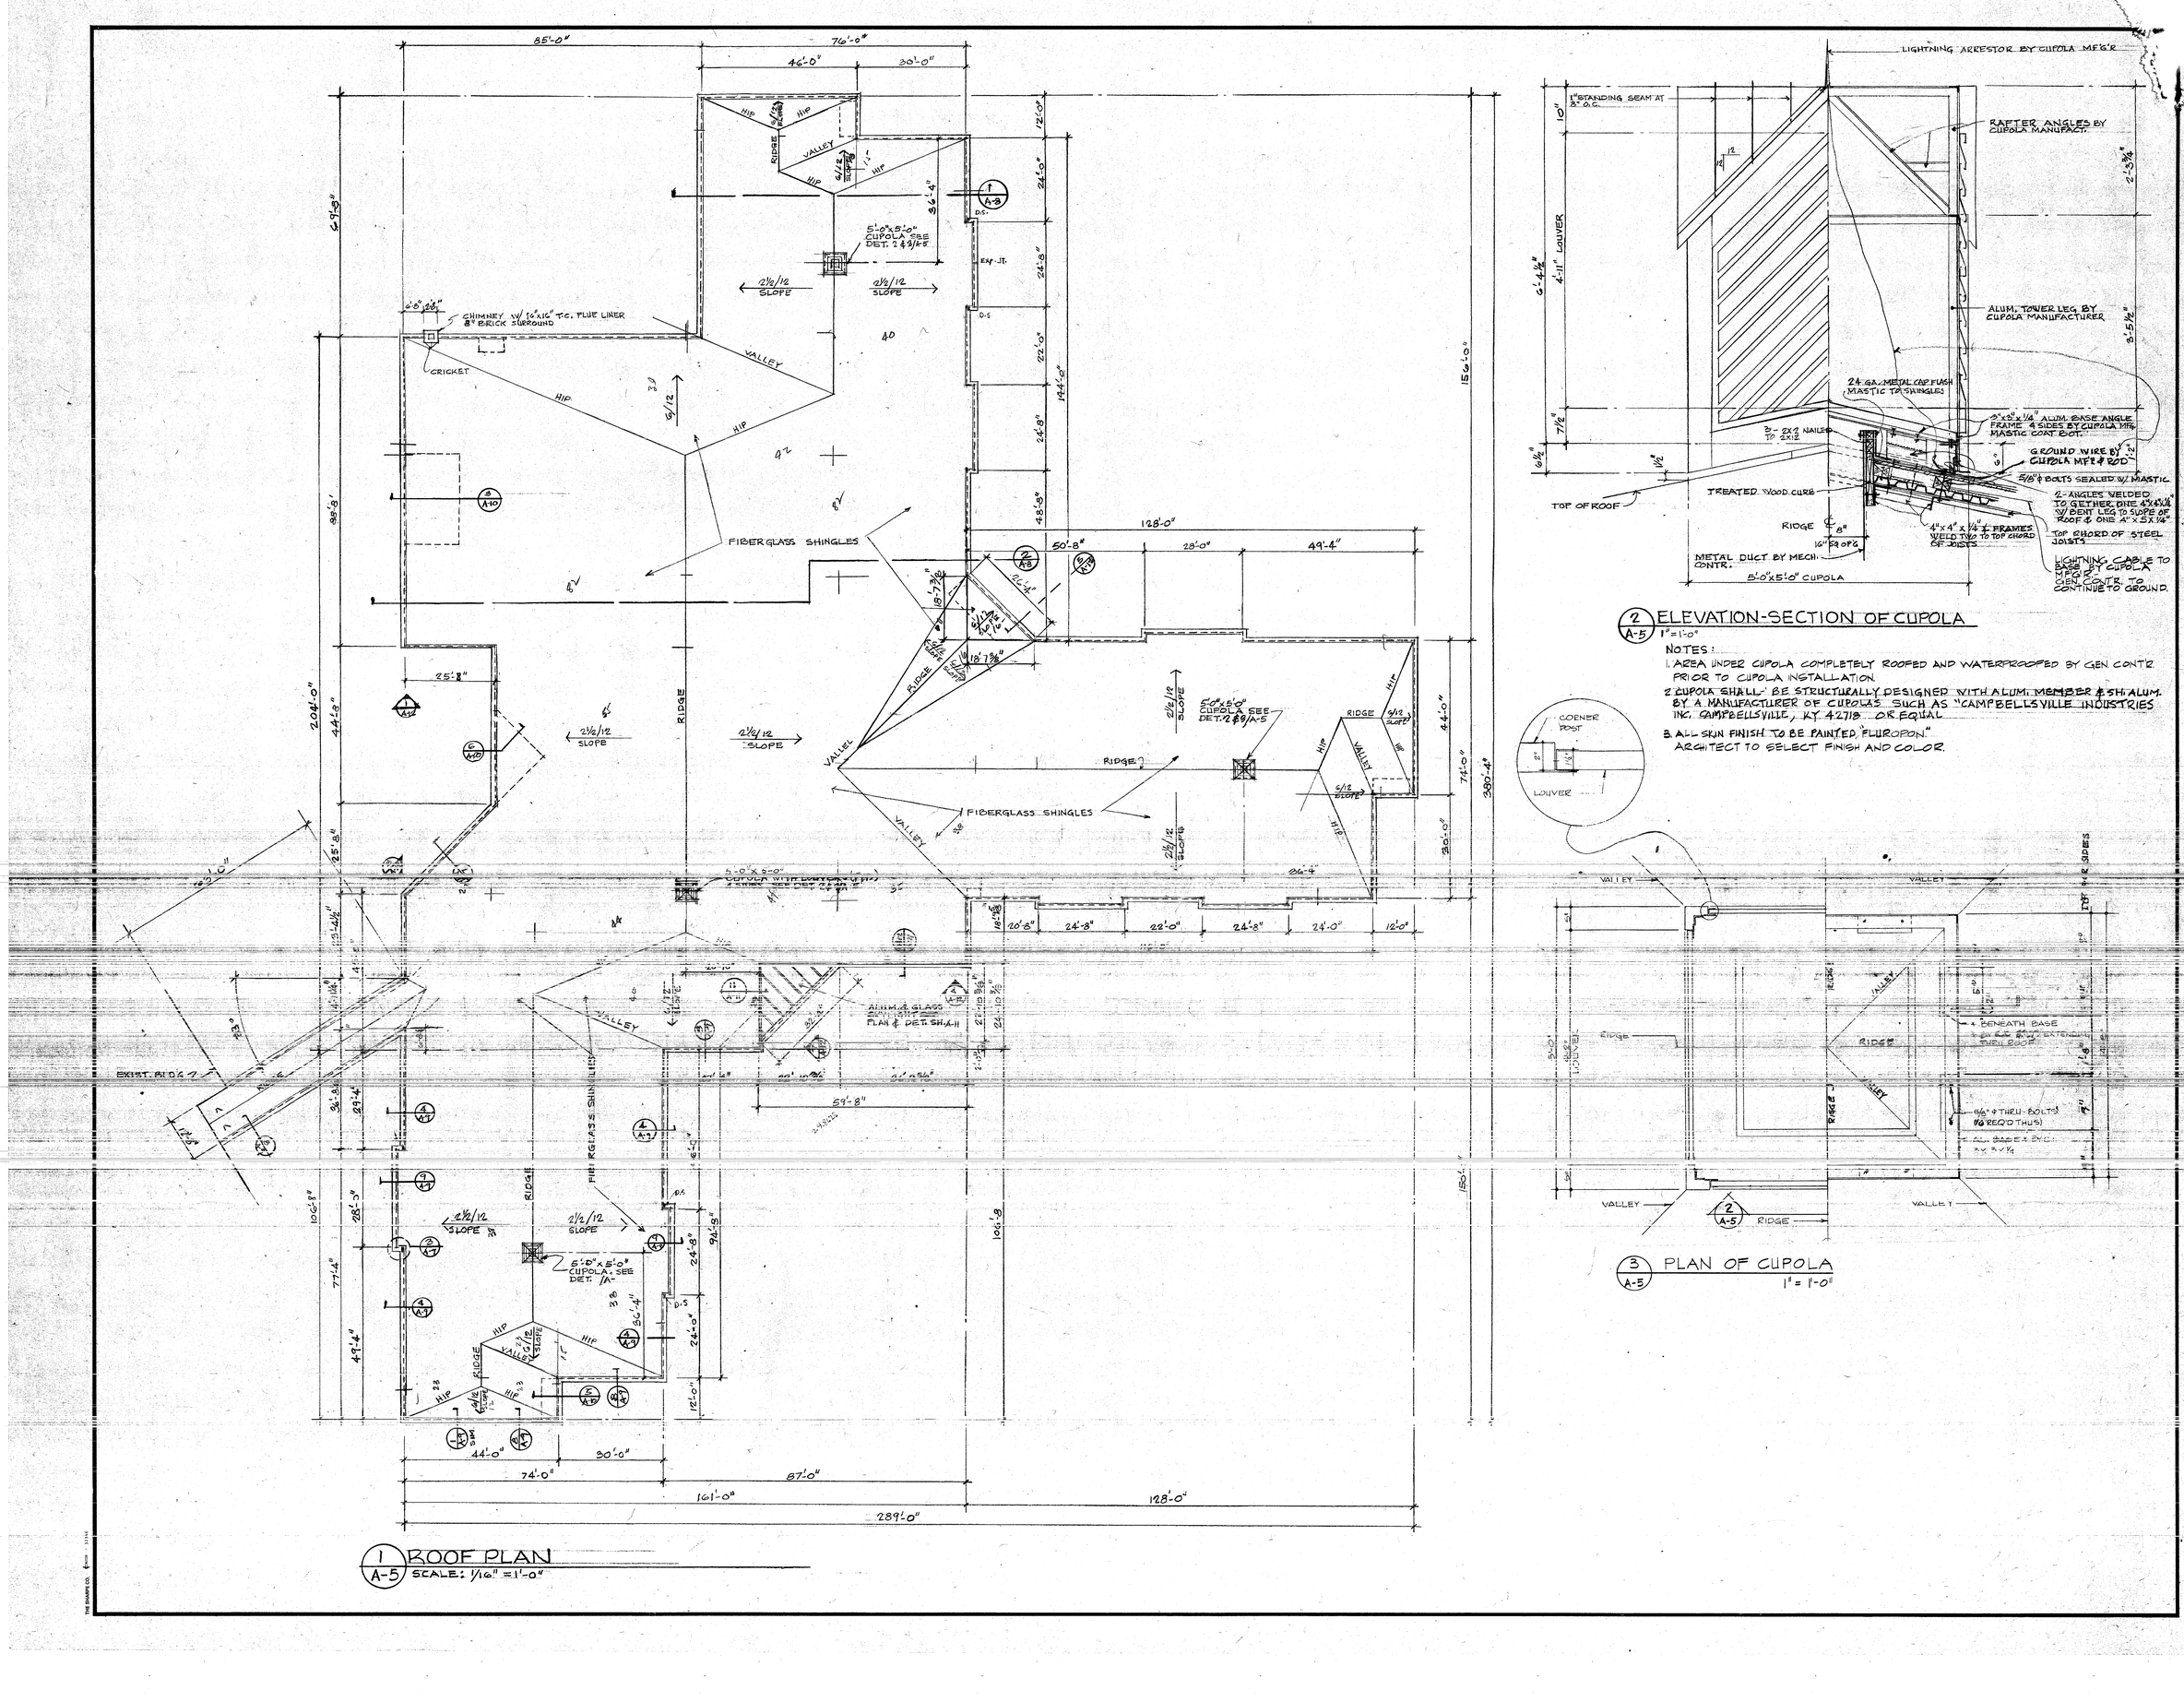

1 A-5 ROOF PLAN
SCALE: 1/16" = 1'-0"

2 A-5 ELEVATION-SECTION OF CUPOLA
1" = 1'-0"

NOTES:
1. AREA UNDER CUPOLA COMPLETELY ROOFED AND WATERPROOFED BY GEN CONT'R PRIOR TO CUPOLA INSTALLATION.
2. CUPOLA SHALL BE STRUCTURALLY DESIGNED WITH ALUM. MEMBER & SH. ALUM. BY A MANUFACTURER OF CUPOLAS SUCH AS "CAMPBELLSVILLE INDUSTRIES INC. CAMPBELLSVILLE, KY. 42718 OR EQUAL
3. ALL SKIN FINISH TO BE PAINTED "FLUROPON." ARCHITECT TO SELECT FINISH AND COLOR.

3 A-5 PLAN OF CUPOLA
1" = 1'-0"

5815 Westpark Drive
Charlotte, NC 28210
Phone (704)525-6350
Columbia-Myrtle Beach

This drawing and the design shown is the property of Little and Associates Architects, the reproduction, copying or other use of this drawing without their written consent is prohibited and any infringement will be subject to legal action.
©1998
Little and Associates Architects, Inc.


JOHNSTON COUNTY
MIDDLE SCHOOL
ROOF PLAN DETAILS

Project
Sheet Title


Partner In Charge
Project Architect/Job Captain
Drawn By
Date Drawn
Revisions
No. Date
No. Date
No. Date
Issue Date

Project Number 1712
Sheet A-5 Of


THE SEAMAN CO. 13116

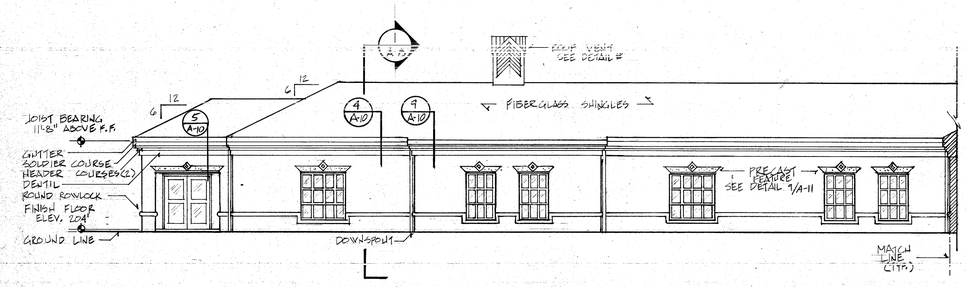

1 / A-6 ELEVATION
1/8" = 1'-0"

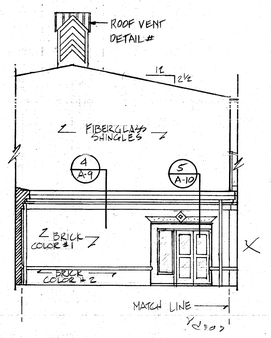


2 / A-6 ELEVATION
1/8" = 1'-0"

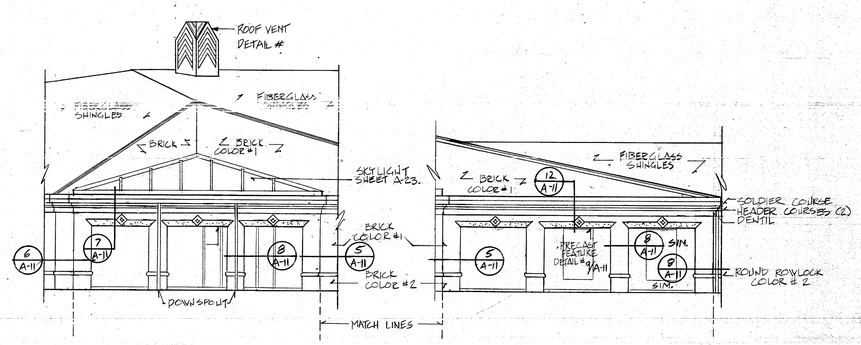


3 / A-6 ELEVATION
1/8" = 1'-0"

4 / A-6 ELEVATION
1/8" = 1'-0"

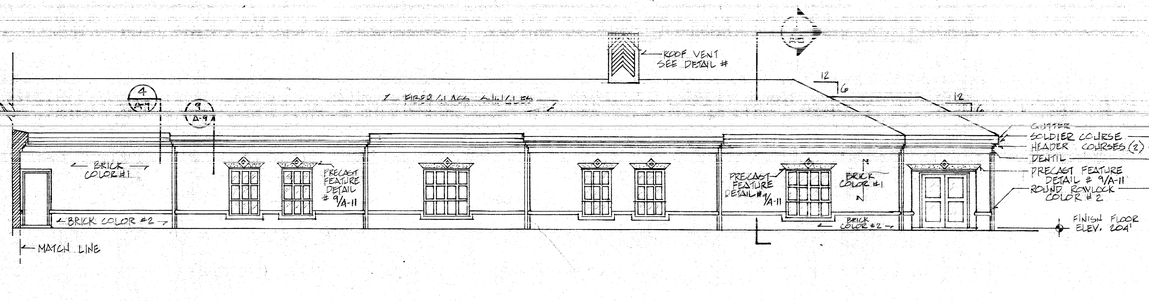


5 / A-6 ELEVATION
1/8" = 1'-0"

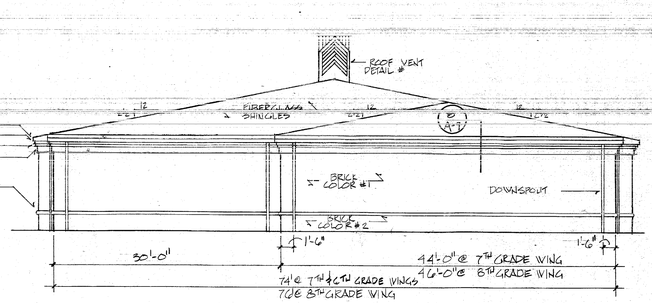


6 / A-6 ELEVATION
1/8" = 1'-0"


14 / A-6 ELEVATION
1/8" = 1'-0"
NOTE: ELEVATION IS REVERSE MIRROR IMAGE OF #6 SHOWN ABOVE.

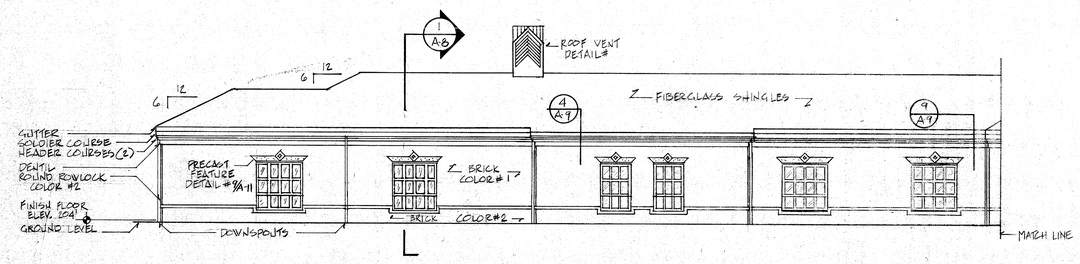

7 / A-6 ELEVATION
1/8" = 1'-0"

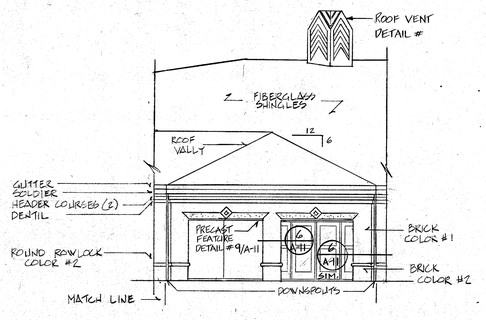

8 / A-6 ELEVATION
1/8" = 1'-0"

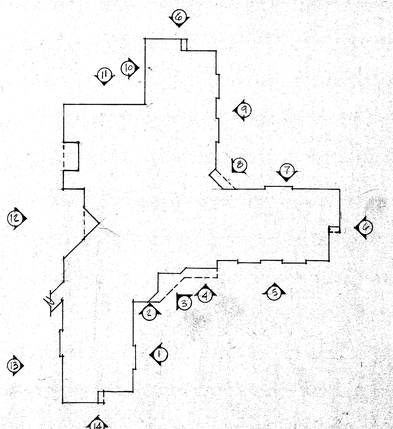

5815 Westpark Drive
Charlotte, NC 28210
Phone (704)525-6350
Columbia•Myrtle Beach

This drawing and the design shown is the property of Little and Associates Architects, the reproduction, copying or other use of this drawing without their written consent is prohibited and any infringement will be subject to legal action.

©1986
Little and Associates Architects, Inc.

Project: JOHNSTON COUNTY MIDDLE SCHOOL • MICRO, N.C.

Sheet Title: MAIN BUILDING ELEVATIONS

Partner In Charge

Project Architect/Job Captain

Drawn By

Date Drawn


Revisions
No.____ Date____
No.____ Date____
No.____ Date____
No.____ Date____

Issue Date

Project Number 1712


Sheet A-6 Of

THE BLUEPRINT CO. 9-1334

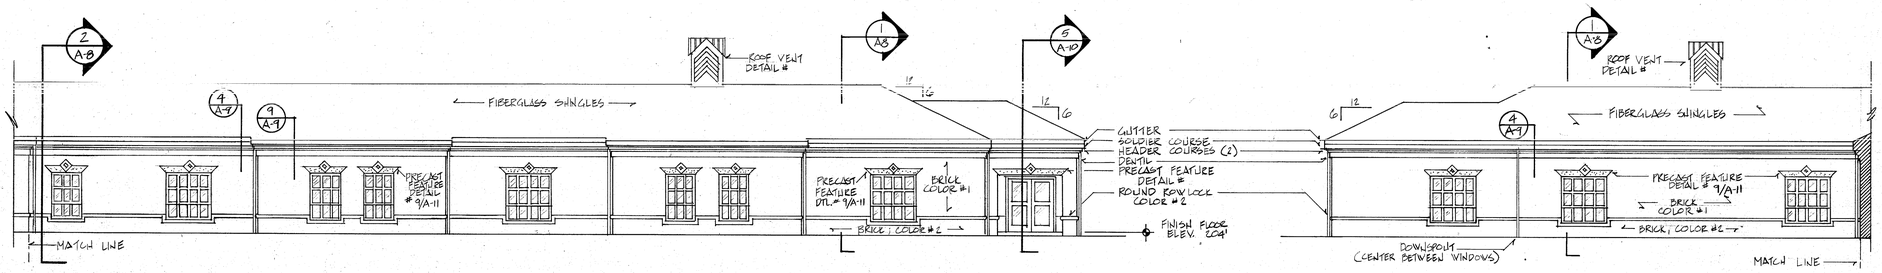


9 A-7 ELEVATION 1/8"=1'-0"


10 A-7 ELEVATION 1/8"=1'-0"

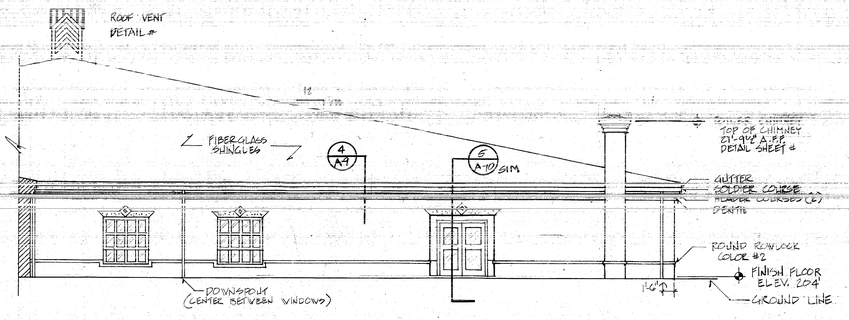


11 A-7 ELEVATION 1/8"=1'-0"

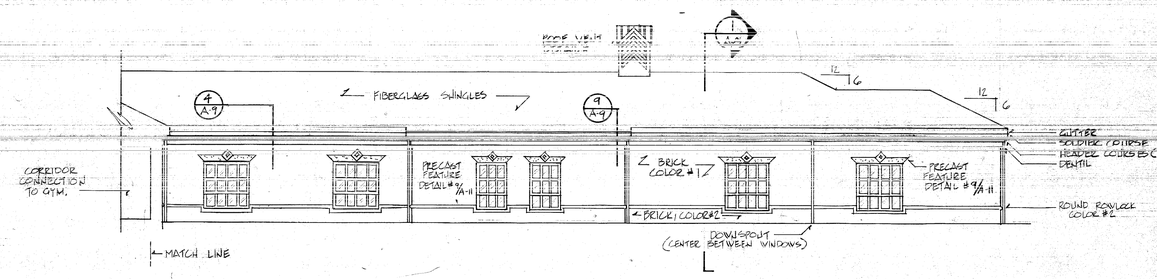

13 A-7 ELEVATION 1/8"=1'-0"

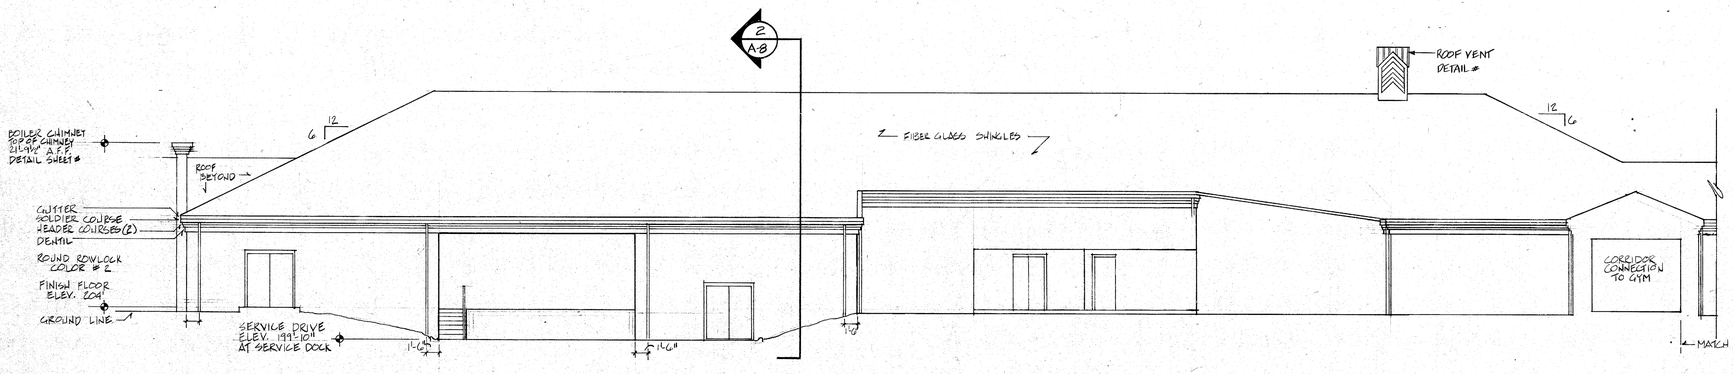

12 A-7 ELEVATION 1/8"=1'-0"

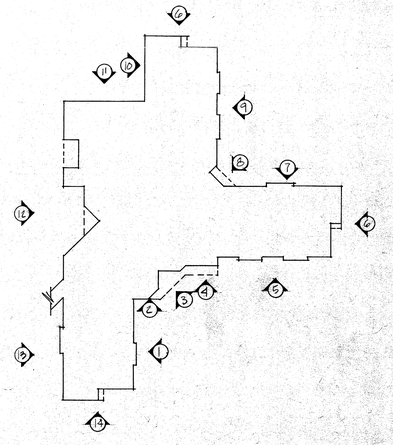

5815 Westpark Drive
Charlotte, NC 28210
Phone (704)525-6350
Columbia-Myrtle Beach

This drawing and the design shown is the property of Little and Associates Architects, the reproduction, copying or other use of this drawing without their written consent is prohibited and any infringement will be subject to legal action.

©1986
Little and Associates Architects, Inc.

Project: JOHNSTON COUNTY MIDDLE SCHOOL MICRO, N.C.

Sheet Title: MAIN BUILDING ELEVATION

Partner In Charge

Project Architect/Job Captain

Drawn By

Date Drawn

Revisions

No. Date

No. Date

No. Date


No. Date

Issue Date


Project Number 1712

Sheet A-7 Of


THE SHOPPE CO. 37X11

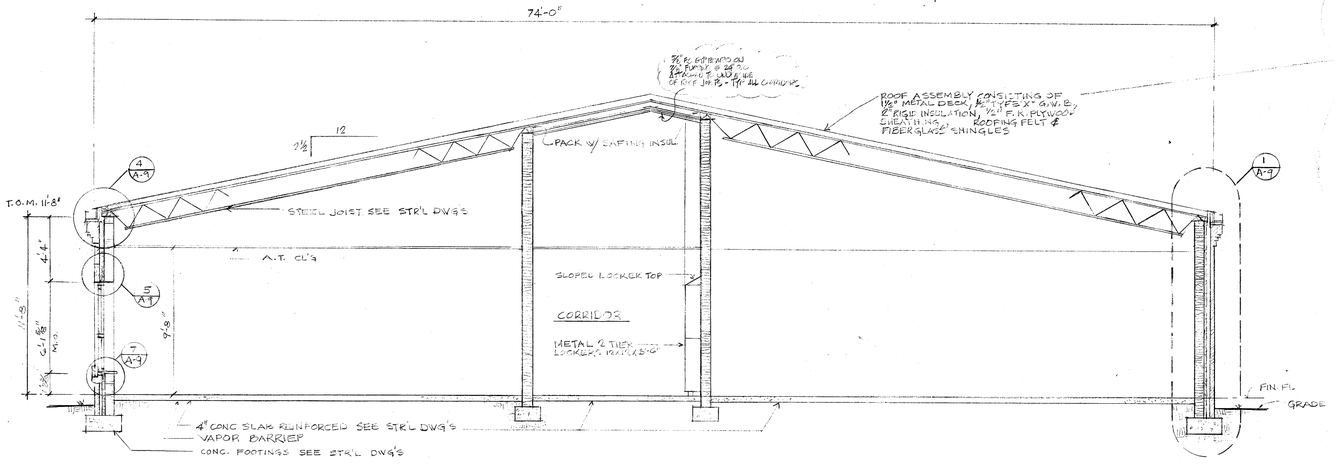


1 A-8 TYPICAL CROSS SECTION THRU CLASSROOM WING
SCALE: ¼"=1'-0"

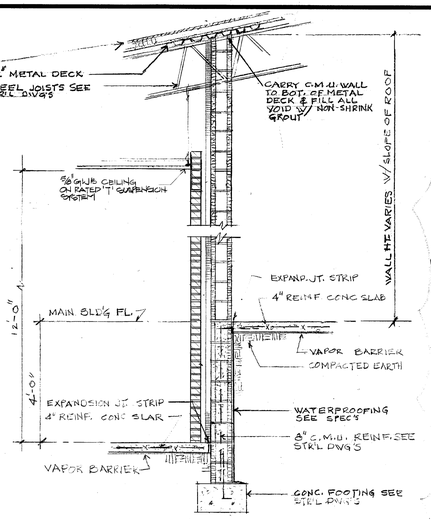


10 A-8 SECTION @ OUTSIDE STORAGE WALL
1/2"=1'-0"

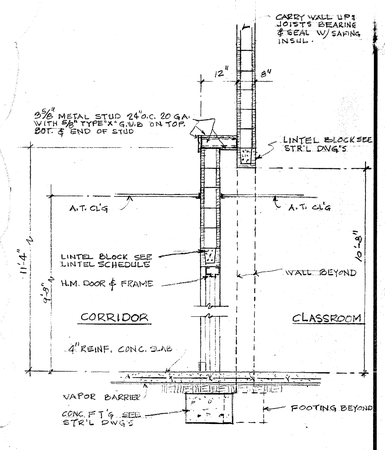


11 A-8 SECT. AT CLASSROOR DOORS

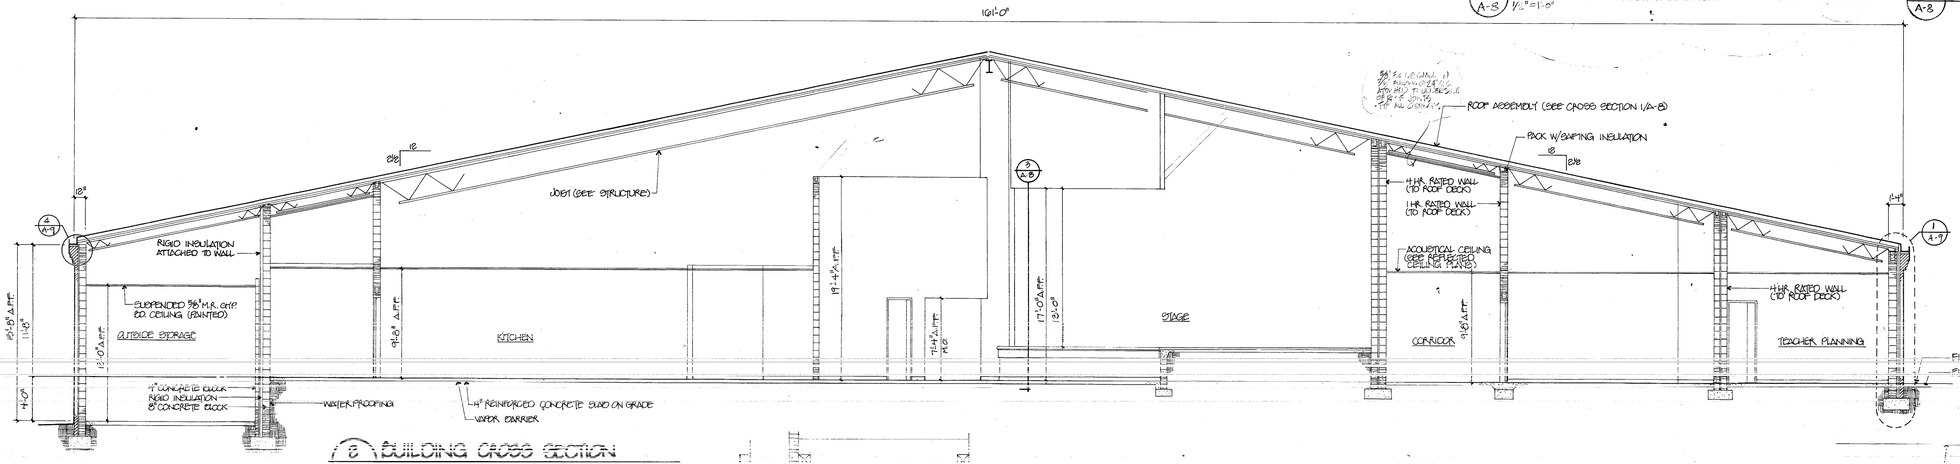

8 A-8 BUILDING CROSS SECTION

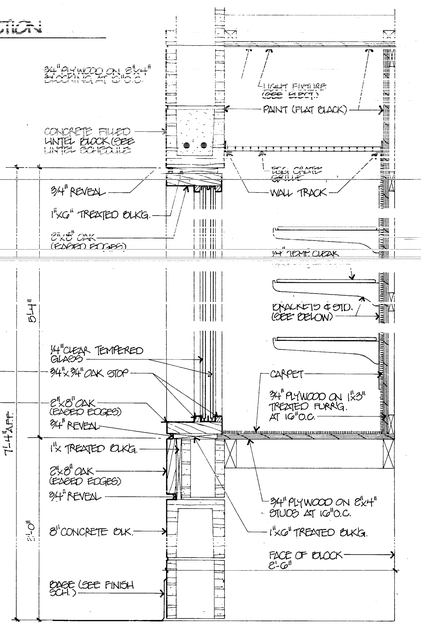


7 A-8 1½" DISPLAY CASE DETAIL (JAMB @ HEAD DET.)
OAK SHELF: BE STAINED NATURAL.
REVEALS SHALL BE PAINTED: COLOR SELECTION BY ARCH.
SLIDING GLASS DOOR TRACK — K&V NO. 0990 ASSEMBLY W/ K&V ADJUSTABLE LOCK NO. 1969
BRACKETS — K&V NO. 80 (16") 3 BRACKETS PER STANDARD, EBONY BLACK FINISH
STANDARDS — K&V NO. 180 (118" AT 1'-0" O.C. SEE ELEVATIONS), EBONY BLACK FINISH

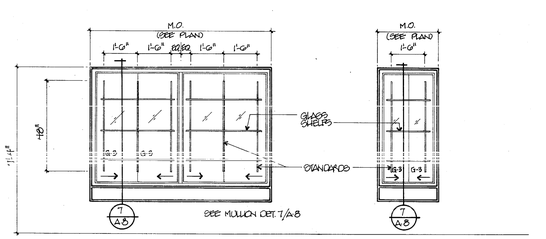


9 A-8 3/8" DISPLAY CASE ELEVATION
SHELVES — (5) AT 42"W. x 15"D.

8 A-8 3/8" DISPLAY CASE ELEVATION
SHELVES — (3) AT 24"W. x 15"D.

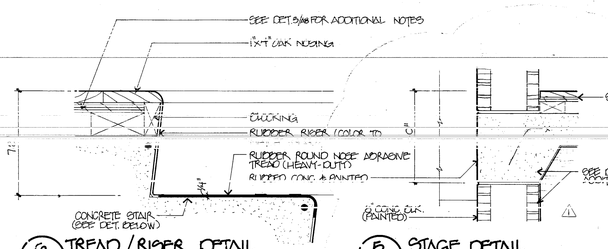


6 A-8 TREAD / RISER DETAIL

5 A-8 STAGE DETAIL

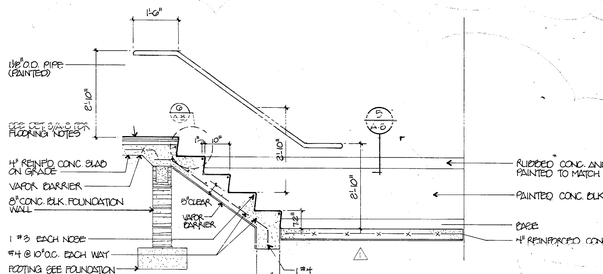

4 A-8 CONCRETE STAIR DETAIL AT STAGE

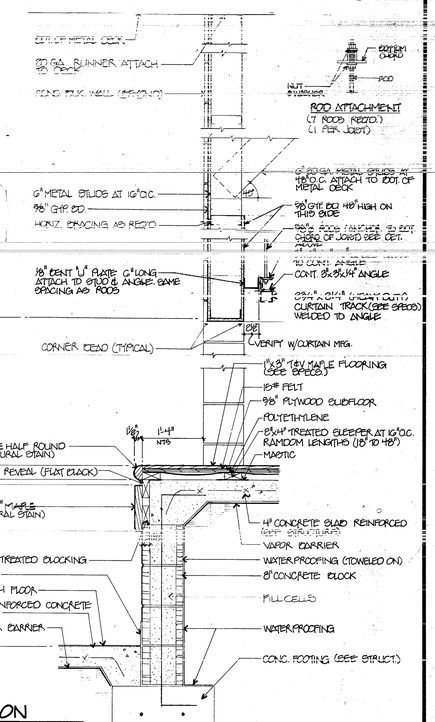

3 A-8 STAGE SECTION

5815 Westpark Drive
Charlotte, NC 28210
Phone (704)525-6350
Columbia-Myrtle Beach

This drawing and the design shown is the property of Little and Associates Architects, the reproduction, copying or other use of this drawing without their written consent is prohibited and any infringement will be subject to legal action.
©1986 Little and Associates Architects, Inc.

JOHNSTON COUNTY
MIDDLE SCHOOL
SMITHFIELD, N.C.
BUILDING SECTIONS

Project
Sheet Title

Partner In Charge: VRETTOS
Project Architect/Job Captain: THOMAS
Drawn By
Date Drawn

Revisions
No. 1 Date 11-24-87
No. Date
No. Date
Issue Date

Project Number 1712
Sheet A-8 Of

NOTE: ALL METAL FOR GUTTERS & ASSOCIATE PIECES SHALL FABRICATED FROM PRE-FINISH METAL ROLL STOCK FINISHED WITH KYNAR 500 COLOR AS SELECTED

SEE DET. 8/A-9 FOR 6-12 ROOF SLOPE

4 / A-9

12 / 6 / 2½ / 12

T.O.M. VARIES

STEEL JOISTS SEE STR'L DWG'S

1½" METAL DECK

ONE 12" C.M.U.

2" A.I. CAVITY

2" RIGID INSUL.

BRICK

METAL WALL TIES 16" O.C. VERT.

BULLNOSE BRICK MOULDS SPECIAL FOR CORNERS, 3 COURSES EA. WAY

8" C.M.U.

BULLNOSE RETURN AT BRICK SILL

4" REINF. CONC. FL SLAB

TOP OF FL. SLAB

FIN. GRADE VARIES

WEEPS 2'-8" O.C.

VAPOR BARRIER

METAL FLASH.

FILL CELL OF 8" C.M.U. WITH CONC. BELOW FLOOR

CONC. FT'G SEE STR'L DWG'S

10'-0" COLOR #1 BRICK

9'-6" COLOR #2 BRICK

2'-0"

11'-8" TYPICAL EXCEPT AS SHOWN IN DET 9/A-9 & 10/A

1'-5 3/8" CORBEL

1 / A-9 TYPICAL EXTERIOR WALL SECTION 3/4"=1'-0"

FIBER GLASS SHINGLES

½" F.R. PLYWD SHEATHING

2" ISOCYANUREATE RIGID INSUL. W/ AGED R-VALUE OF 12.5

5/8" G.W.B. TYPE 'X'

TREATED LUMBER

24GA. CONT. METAL CLEAT & ROOF EDGE CAP FLASHING METAL GUTTER STRAP 2'-6" O.C. 24GA. BENT

24GA. METAL GUTTER

.045 EPDM MEMBRANE CONTINUOUS FLASHING UNDER & BEHIND GUTTER & TURN DN.

24 GA. CONT. METAL CLEAT & CAP FLASH.

TREATED CONT. WOOD

5" D.S. TUBE

⅝" ANCHOR BOLT 3'-0" O.C.

CONT. BRICK SOLDIER

FILL W/ MORTAR

BRICK HEADERS STAGGER VERT. JTS

ALT. COURSE DENTIL ROWLOCK

RAKE HORIZ. JT. ⅜" FLUSH VERT. JT.

4" X 6" DOWNSPOUT (COTTER) SEE ROOF PLAN FOR LOCATION. USE CONCEALED FASTENERS MAX. 5'-8" O.C.

10'-0" A.F.F.

1'-5 3/8" CORBEL

8¼"

½ϕ A.BOLT

8" JOIST EXTENSION

4"

JOIST BEARING

HALF HIGH BLOCK CONC. FILL

BEARING PL & ANCHOR SEE STR'L DWG'S

BOND BEAM BLOCK CONT. W/ 2#4 & CONC FILL

WIRE TIES 8" O.C. VERT

CONC. FILL AFTER MAS. WALL ARE LAID & SET

8" C.M.U.

METAL WALL TIES 16" O.C. VERT. BELOW THIS LEVEL

PAPER OR SCREEN COVER C.M.U. CELLS

1 COURSE 12" C.M.U.

SLUSH JT. FULL OF MORTAR

1'-4" WALL

1" 1½" 1½" 2"

4 / A-9 TYPICAL CORNICE DET. AT 2½/12 ROOFSLOPE 3"=1'-0"

ROOFING FELT 2 LAYERS

1½" METAL ROOF DECK (STEEL JOIST SEE STR'L DWG'S

BOLT ANGLE TO METAL DECK W/ ½" ⌀ BOLTS 3'-0" O.C.

PACK W/ SAFING INSUL.

4" X 4" X ¼" X 16" BENT ⅝ CEA. JOIST WELD TO JOIST

T.O.M. +11'-8"

8 / A-9 TYPICAL CORNICE DET. AT 6/12 ROOFSLOPE 3"=1'-0"

8¼"

5¾"

7⅜"

½"

T.O.M.

8" JOIST EXTENSION

4"

JOIST BEARING

1'-5 3/8"

10'-0" A.F.F. SLAB

6"

1'-4" WALL

NOTE: SEE DET. 4/A-9 FOR NOTES THIS DETAIL

2" RIGID INSUL.

3/8" ⌀ DOWEL ANCHORS IN VERT. JT. OF C.M.U. & FILL CELL OF C.M.U. @ ANCHORS. PROVIDE ¾" X ⅜" SLOT IN CAST STONE. PROVIDE 3 ANCHORS PER STONE

C.M.U. LINTEL BLOCK FILL W/ CONC., SEE LINTEL SCHEDULE FOR SIZE & REINFORCING

STEEL ANGLE LINTELS WELDED TOGETHER SEE STR'L DWGS

METAL WALL FLASHING

½" X 1" L. DOWEL WELDED TO ANGLE 2 PER O.C. ONLY AT FLASHING PENETRATION

10⅛"

2½

3"

5 / A-9 TYP. WINDOW HEAD DET.

12 / 6 / 2½ / 12

T.O.M.

CUT BRICK SOLDIERS

8" JOIST EXTENSION

4"

JOIST BEARING

CUT BOND BEAM BLOCK

NOTE: SEE DET. 4/A-9 FOR NOTES THIS DETAIL

9 / A-9 TYP. EAVE DET. AT 2'-0" PROJECTION BEYOND NORMAL 2½/12 EAVE 3"=1'-0"

1'-4" WALL

T.O.M. 11'-3"

7"

8¼"

5"

4

A-9

24 GA. METAL GUTTER W/ END CAP

PROJECTED DENTIL BRICK

2'-0"

2 / A-9 PARTIAL SIDE ELEVATION AT 2'-0" WALL PROJECTION 1½"=1'-0"

9 / A-9

ROOF SLOPE 2½/12

PROVIDE 3½" W. X 3" HIGH OPENING IN SIDE OF D.S. TUBE

END OF 2'-0" RETURN GUTTER

4" X 6" D.S. TUBE 24 GA METAL

BACK EDGE OF GUTTER

OMIT BRICK CORBEL AT DOWNSPOUT

EDGE OF ROOF

LINE OF MAIN BLD'G WALL BELOW CORNICE

6" BRICK

BRICK SOLDIERS BELOW GUTTER

4 / A-9

GUTTER

6" BRICK CORBEL

2" BRICK CORBEL

2'-0" PROJECTION

3 / A-9 PLAN DET. AT 2'-0" PROJECTION 1½"=1'-0"

4'-0" OR 6'-0" M.O. SEE FL. PLANS

7'-4"

6'-1"

CAULK

BLUESTONE SILL

6 / A-9 TYP. WINDOW JAMB DET.

BLUESTONE S TOOL DEPTH VARIES W/ WINDOW USED ROUNDED EDGE

¾"

3"

5"

5/16"

SPECIAL SHAPE BRICK SILL

4⅞"

1'-3⅜"

8½"

TOP OF CONC. FLOOR SLAB

FL. SLAB

7 / A-9 TYP. WINDOW SILL DET.

4" C.M.U. 8"L. FILL CELL W/ CONC.

FILL CELL OF C.M.U. W/ CONC.

T.O.M.

2'-0" A.F.F. SLAB

12⅞"

8½"

12⅞"

10⅞"

1'-0 3/8"

4'-0" M.O.

6'-0" M.O.

6'-2"

6'-1 5/8" M.O.

¼" SILVER MIRRORED HIGH DENSITY REFL. GLASS - HEAT STRENGTHEN

ALUM. SINGLE HUNG WINDOW W/ BAKED ENAMAL FINISH - SEE SPECS

CLEAR OP'G MUST BE 2'-0" H WITH SASH IS IN OPEN POSITION

TYPE "A"

TYPE "B"

WINDOW SCHEDULE

½"=1'-0"

NOTE: ALL WINDOWS TO BE SINGLE HUNG COMMERICAL GRADE DH-HC40 ALUMINUM EQUAL TO TRACO TR-9000 SERIES WITH THERMO-BREAK

10 / A-9 MULLION DETAIL

THERMO. BREAK

1¼"

4"

11 / A-9 MUNTIN DETAIL ½ FULL SIZE

1¼"

1¼" REFL. GLASS

Little & Associates Architects

5815 Westpark Drive
Charlotte, NC 28210
Phone (704)525-6350
Columbia·Myrtle Beach

This drawing and the design shown is the property of Little and Associates Architects, the reproduction, copying or other use of this drawing without their written consent is prohibited and any infringement will be subject to legal action.

©1986 Little and Associates Architects, Inc.

JOHNSTON COUNTY MIDDLE SCHOOL

WALL SECTION / DETAILS

Project

Sheet Title

Partner In Charge

Project Architect/Job Captain

Drawn By

Date Drawn

Revisions

No. Date

No. Date

No. Date


No. Date

Issue Date

Project Number 1712


Sheet A-9 Of

THE SHARPE CO. 13244

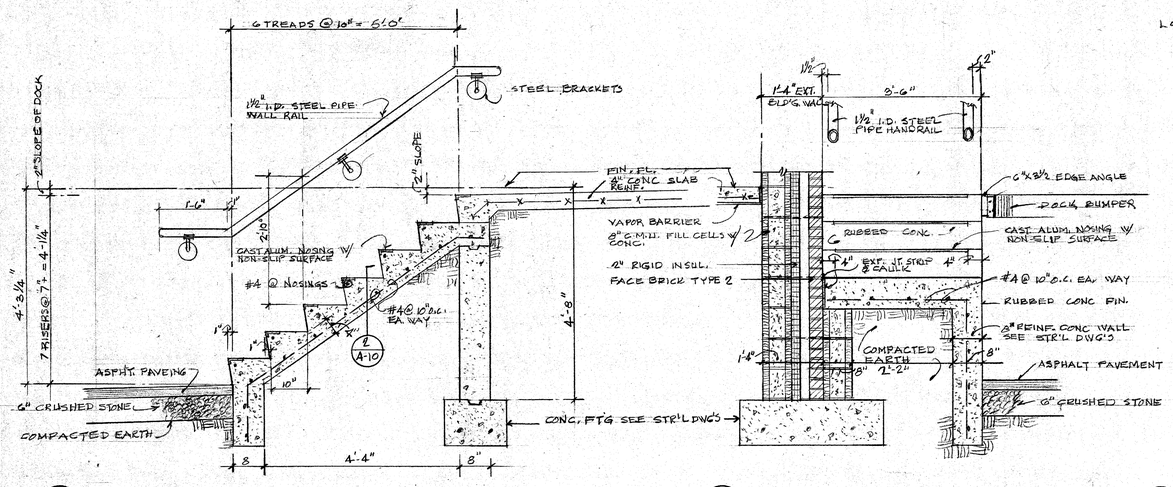


1 A-10 SECTION THRU LOADING DOCK STAIR
3/4" = 1'-0"


2 A-10 CROSS SECT. AT LOADING DOCK STAIR. 3/4" = 1'-0"

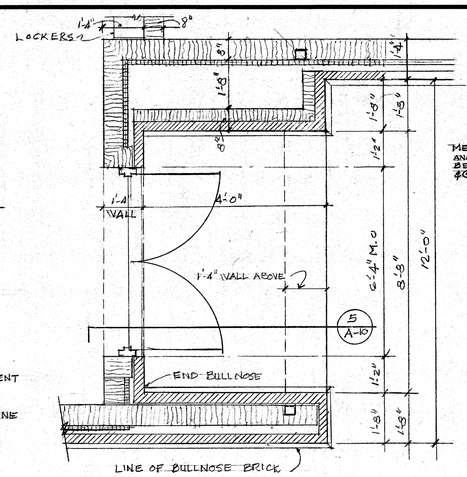


4 A-10 PLAN @ EXTERIOR ENTRANCE FOR C.R. WINGS
1/2" = 1'-0"

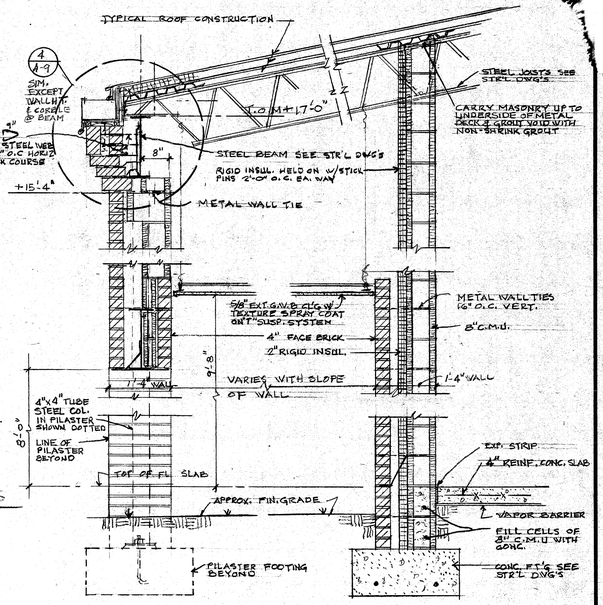

6 A-10 SECT. THRU EXTERIOR EXIT FROM CAFETERIA
3/4" = 1'-0"

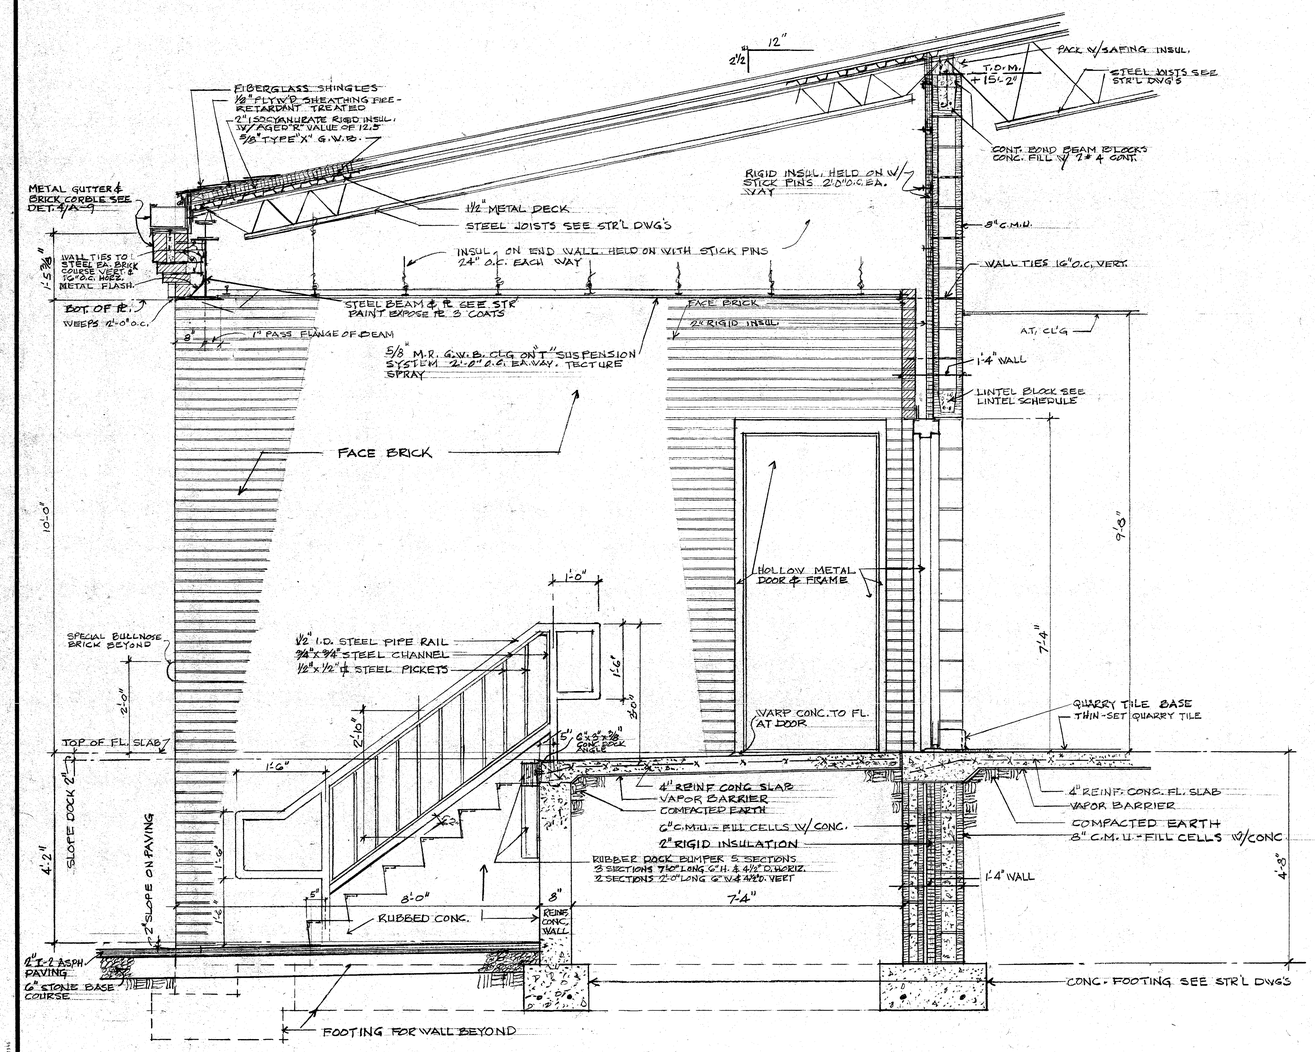

3 A-10 SECTION THRU LOADING DOCK
3/4" = 1'-0"

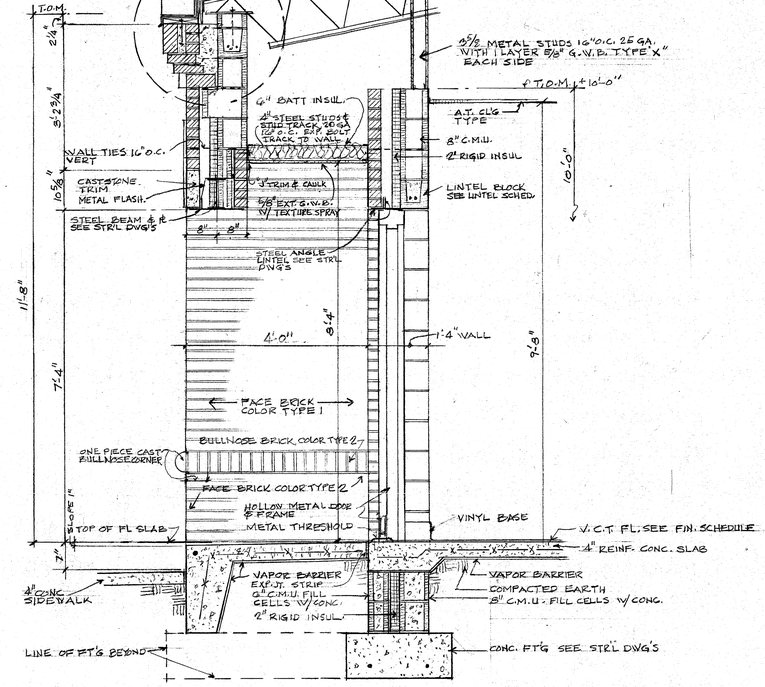

5 A-10 TYP. SECTION THRU RECESSED ENTRY'S
3/4" = 1'-0"

Little & Associates Architects
5815 Westpark Drive
Charlotte NC 28210
Phone (704)525-6350
Columbia-Myrtle Beach


This drawing and the design shown is the property of Little and Associates Architects, the reproduction, copying or other use of this drawing without their written consent is prohibited and any infringement will be subject to legal action.
©1986 Little and Associates Architects, Inc.

Project: JOHNSTON COUNTY MIDDLE SCHOOL MICRO, N.C.
Sheet Title: WALL SECTIONS /DETAILS

Partner In Charge
Project Architect/Job Captain
Drawn By BEEBE
Date Drawn
Revisions
No. Date
No. Date
No. Date
No. Date
Issue Date

Project Number 1712
Sheet A-10 Of


THE BRANFORD CO. 12345

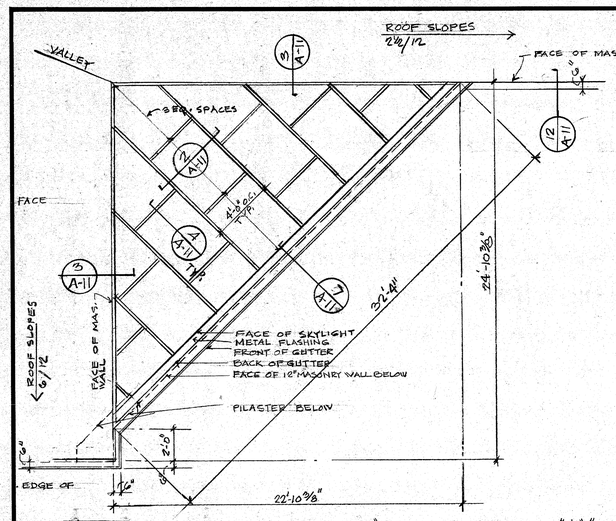

NOTE: SKYLIGHT IS DETAILED AROUND "SUPER SKY PRODUCTS INC." # "1" BEAM SS1-101
P.O. BOX 47 MEQUON, WISCONSIN 53092 - 414-242-2000
OTHER EQUAL PRODUCTS WILL BE ACCEPTABLE


1 A-11 ROOF PLAN OF FRONT ENTRANCE SKYLIGHT
1/4" = 1'-0"

2 A-11 TYPICAL SKYLIGHT RAFTER 3" = 1'-0"

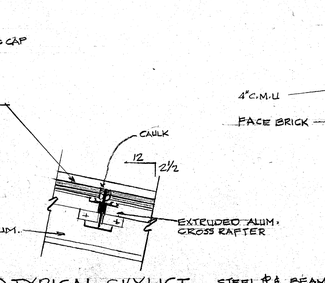


3 A-11 TYPICAL SKYLIGHT WALL SUPPORT 3" = 1'-0"


4 A-11 TYPICAL SKYLIGT CROSS RAFTER 3" = 1'-0"

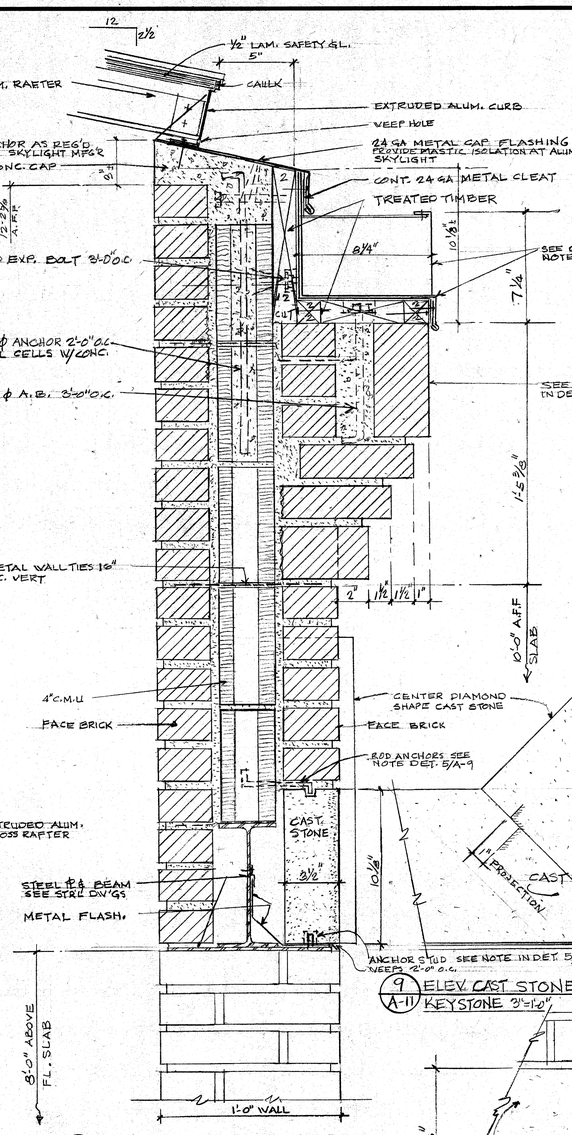


7 A-11 TYP. SKYLIGHT EAVE DETAIL
3" = 1'-0"

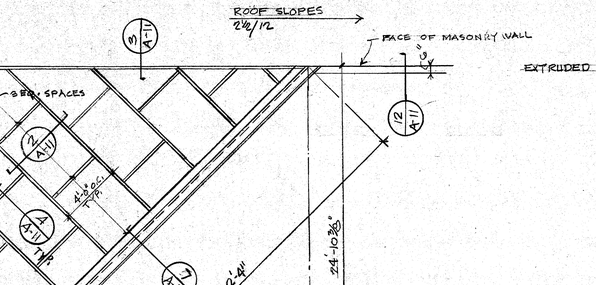


5 A-11 DET. OF INTERNAL 45° ANGLE PILASTER
1½" = 1'-0"

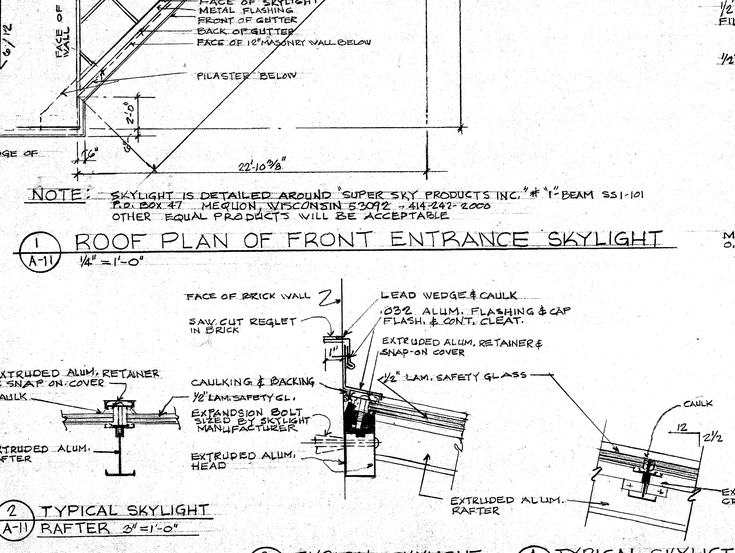


6 A-11 DET. OF INTERNAL 45° ANGLE PILASTER
1½" = 1'-0"

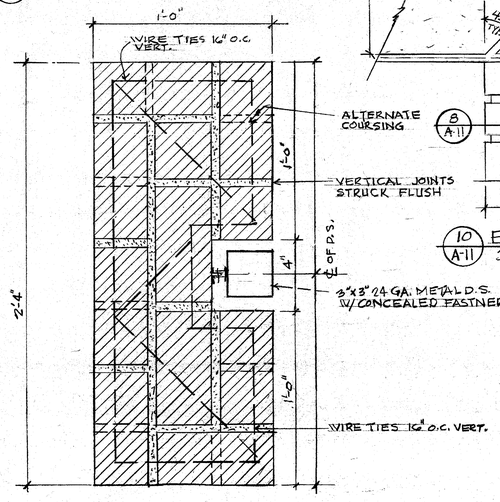


8 A-11 DET. OF PILASTER AT FRONT ENTRY
3" = 1'-0"

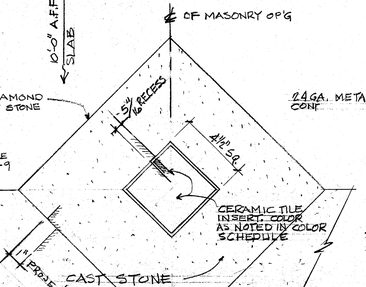


9 A-11 ELEV. CAST STONE FALSE LINTEL KEYSTONE 3" = 1'-0"

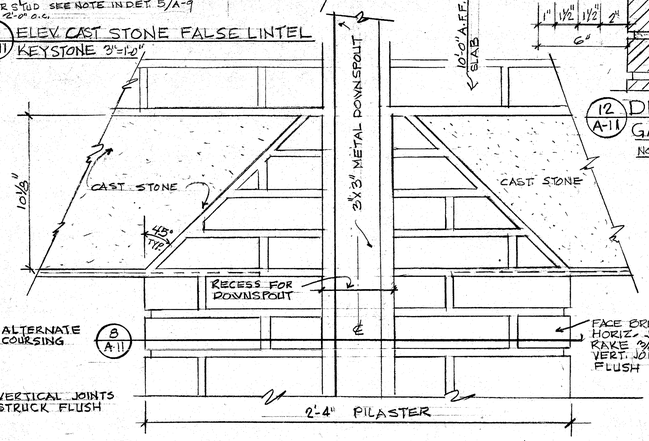

10 A-11 ELEV. OF ENTRANCE PILASTER W/ DOWNSPOUT
3" = 1'-0"

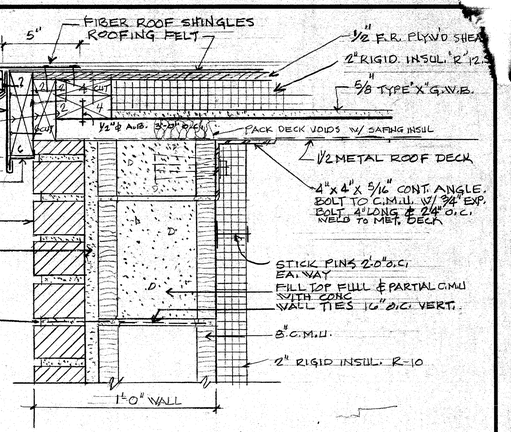

11 A-11 TYPICAL RAKE DETAIL @ 12" WALL
3" = 1'-0"

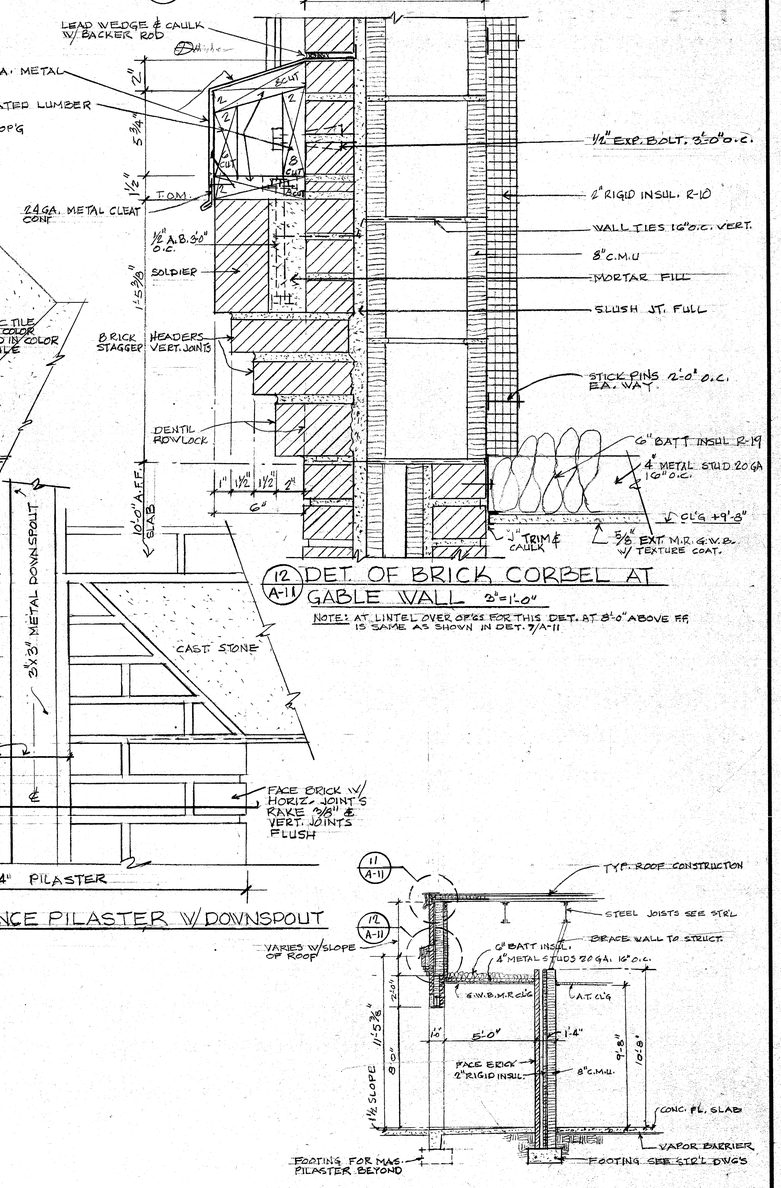

12 A-11 DET. OF BRICK CORBEL AT GABLE WALL
3" = 1'-0"

NOTE: AT LINTEL OVER OP'G'S FOR THIS DET. AT 8'-0" ABOVE FF IS SAME AS SHOWN IN DET. 7/A-11

13 A-11 SECT. AT MAIN ENTRANCE
¼" = 1'-0"

Little & Associates Architects
5815 Westpark Drive
Charlotte, NC 28210
Phone (704)525-6350
Columbia-Myrtle Beach

This drawing and the design shown is the property of Little and Associates Architects, the reproduction, copying or other use of this drawing without their written consent is prohibited and any infringement will be subject to legal action.
©1986 Little and Associates Architects, Inc.

JOHNSTON COUNTY
MIDDLE SCHOOL
MICRO, N.C.

Project

Sheet Title: SKYLIGHT DETAILS / WALL DETAILS / PILASTER DETAILS

Partner In Charge
Project Architect/Job Captain
Drawn By
Date Drawn


Revisions
No. Date
No. Date
No. Date
No. Date

Issue Date


Project Number 1712

Sheet A-11 Of


THE BRUNING CO.

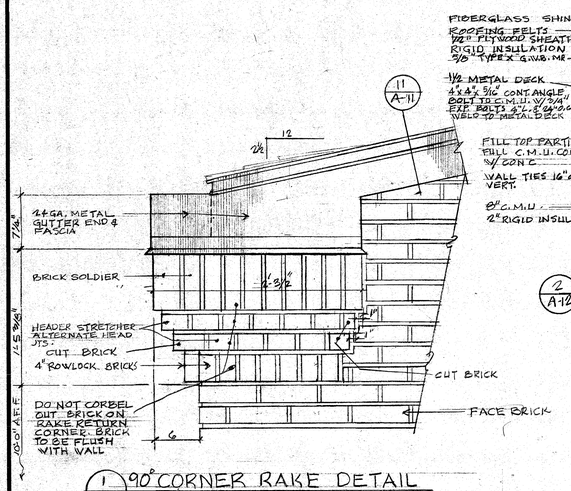


1 A-12 90° CORNER RAKE DETAIL
SCALE: 1½" = 1'-0"

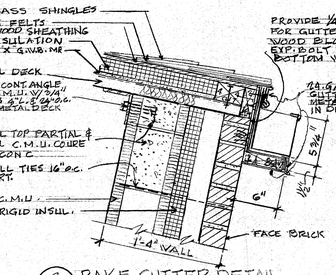


2 A-12 RAKE GUTTER DETAIL
1½" = 1'-0"

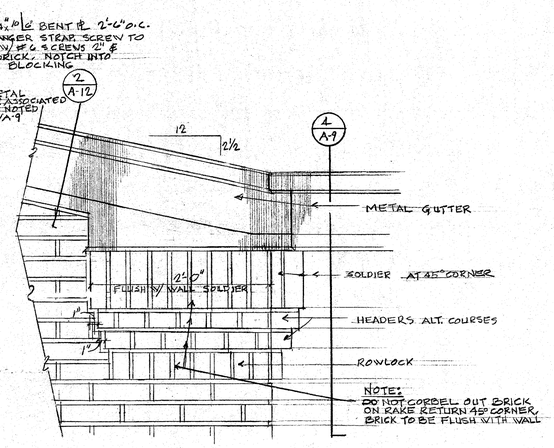


3 A-12 45° CORNER RAKE DETAIL
1½" = 1'-0"

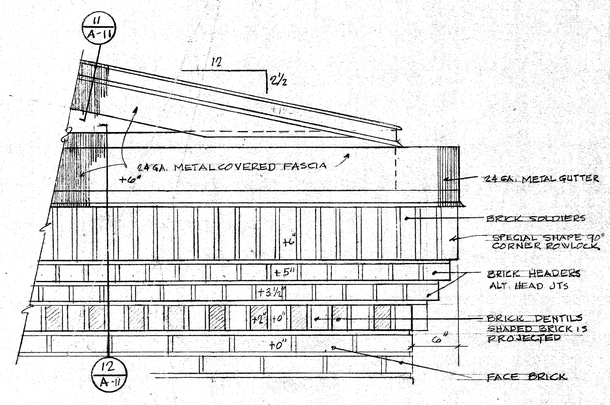


4 A-12 90° CORNER RAKE DETAIL WITH PROJECTED CORBEL
1½" = 1'-0"

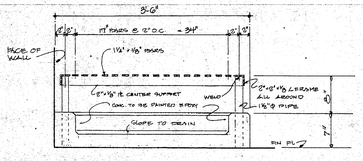


11 A-12 CAN WASH DETAIL
N.T.S.

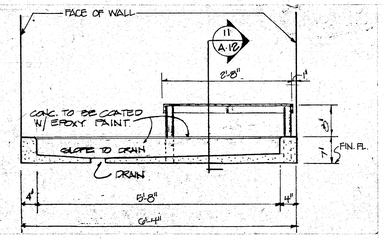


12 A-12 CAN WASH DETAIL
N.T.S.

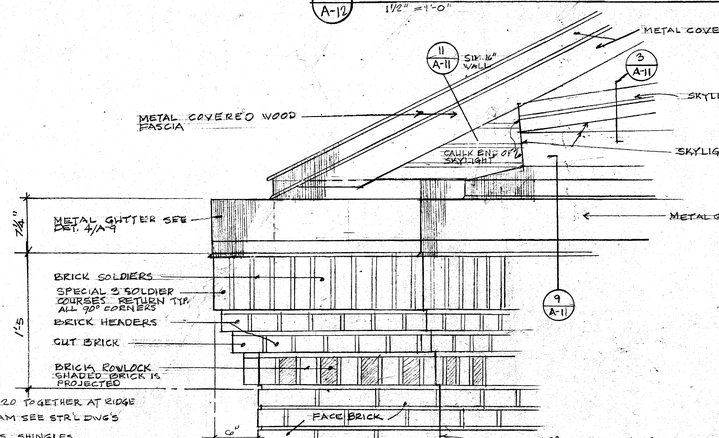


7 A-12 CORNER RAKE DETAIL AT FRONT ENTRANE

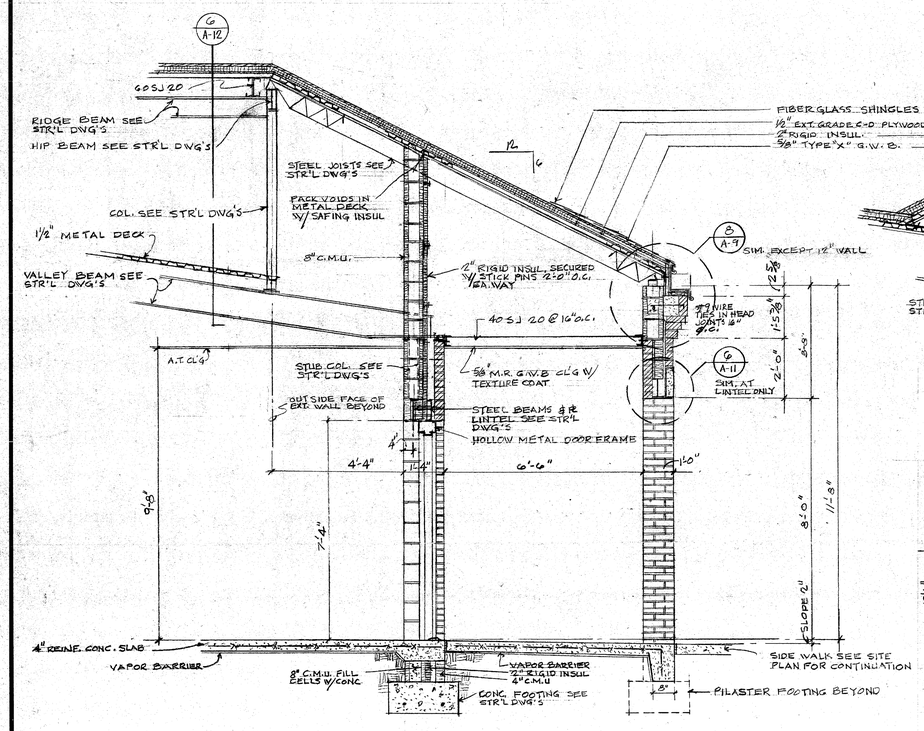

5 A-12 SECTION THRU ENTRY AT BUS PARKING ENTRANCE
½" = 1'-0"

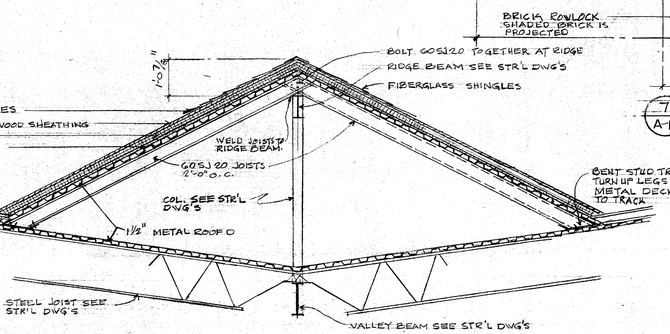


6 A-12 SECTION THRU GABLE ABOVE BUILDING ROOF
1½" = 1'-0"

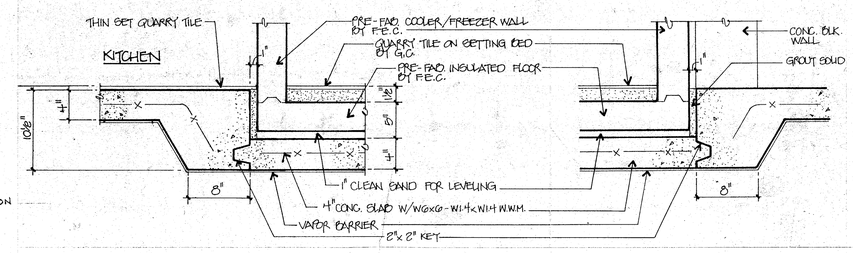

9 A-12 DEPRESSED SLAB AT WALK-IN FREEZER/COOLER
1/8"

10 A-12 DEPRESSED SLAB AT WALK-IN FREEZER/COOLER
1/8"

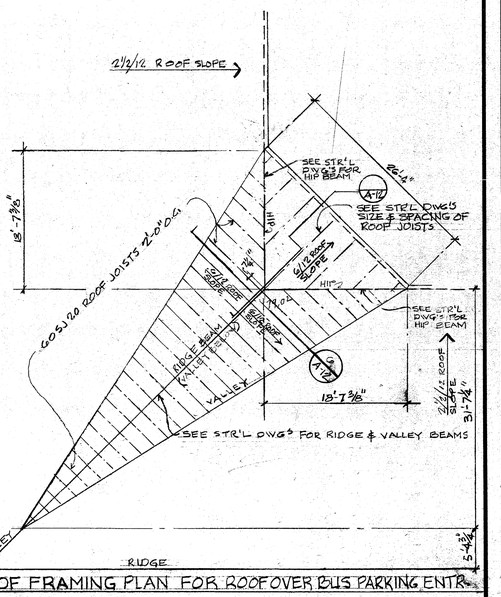

8 A-12 PARTIAL ROOF FRAMING PLAN FOR ROOF OVER BUS PARKING ENTR.
⅛" = 1'-0"

Little & Associates Architects
5815 Westpark Drive
Charlotte, NC 28210
Phone (704)525-6350
Columbia-Myrtle Beach

This drawing and the design shown is the property of Little and Associates Architects, the reproduction, copying or other use of this drawing without their written consent is prohibited and any infringement will be subject to legal action.
©1999 Little and Associates Architects, Inc.

Project: JOHNSTON COUNTY MIDDLE SCHOOL MICRO, N.C.

Sheet Title: SECTION DETAILS

Partner In Charge
Project Architect/Job Captain
Drawn By
Date Drawn

Revisions
No ____ Date ____
No ____ Date ____
No ____ Date ____
No ____ Date ____

Issue Date ____


Project Number 1712

Sheet A-12 Of


THE SHARPE CO. 33116

STAGE EQUIPMENT SCHEDULE

ITEM	DESCRIPTION
1	VALENCE CURTAIN
2	MAIN CURTAIN
3	STAGE LIGHT STRIPS
4	BORDER
5	5' LEGS ON SLIDERS
6	STAGE LIGHT STRIPS (CHANNEL MT. W/SWIVEL LTS.)
7	REAR CURTAIN
8	1½" O.D. METAL PIPE @ 4'-0" O.C. FOR RIGGING

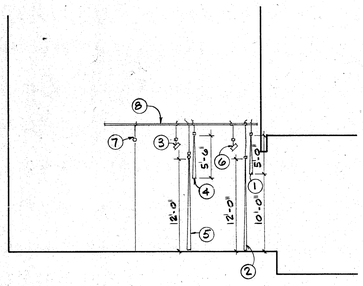

6 / A-13 STAGE SECTION
1/8" = 1'-0"

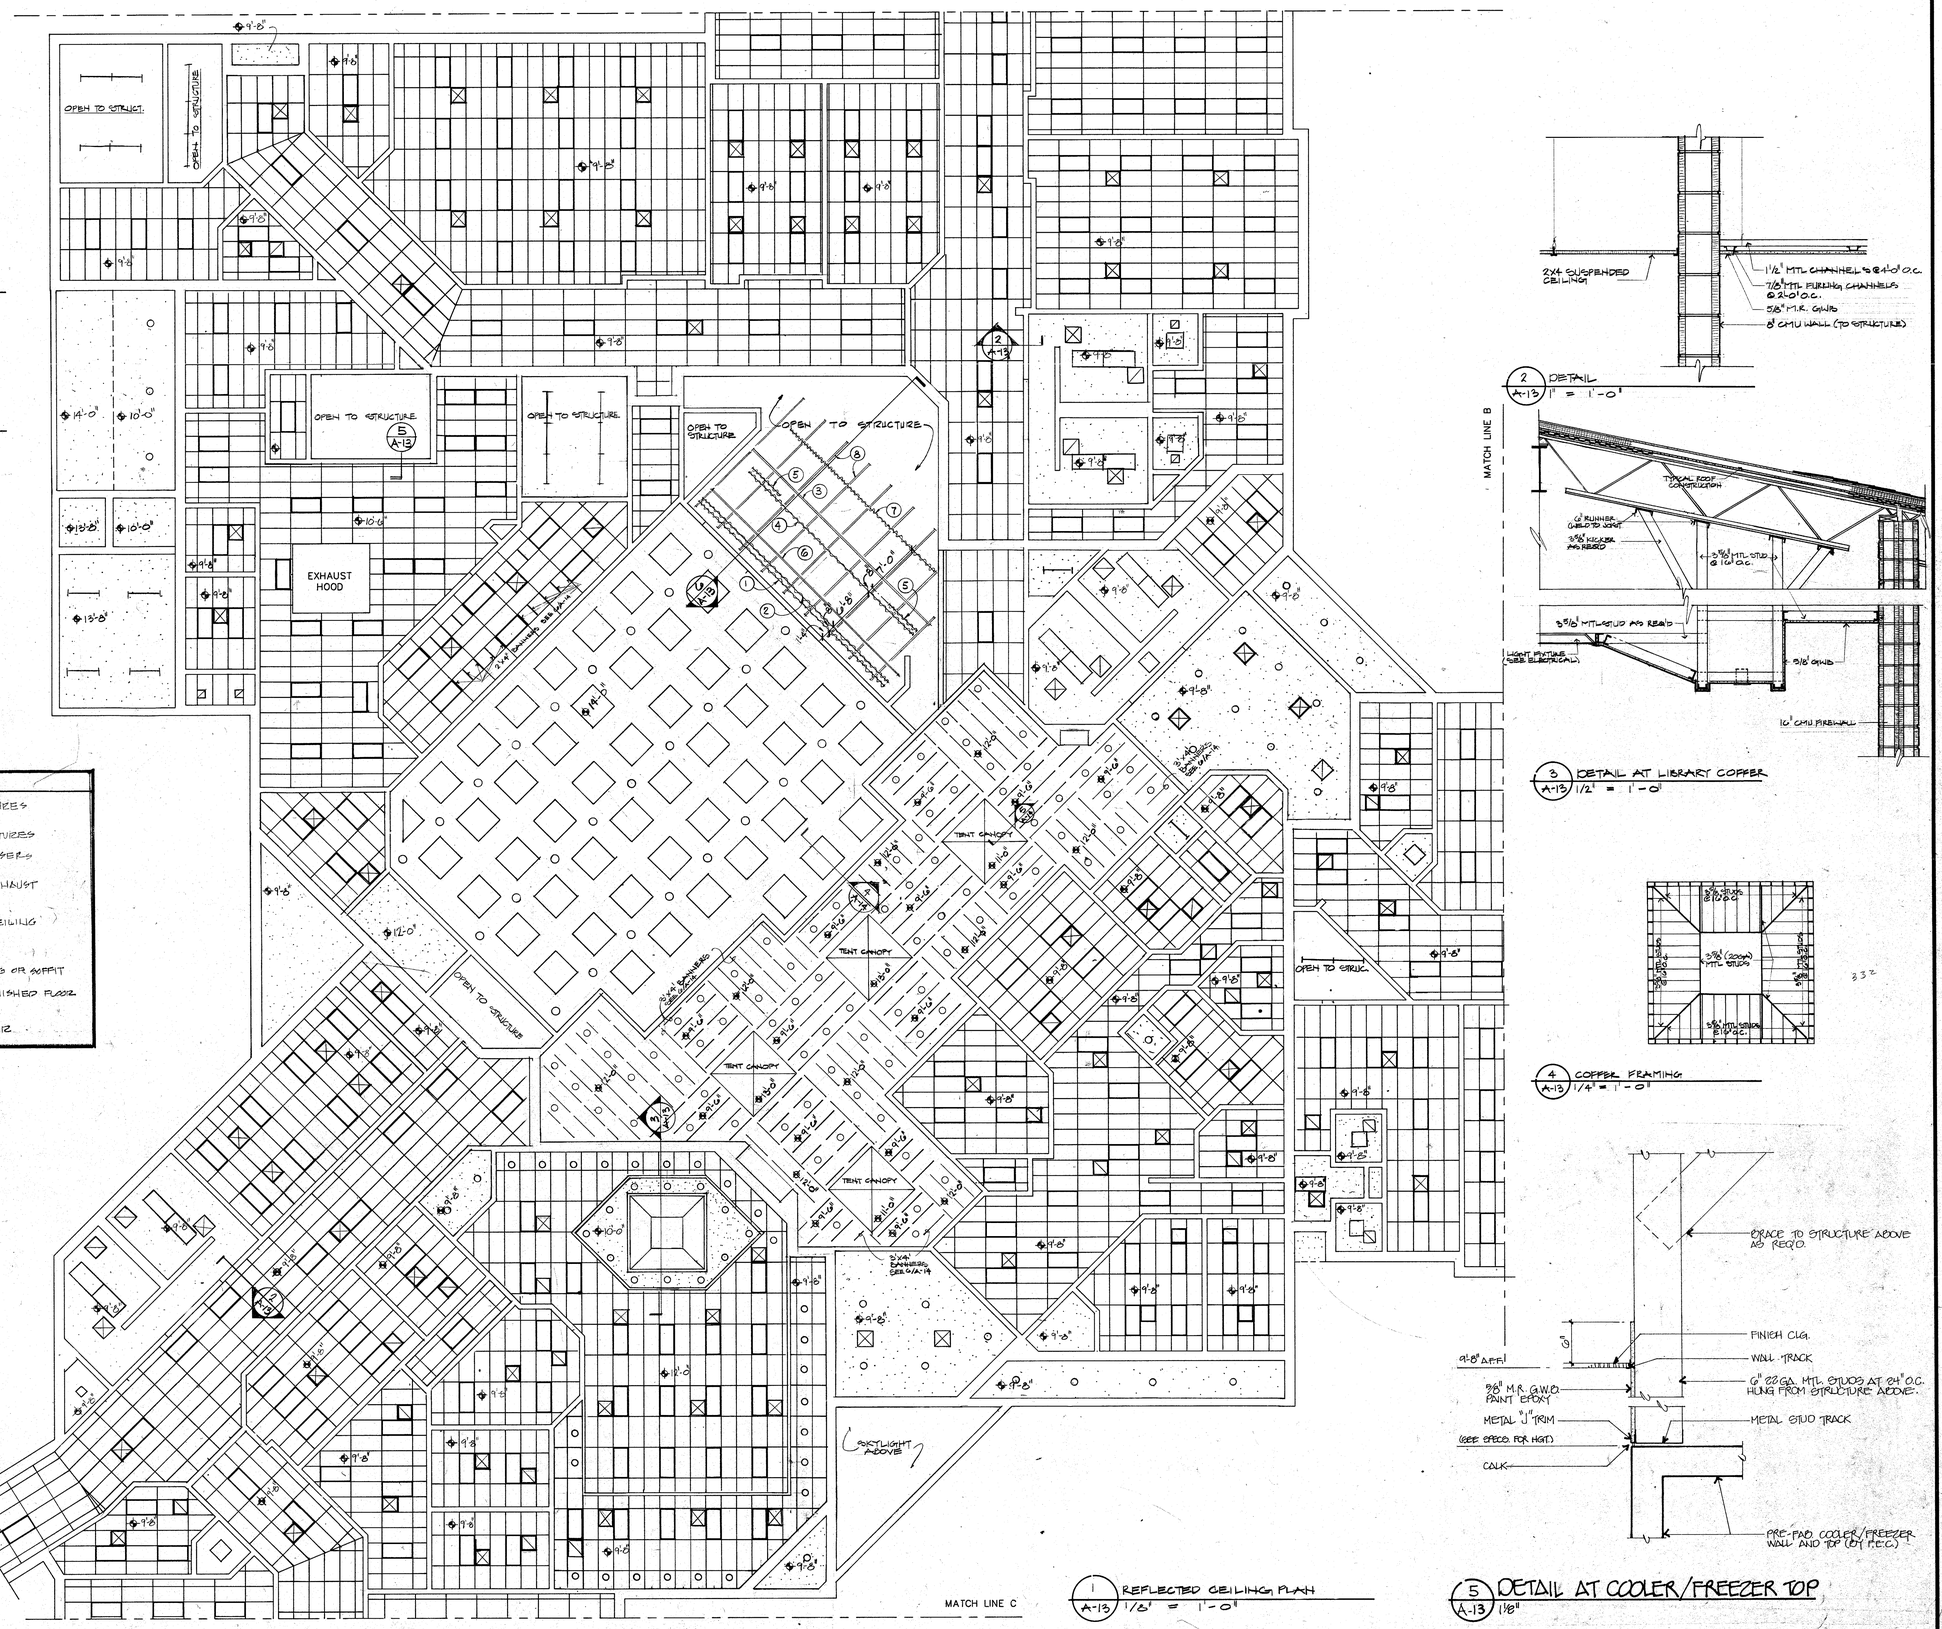

LEGEND OF SYMBOLS

- OR OR — FLUORESCENT LIGHT FIXTURES
- — INCANDESCENT LIGHT FIXTURES
- OR — CEILING SUPPLY AIR DIFFUSERS
- OR OR (R) — CEILING RETURN AIR OR EXHAUST GRILLS
- — 2'x4' ACOUSTICAL TILE CEILING
- — 4'x4' MONOLITHIC TILE
- — GYPSUM WALLBOARD CEILING OR SOFFIT
- 9'-0" — CEILING HEIGHT ABOVE FINISHED FLOOR
- — EXIT LIGHTS

NOTE: SEE ELECTRICAL & MECHANICAL DRAWING FOR ADDITIONAL DATA

2 / A-13 DETAIL
1" = 1'-0"

3 / A-13 DETAIL AT LIBRARY COFFER
1/2" = 1'-0"

4 / A-13 COFFER FRAMING
1/4" = 1'-0"

5 / A-13 DETAIL AT COOLER/FREEZER TOP
1/8"

1 / A-13 REFLECTED CEILING PLAN
1/8" = 1'-0"

JOHNSTON COUNTY
MIDDLE SCHOOL
MICRO, N.C.

Project

Sheet Title: REFLECTED CEILING PLAN (ADMINISTRATION)

Drawn By

Date Drawn


Revisions
No. Date
No. Date
No. Date
No. Date

Issue Date


Project Number 1712

Sheet A-13 Of


THE SHARPE CO. 05/31/4

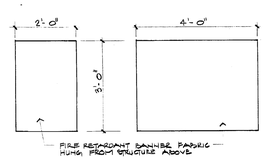


6 / A-14 BANNER ELEVATIONS
1/2" = 1'-0"

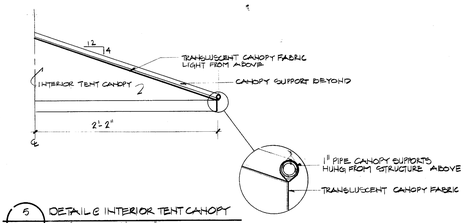


5 / A-14 DETAIL @ INTERIOR TENT CANOPY
1 1/2" = 1'-0"

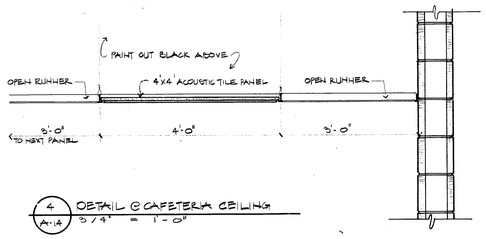


4 / A-14 DETAIL @ CAFETERIA CEILING
3/4" = 1'-0"

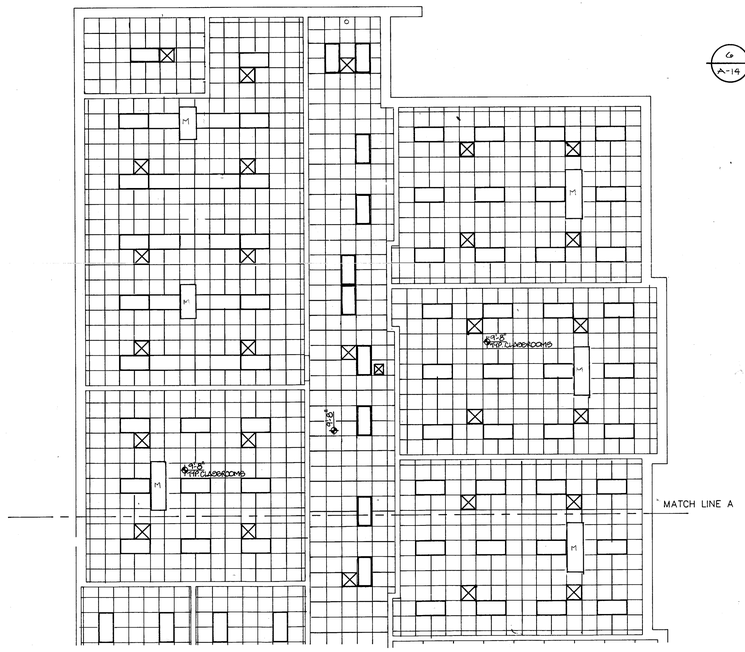


1 / A-14 REFLECTED CEILING PLAN - CLASSROOMS WING 'A'
1/8"

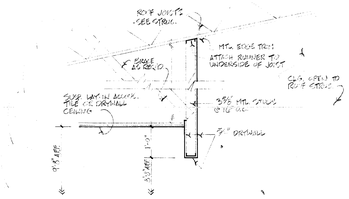


7 / A-14 DETAIL @ BULKHEAD @ PARTITION
1/2" = 1'-0"

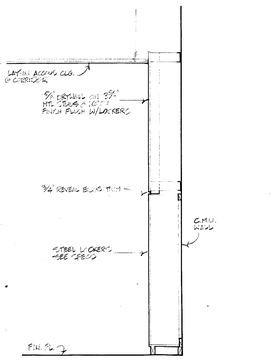

ALT-1 / A-14 DETAIL @ LOCKER BULKHEAD (ALTERNATE #1)
1/2" = 1'-0"

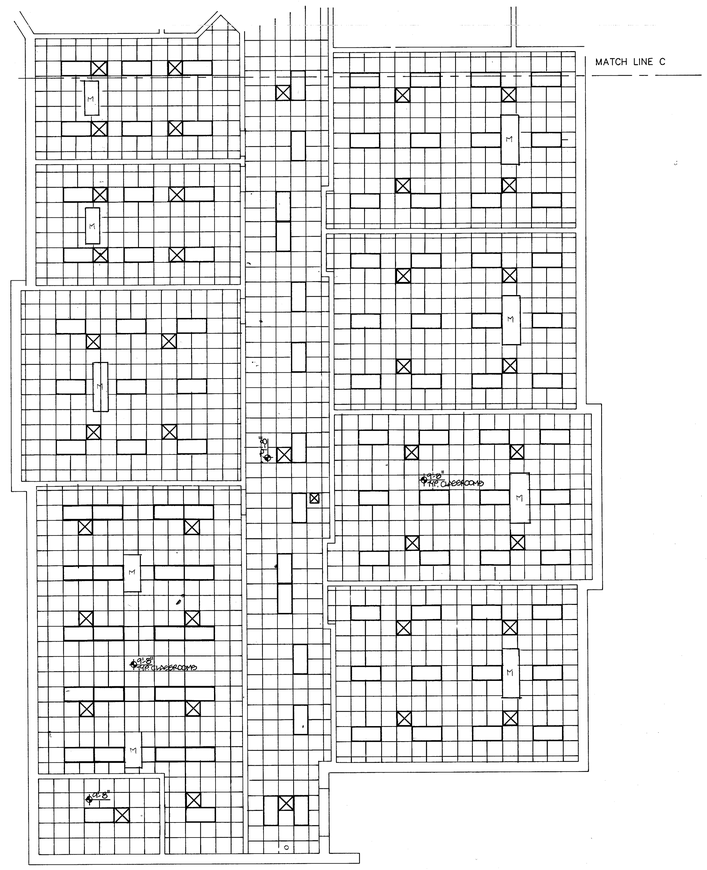

3 / A-14 REFLECTED CEILING PLAN - CLASSROOMS WING 'C'
1/8"

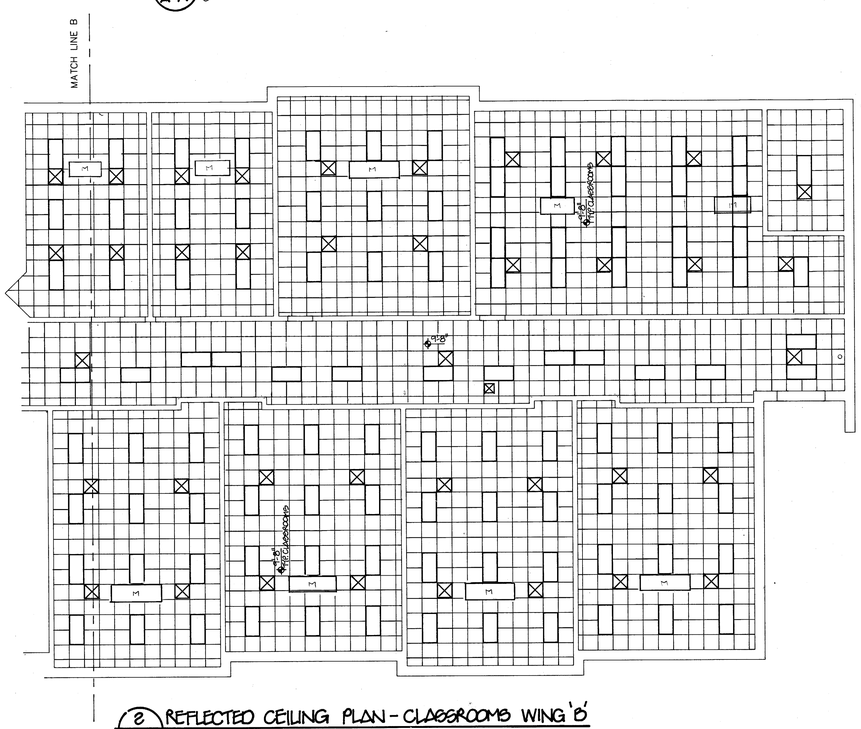

2 / A-14 REFLECTED CEILING PLAN - CLASSROOMS WING 'B'
1/8"

LEGEND OF SYMBOLS

- OR OR — FLUORESCENT LIGHT FIXTURES
- — INCANDESCENT LIGHT FIXTURES
- OR — CEILING SUPPLY AIR DIFFUSERS
- OR OR — CEILING RETURN AIR OR EXHAUST GRILLE
- 2'X4' ACOUSTICAL TILE CEILING
- 4'X4' ACOUSTICAL TILE
- GYPSUM WALLBOARD CEILING OR SOFFIT
- 9'-0" CEILING HEIGHT ABOVE FINISHED FLOOR
- EXIT LIGHTS

NOTE: SEE ELECTRICAL & MECHANICAL DRAWING FOR ADDITIONAL DATA

NOTE: ALL FINISH CEILING HEIGHTS ARE 9'-8" UNLESS OTHERWISE NOTED.

JOHNSTON COUNTY
MIDDLE SCHOOL
MICRO, N.C.

Project

Sheet Title: REFLECTED CEILING PLAN (CLASSROOM WINGS)

Drawn By

Date Drawn


Revisions
No 1 Date 11-24-17
No Date
No Date
No Date

Issue Date


Project Number 1712

Sheet A-14 Of


THE SMARTE CO. 554-111

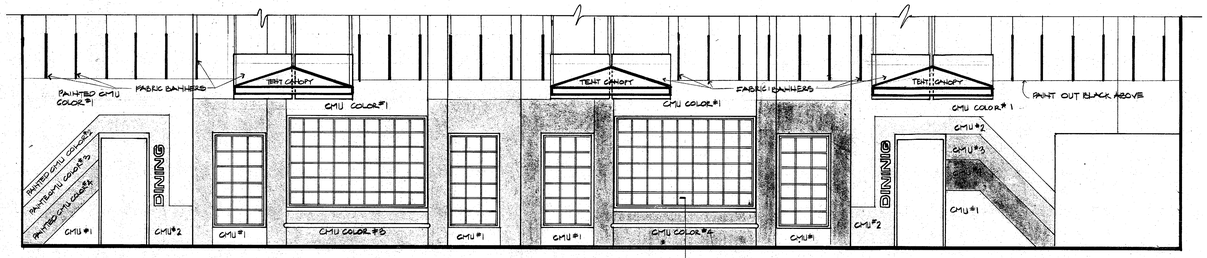


1 A-15 INTERIOR ELEVATION 1/4" = 1'-0"

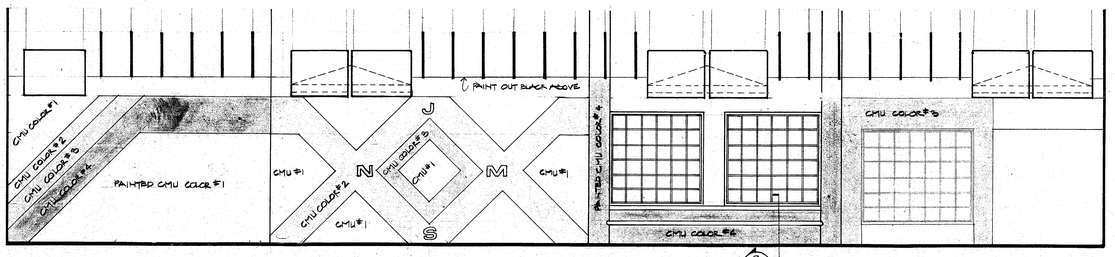


2 A-15 INTERIOR ELEVATION 1/4" = 1'-0"

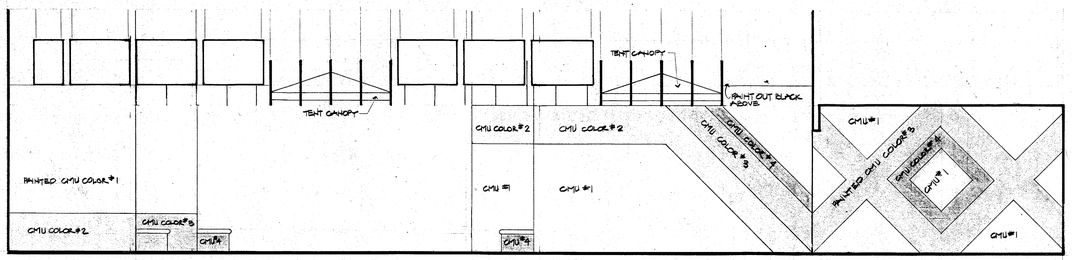


3 A-15 INTERIOR ELEVATION 1/4" = 1'-0"

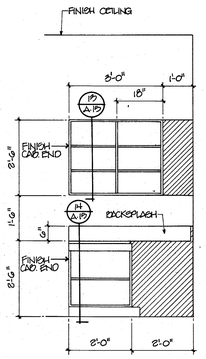


4 A-15 1/8" COUNTER DETAIL / SECRETARY AREA

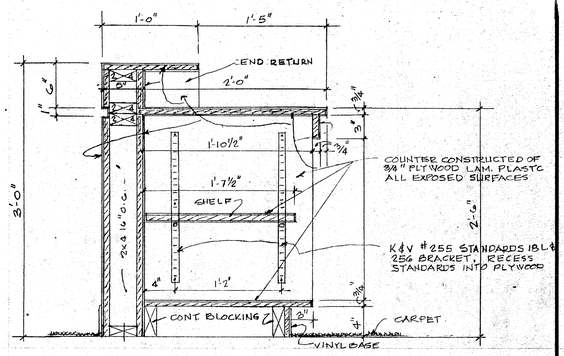


5 A-15 1/8" COUNTER DETAIL AT SECRETARY AREA (FRONT COUNTER)

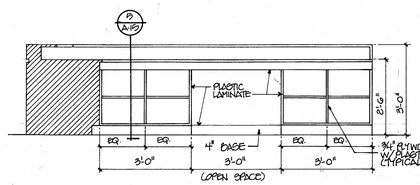


6 A-15 1/8" COUNTER ELEVATION / SECRETARY AREA

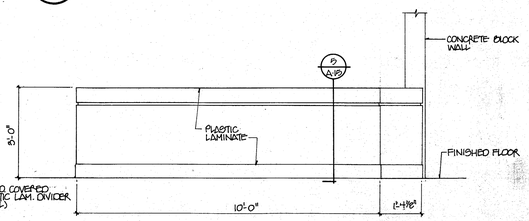


7 A-15 1/8" COUNTER ELEVATION / SECRETARY AREA (FRONT COUNTER)

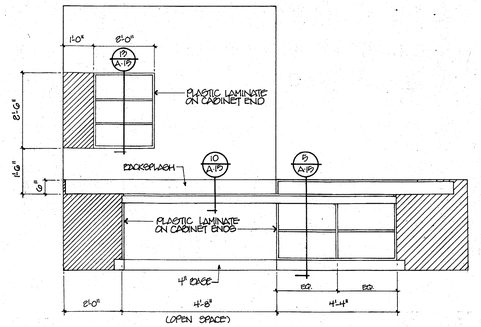


8 A-15 1/8" COUNTER ELEVATION / SECRETARY AREA

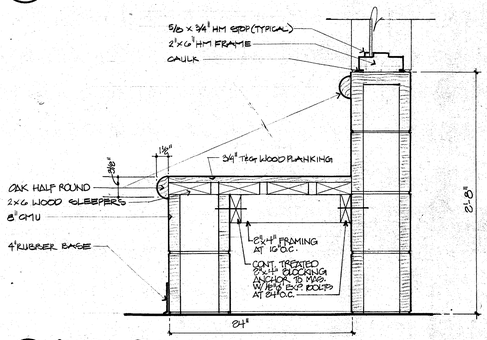


9 A-15 BENCH DETAIL 11/2" = 1'-0"

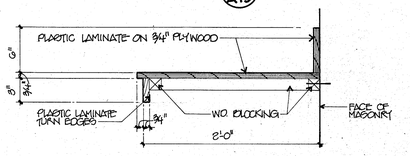

10 A-15 1/8" DESK TOP DETAIL

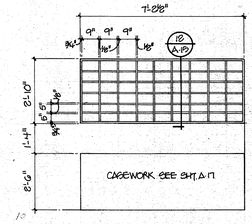


11 A-15 3/8" TEACHER MAIL BOXES TOTAL BOXES = 84

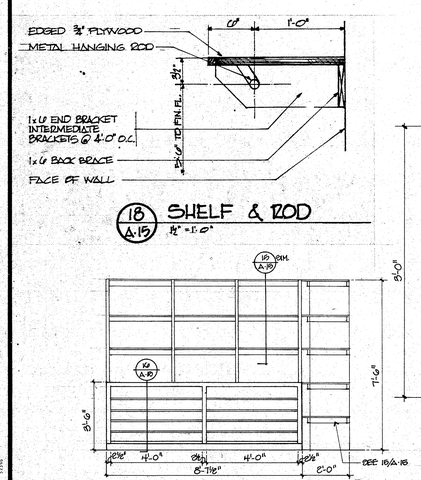


18 A-15 1½" = 1'-0" SHELF & ROD

17 A-15 3/8" WOOD SHELVING ELEVATION

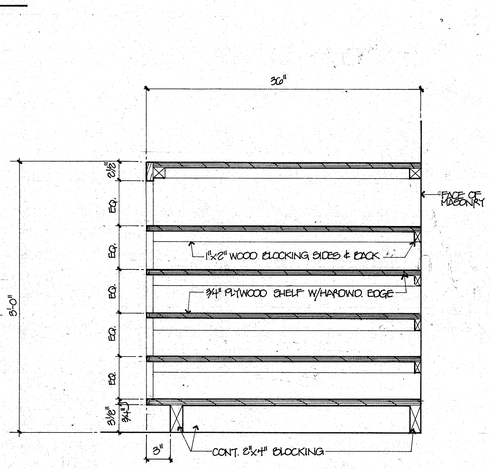


NOTE: ALL EXPOSED WD. SURFACES TO BE PAINTED

16 A-15 1/8" FIXED WOOD SHELVING

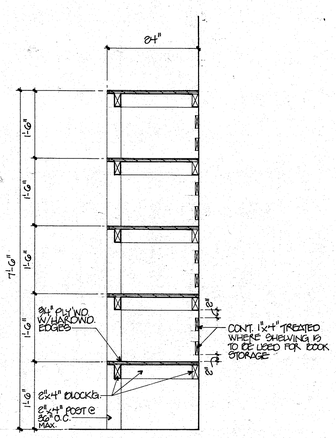


NOTE: ALL EXPOSED WOOD SURFACES TO BE PAINTED

15 A-15 ¾" FIXED WOOD SHELVING

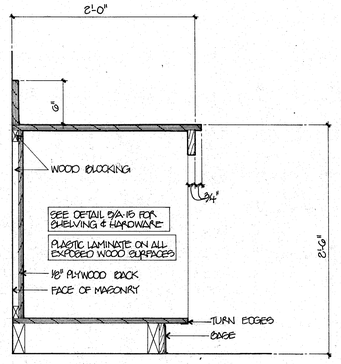


NOTE: SEE DETAIL 5/A-15 FOR ADDITIONAL DIMENSIONS AND NOTES.

14 A-15 BASE CABINET DETAIL 1½"

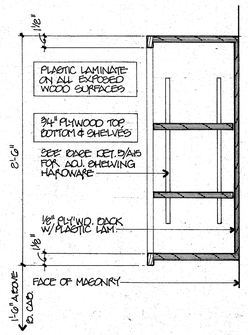

13 A-15 WALL CABINET DETAIL 1½"

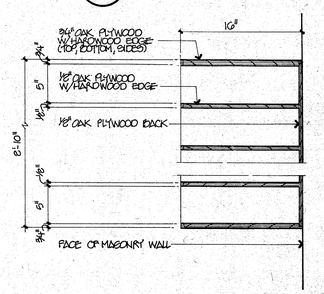

18 A-15 1½" MAIL BOX DETAIL OAK PLYWOOD TO BE STAINED NATURAL

Little & Associates Architects
5815 Westpark Drive
Charlotte, NC 28210
Phone (704)525-6350
Columbia-Myrtle Beach

This drawing and the design shown is the property of Little and Associates Architects, the reproduction, copying or other use of this drawing without their written consent is prohibited and any infringement will be subject to legal action.
©1986 Little and Associates Architects, Inc.


Project: JOHNSTON COUNTY MIDDLE SCHOOL MICRO,N.C.

Sheet Title: INTERIOR ELEVATIONS /VIEW WINDOW SCHEDULE /MILL WORK DETAILS


Partner In Charge
Project Architect/Job Captain
Drawn By
Date Drawn
Revisions
No. Date
No. Date
No. Date
No. Date
Issue Date

Project Number 1712
Sheet A-15 Of


THE BRANDT CO.

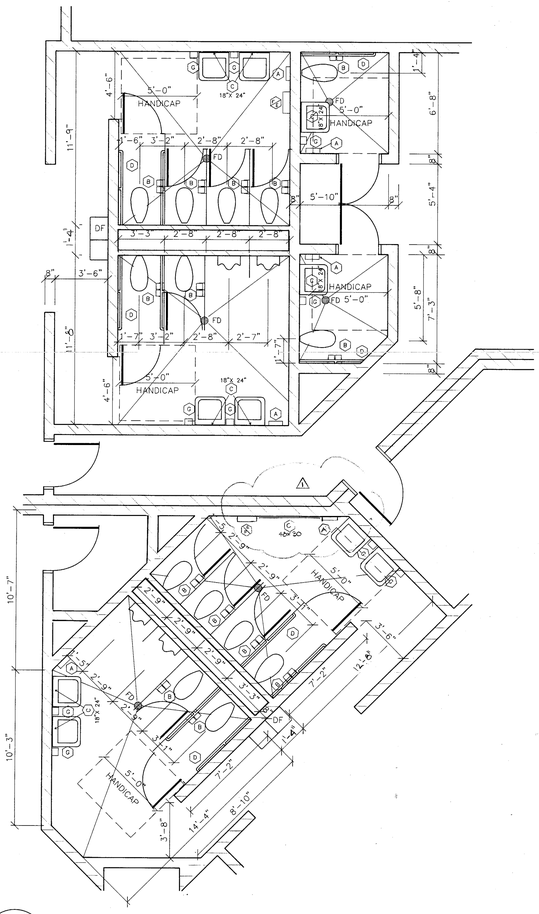


1 A-16 BATHROOM PLAN DETAIL
1/4" = 1'-0"

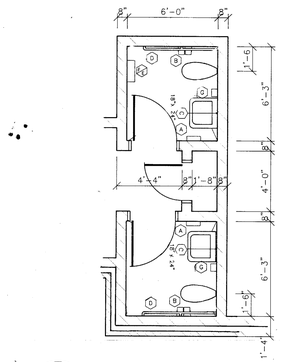


2 A-16 BATHROOM PLAN DETAIL
1/4" = 1'-0"

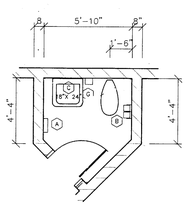


3 A-16 BATHROOM PLAN DETAIL
1/4" = 1'-0"

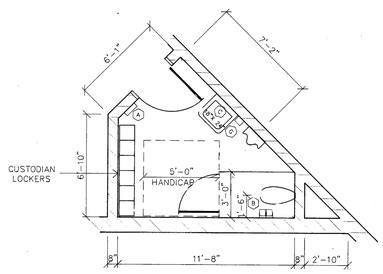


4 A-16 BATHROOM PLAN DETAIL
1/4" = 1'-0"

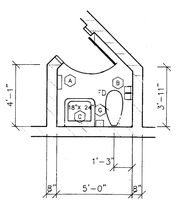

5 A-16 BATHROOM PLAN DETAIL
1/4" = 1'-0"

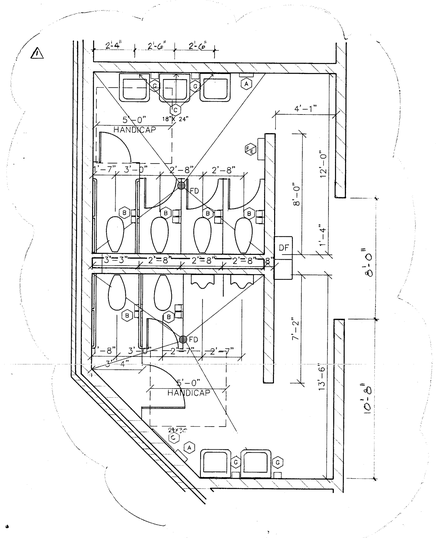


6 A-16 BATHROOM PLAN DETAIL
1/4" = 1'-0"

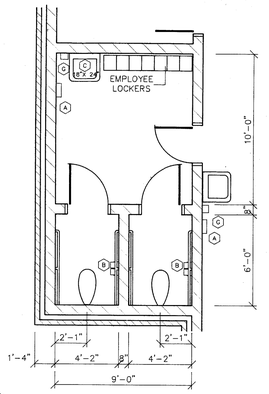

7 A-16 BATHROOM PLAN DETAIL
1/4" = 1'-0"

TOILET ACCESSORIES			
TA#	DESCRIPTION	MODEL #	
A	~~TOWEL DESPENSER~~	~~BOBRICK B-262~~	NIC
B	~~TISSUE DISPENSER~~	~~BOBRICK B-274~~	NIC
C	MIRROR (SIZE AS SHOWN)	BOBRICK B-2908	
D	GRAB BARS	BOBRICK B-6206 SERIES TYPE B-6251	
E	SANITARY NAPKIN DISPENSER	BOBRICK B-282	
F	SANITARY NAPKIN DISPOSAL	BOBRICK B-270	
G	SOAP DISPENSER	BOBRICK B-112	

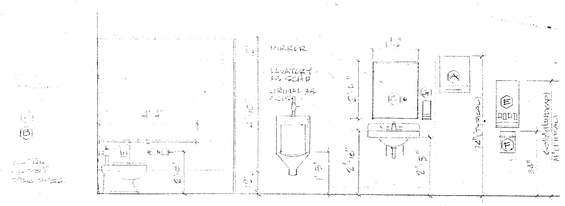

8 A-16 TOILET FIXTURE ELEVATIONS
3/8" = 1'-0"

Little & Associates Architects
5815 Westpark Drive
Charlotte, NC 28210
Phone (704)525-6350
Columbia•Myrtle Beach

This drawing and the design shown is the property of Little and Associates Architects, the reproduction, copying or other use of this drawing without their written consent is prohibited and any infringement will be subject to legal action.
©1986 Little and Associates Architects, Inc.

Project: JOHNSTON COUNTY MIDDLE SCHOOL -MICRO, N.C.

Sheet Title: ENLARGED BATHROOM PLANS


Partner In Charge: VRETTOS
Project Architect/Job Captain: THOMAS
Drawn By:
Date Drawn:

Revisions
No. 1 Date 11-24-87
No. Date
No. Date
No. Date


Issue Date:

Project Number: 1712


Sheet: A-16 Of

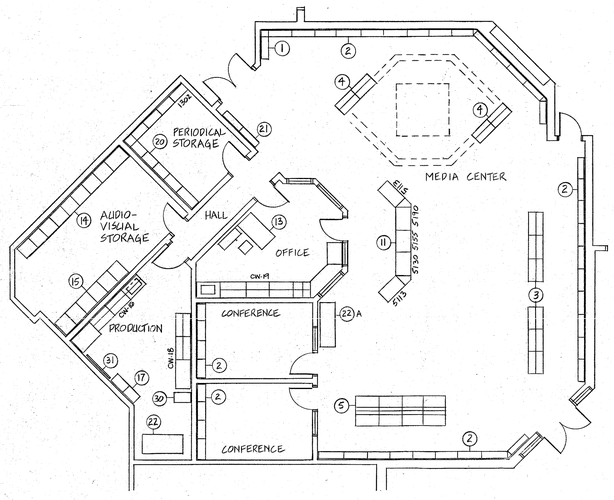


1 A-17 MEDIA CENTER CASEWORK LAYOUT
1/8" SEE CASEWORK SCHEDULE BELOW FOR CIRCLED ITEMS

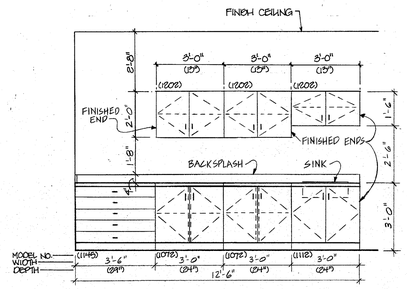


8 A-17 CASEWORK ELEVATION CW-16
3/8"=1'-0" MEDIA CENTER PRODUCTION ROOM

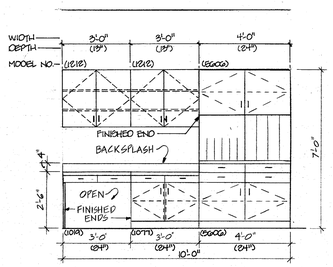


3 A-17 CASEWORK ELEVATION CW-18
3/8"=1'-0" MEDIA CENTER PRODUCTION ROOM

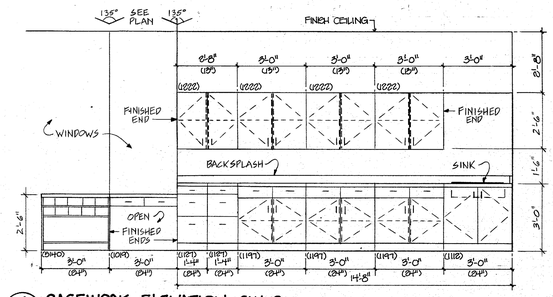


4 A-17 CASEWORK ELEVATION CW-19
3/8"=1'-0" MEDIA CENTER OFFICE

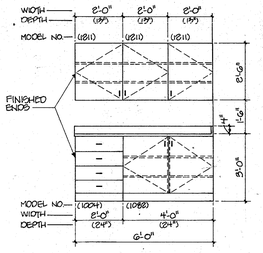


5 A-17 CASEWORK ELEV. CW-34
3/8" WORK ROOM

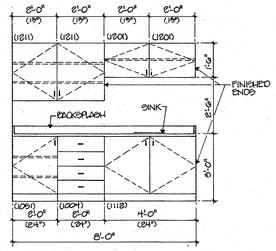


6 A-17 CASEWORK ELEV. CW-35
3/8" WORK ROOM

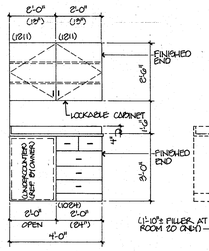


7 A-17 CASEWORK ELEV. CW-36
3/8" NURSES STATION

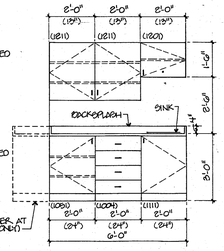


8 A-17 CASEWORK ELEV. CW-37
3/8" TEACHER PLANNING ROOM 7H & GA ; TEACHER LOUNGE 6G (COFF HAND) TEACHER PLANNING 6D (WITH FILLERS)

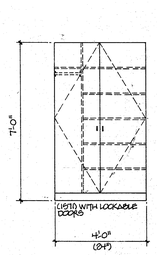


9 A-17 CASEWORK ELEVATION CW-38
3/8" TEACHERS CABINET TYPICAL EA. CLASSROOM

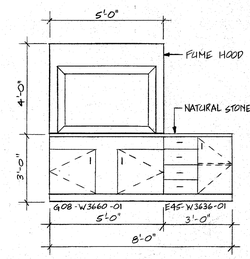


23 A-17 CASEWORK ELEV. CW-52
3/8" SCIENCE ROOM 56

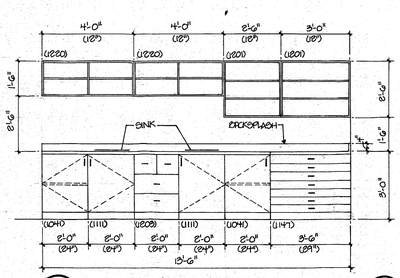


10 A-17 CASEWORK ELEVATION CW-39
3/8" ARTS AND CRAFTS

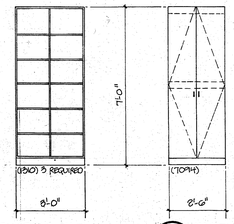

11 A-17 CASEWORK ELEV. CW-40
3/8" ARTS AND CRAFTS

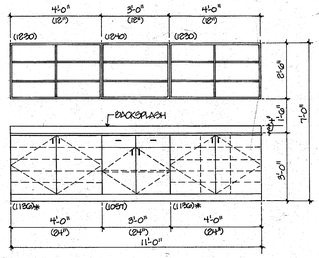


12 A-17 CASEWORK ELEV. CW-41
3/8" ARTS AND CRAFTS

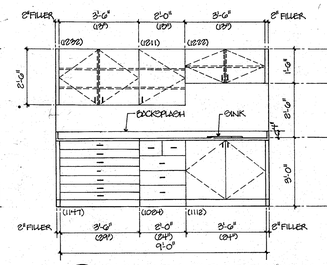


13 A-17 CASEWORK ELEVATION CW-42
3/8" ARTS AND CRAFTS
* CABINETS HOLD 15 (15¾"x 3⅛"x 19") TOTE TRAYS EACH


14 A-17 CASEWORK ELEVATION CW-43
3/8" EXCEPTIONAL CHILDREN ROOM 83

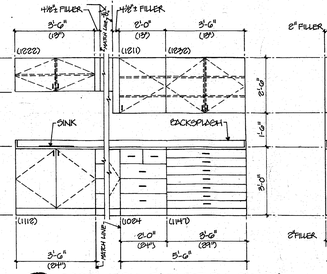


15 A-17 CASEWORK ELEVATION CW-44
3/8" EXCEPTIONAL CHILDREN ROOM 84

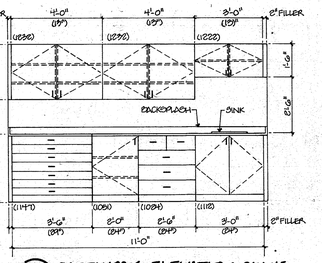


16 A-17 CASEWORK ELEVATION CW-45
3/8" EXCEPTIONAL CHILDREN ROOMS 17/71 OPP HAND

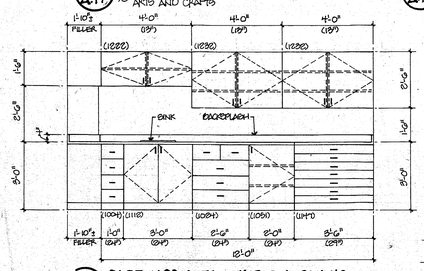

17 A-17 CASEWORK ELEVATION CW. 46
3/8" EXCEPTIONAL CHILDREN 18 AND 76 (OPP. HAND)

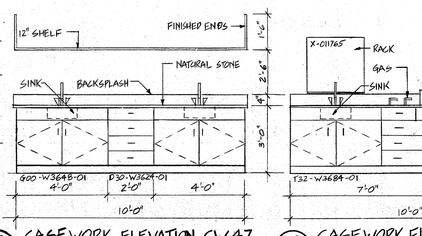


18 A-17 CASEWORK ELEVATION CW.47
3/8" SCIENCE ROOMS 15, 56 & 79 (TWO EACH ROOM)

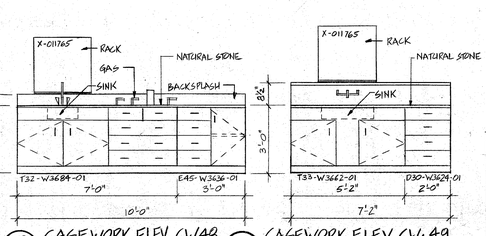


19 A-17 CASEWORK ELEV. CW.48
3/8" STORAGE ROOMS 57 & 80 STORAGE ROOM 14 (OPP HAND)


20 A-17 CASEWORK ELEV. CW. 49
3/8" SCIENCE ROOM 79 SCIENCE ROOM 15 (OPP. HAND)

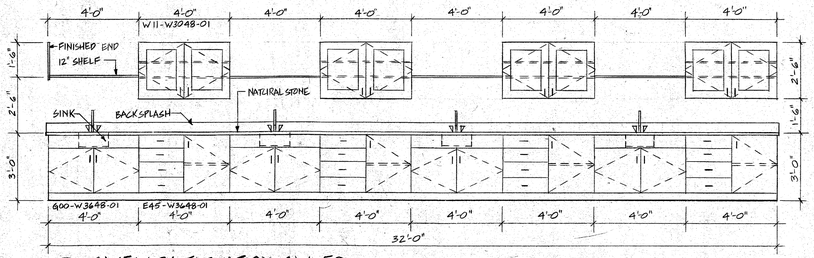

21 A-17 CASEWORK ELEVATION CW-50
3/8" SCIENCE ROOMS 56 & 79, SCIENCE ROOM 15 (OPP. HAND)

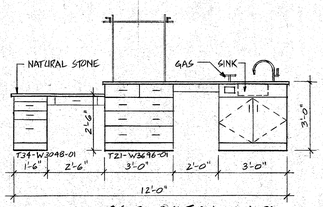

22 A-17 CASEWORK ELEVATION CW-51
3/8" SCIENCE ROOM 15, SCIENCE ROOMS 56 & 79 (OPP. HAND)

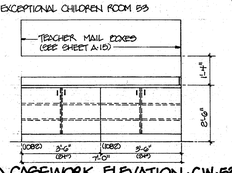

83 A-17 CASEWORK ELEVATION CW-83
3/8"

MEDIA CENTER CASEWORK SCHEDULE

ITEM Number	Qty.	Model #	Width	Height	Depth	Fin. Ends	Shelf	Drw.	Dr.	Modifications
Media										
1	1	5280	37	60	12					
2	41	5020	36	60	12					
3	6	5050	36	42	23					
4	4	5290	36	42	24					
5	4	5420	36	48	48					
	8	5491								
6	4	5225	42	29						
7	4	5225	72	29	36					
8	2	5225	90	29	36					
9	1	5265	30	44	23					
10	1	5275	24	44	23					
11	2	5113	36	39	23					
	1	5190	36	39	23					
	1	5191	30	28	19	(w) Rubber Bumpers				
	1	5155	36	39	24					
	1	5130	36	39	24					
	1	5113	36	39	24					
12	1	5310	33	39	36					
	2	5333	34	13	18					
13	1	1800	72	29	30					
	1	1810	72	14	30					
	1	1823	16	20	24					
	1	1842	16	20	17					
14	1	1302	36	84	24					
	4	1310	48	84	24					
15	1	1310	48	84	24					
16	SEE ELEVATION 2/A-17									
17	1	1830	48	84	18					
18	SEE ELEVATION 3/A-17									
19	SEE ELEVATION 4/A-17									
20	4	5040	30	84	16					
	2	1310	48	84	16					
	1	1571	36	84	24					
21	2	5290	36	60	12					
22	1	RTV Cabinet								
22A	1	5235	84	29	30	(single face double side)				
23	4	1025-TA Dell								
24	1	804-CT Dell								
25	5	101-LB Dell								
26	2	815-UBS Dell								
27	1	817-UBS Dell								
28	12	82-18 Dell								
29	47	91-18 Dell								
30	1	2604L Pennsco 4 drawer vertical file, full suspension (w) lock								
31	1	LCS-2044 Claridge FCS porcelain writing surface								
32	1	SM2152L Smith Systems Record Browser Unit (42W x 20D x 13H)								
33	2	SM2100L Smith Systems Double-faced, sloping shelf book Truck (36 x 43 x 18)								

GENERAL NOTES
1. FIELD VERIFY ALL DIMENSIONS
2. CASEWORK MODEL NUMBERS ARE FROM TMI SYSTEM DESIGN CORPORTION. APPROVED EQUALS LISTED BELOW:
   GREENSTEEL AS MANUFACTURED BY GREENSTEEL, INC.
   CASE SYSTEMS AS MANUFACTURED BY NORMAL WOOD PRODUCTS, INC.
3. ALL EXPOSED CABINET ENDS SHALL BE FINISHED
4. SEE ELECTRICAL DRAWINGS FOR LOCATION OF ELECTRICAL OUTLETS
5. SCIENCE ROOM CASEWORK MODEL NUMBERS ARE FROM KEWAUNEE SCIENTIFIC EQUIPT. INC.

5815 Westpark Drive
Charlotte, NC 28210
Phone (704)525-6350
Columbia•Myrtle Beach


This drawing and the design shown is the property of Little and Associates Architects, the reproduction, copying or other use of this drawing without their written consent is prohibited and any infringement will be subject to legal action.
©1986 Little and Associates Architects, Inc.

Project: JOHNSTON COUNTY MIDDLE SCHOOL MICRO.N.C.
Sheet Title: CASEWORK DETAILS


Partner In Charge
Project Architect/Job Captain
Drawn By
Date Drawn
Revisions
No. Date
No. Date
No. Date
No. Date
Issue Date

Project Number 1712
Sheet A-17 Of


THE BLUEPRINT CO.

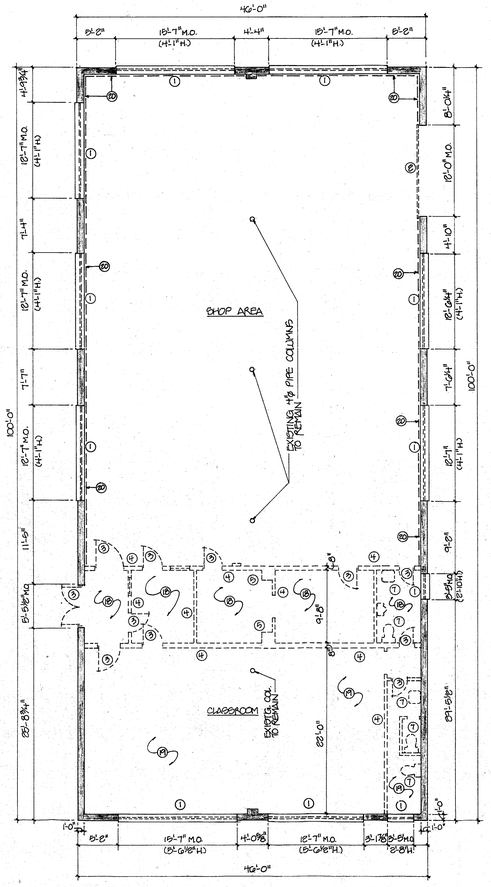


2 A-18 1/8" DEMOLITION PLAN-VOCATIONAL BUILDING

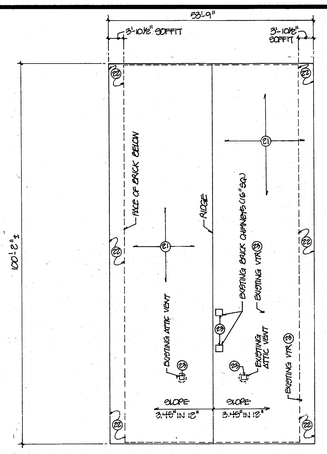

3 A-18 1/8" DEMOLITION ROOF PLAN-VOCATIONAL BLDG.

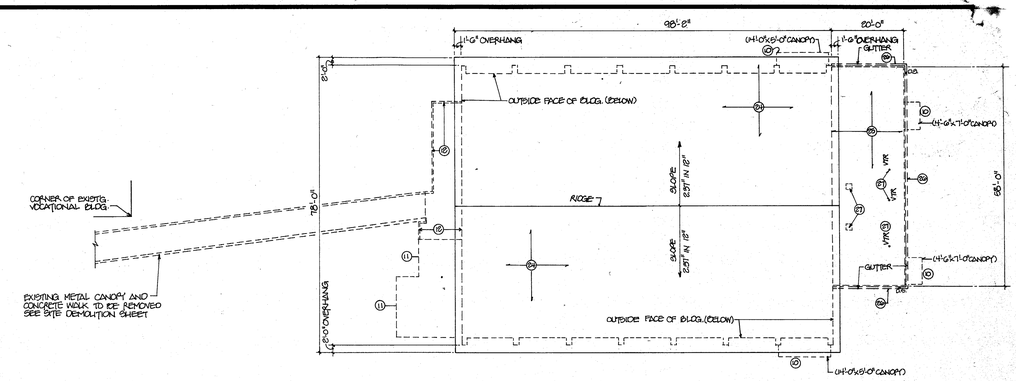

4 A-18 1/8" DEMOLITION ROOF PLAN-GYMNASIUM

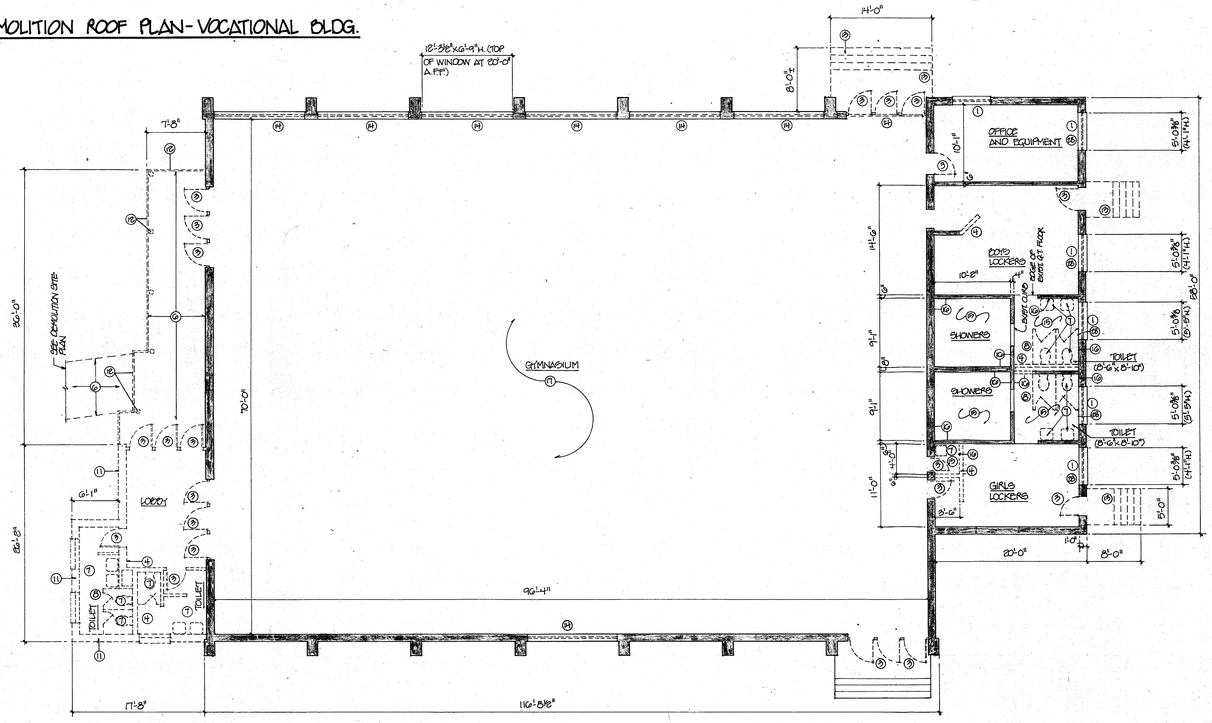

1 A-18 1/8" DEMOLITION PLAN-GYMNASIUM

DENOTES EXISTING MASONRY WALLS TO REMAIN

DENOTES EXISTING CONSTRUCTION TO BE REMOVED

GENERAL NOTES

1. GENERAL CONTRACTOR SHALL BE RESPONSIBLE FOR REMOVAL OF ANY AND ALL EXISTING CONSTRUCTION AS STATED IN SPECIFICATIONS AND NOTED ON DRAWINGS (INCLUDING ITEMS NOTED ON PLUMBING, MECHANICAL, AND ELECTRICAL DRAWINGS).
2. GENERAL CONTRACTOR SHALL FIELD VERIFY EXISTING CONDITIONS.

DEMOLITION NOTES

1. REMOVE EXISTING STEEL FRAME WINDOWS, SILL, AND BRICK ROWLOCK.
2. REMOVE EXISTING ROLL UP DOOR AND FRAME
3. REMOVE EXISTING DOORS AND WOOD FRAMES. REMOVE EXISTING THRESHOLDS WHERE THEY OCCUR.
4. REMOVE EXISTING MASONRY WALL.
5. REMOVE EXISTING BRICK CHIMNEY. PATCH OPENING IN ROOF AS REQ'D TO OBTAIN A WATER TIGHT CONDITION BEFORE INSTALLING NEW ROOFING.
6. REMOVE EXISTING CONCRETE WALK.
7. REMOVE EXISTING LAVATORY AND WATER CLOSET.
8. REMOVE EXISTING TOILET PARTITIONS.
9. REMOVE EXISTING CONCRETE SLAB AND QUARRY TILE FLOOR.
10. REMOVE EXISTING STEEL AND WOOD FRAME CANOPY
11. REMOVE EXISTING LOBBY AND TOILET SECTION OF BUILDING CONSISTING OF BRICK AND BLOCK EXTERIOR WALLS (DOWN TO EXIST'G. CONCRETE FOOTING), BLOCK INTERIOR WALLS, BUILT-UP ROOFING ON CONCRETE DECK ON PRECAST CONCRETE ROOF JOISTS AND CONCRETE SLAB AND Q.T. FLOORING.
12. REMOVE EXISTING 4" PIPE COLUMNS (DOWN TO FOOTING), CONCRETE DECK AND PRECAST CONCRETE CANOPY JOISTS. PATCH HOLES IN MASONRY WITH NON-SHRINK GROUT BEFORE NEW BRICK INSTALLATION.
13. REMOVE EXISTING CONCRETE SLAB, STEPS, AND SUPPORTING MASONRY FOUNDATION WALLS. (DOWN TO FOOTING)
14. REMOVE EXISTING (H.IGH) STEEL FRAME WINDOWS, BRICK ROWLOCK, AND CONCRETE SILL.
15. REMOVE EXISTING QUARRY TILE FLOOR AND SETTING BED (DOWN TO RECESSED CONCRETE SLAB).
16. REMOVE EXISTING QUARRY TILE WAINSCOT (DOWN TO EXISTING CONCRETE BLOCK WALLS). WAINSCOT HEIGHTS, 8'-0" TOILETS, 3'-0" JAN. CLO, 7'-0" SHOWERS.
17. REMOVE EXISTING MAPLE GYM FLOOR, 6"x6" WOOD SLEEPERS, AND PERIMETER FLOORING VENT.
18. REMOVE EXISTING WOOD BOARD CEILING
19. REMOVE EXISTING GYP. BD. CEILING
20. REMOVE EXISTING 1"x8" BOARDS THAT EXTEND FROM WINDOW HEAD TO BOTTOM OF EXISTING ROOF DECK. (28"± HIGH EA. BOARD)
21. REMOVE EXISTING BALLASTED BUILD-UP ROOFING ON 1" WOOD FIBER BOARD INSULATION DOWN TO EXISTING 3/4" SHEATHING BOARD DECK. ALSO REMOVE FASCIA BOARD, GRAVEL STOP, RAKE FASCIA BOARD, AND EDGE FLASHING.
22. REMOVE EXISTING WOOD SOFFIT AND BRICK MOULDING.
23. REMOVE EXISTING ATTIC VENTS (INCLUDING CURB) AND PLUMBING VENTS PATCH OPENINGS AS REQUIRED TO OBTAIN A WATER TIGHT CONDITION BEFORE BEFORE INSTALLING NEW ROOFING.
24. REMOVE EXISTING BALLASTED BUILT-UP ROOFING, TECTUM (WD. FIBER/CEMENT BOARD DECK, BULB TEE SYSTEM), AND COPPER, GRAVEL STOP.
25. REMOVE EXISTING BALLASTED BUILT-UP ROOFING ON 3" PERLITE FILL DOWN TO EXISTING CONCRETE PLANK DECK.
26. REMOVE EXISTING COPPER DOWNSPOUTS, GUTTER, GRAVEL STOP, WALL FLASHING AND WOOD BLOCKING.
27. REMOVE EXISTING ATTIC VENTS AND PLUMBING VENTS
28. REMOVE EXISTING STEAM LINES AND RADIATE HEATING UNITS

Little & Associates Architects
5815 Westpark Drive
Charlotte, NC 28210
Phone (704)525-6350
Columbia·Myrtle Beach

This drawing and the design shown is the property of Little and Associates Architects, the reproduction, copying or other use of this drawing without their written consent is prohibited and any infringement will be subject to legal action.
©1995 Little and Associates Architects, Inc.

Project: JOHNSTON COUNTY MIDDLE SCHOOL MICRO, N.C.


Sheet Title: DEMOLITION PLAN

Partner In Charge
Project Architect/Job Captain
Drawn By
Date Drawn
Revisions
No. Date
No. Date
No. Date
No. Date
Issue Date

Project Number 1712

Sheet A-18 Of

THE BLUEPRINT CO. 11214

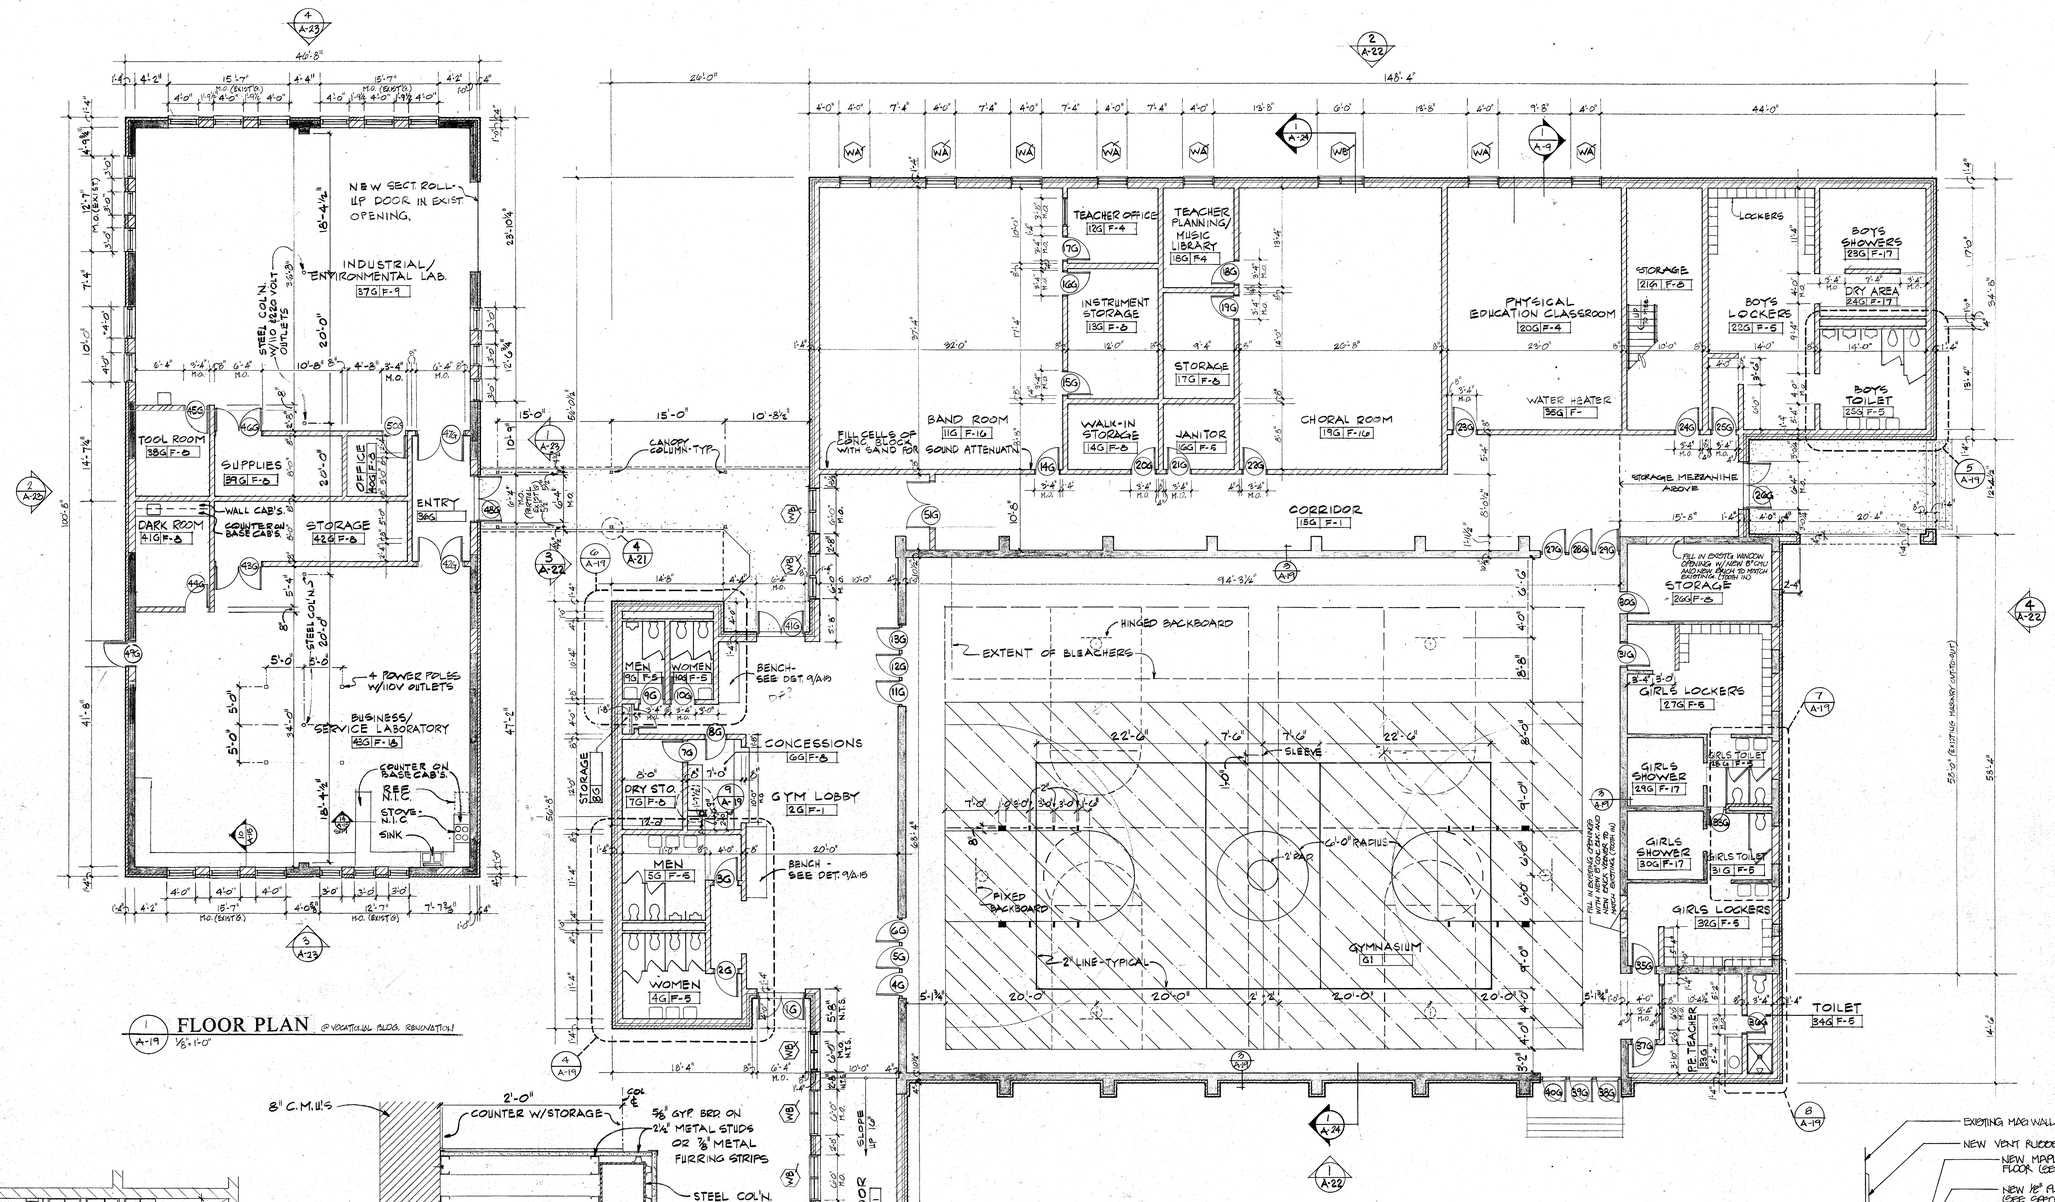

1 A-19 **FLOOR PLAN** @ VOCATIONAL BLDG. RENOVATION
1/8" = 1'-0"

2 A-19 **FLOOR PLAN** @ GYMNASIUM ADDITION & RENOVATION
1/8" = 1'-0"

LEGEND
- EXISTING MASONRY WALLS TO REMAIN
- AREA OF NEW GYM FLOOR TO RECEIVE (SELECT GRADE) MAPLE FLOORING

9 A-19 **COLUMN ENCLOSURE**
1 1/2" = 1'-0"

3 A-19 **NEW GYM FLOOR DETAIL**

4 A-19 **BATHROOM PLAN DETAIL**
1/4" = 1'-0"

5 A-19 **BATHROOM PLAN DETAIL**
1/4" = 1'-0"

6 A-19 **BATHROOM PLAN DETAIL**
1/4" = 1'-0"

7 A-19 **BATHROOM PLAN DETAIL**
1/4" = 1'-0"

8 A-19 **BATHROOM PLAN DETAIL**
1/4" = 1'-0"

BASKETBALL COURT MARKINGS

1. All markings for main basketball court shall be 2" wide black lines with the exception of the outside boundaries and main half-court line which shall be 4" wide.
2. Crosscourt basketball lines shall be 1" wide x 7'0" long black dashed lines.
3. Dimensions of 46'0" x 84'0" main court and 40'0" x 38'6" crosscourts are to inside of boundary lines.

VOLLEYBALL COURT MARKINGS

1. All markings for volleyball shall be 2" wide white lines.
2. Crosscourt lines tie into main basketball court as shown on Composite Plan.
3. Dimensions of 30' x 60' volleyball courts are to outside of boundary lines.

GENERAL NOTES

1. Two reference measuring lines shall be located as shown on plans. All dimensions in any direction shall be calculated from these lines.
2. The measuring lines shall be identified by permanent bench marks on vertical walls before flooring is laid. These bench marks to be brass pins flush with wall surface 12" ± above floor.
3. Where game lines coincide, the priority of floor markings shall be as follows:
   A. Main basketball markings
   B. Volleyball markings
   C. Crosscourt basketball markings

Little & Associates Architects
5815 Westpark Drive
Charlotte, NC 28210
Phone (704)525-6350
Columbia-Myrtle Beach

This drawing and the design shown is the property of Little and Associates Architects, the reproduction, copying or other use of this drawing without their written consent is prohibited and any infringement will be subject to legal action.
©1986 Little and Associates Architects, Inc.

Project: JOHNSTON COUNTY MIDDLE SCHOOL MICRO,N.C.

Sheet Title: GYMNASIUM/VOCATONAL BDLG PLANS

Partner In Charge
Project Architect/Job Captain
Drawn By
Date Drawn

Revisions
No. Date
No. Date
No. Date
No. Date

Issue Date


Project Number 1712

Sheet A-19 Of

THE DRAWING CO. 37146

DOOR SCHEDULE

DOOR NO	DOOR SIZE	DOOR TYPE	FRAME TYPE	FRAME DETAILS HEAD	FRAME DETAILS JAMB	FRAME DETAILS SILL	HDW.	LABEL	REMARKS
1G	PR. 3'-0"x7'-0"x 1¾"	1	5	H-2	J-1		13		
2G	3'-0"x7'-0"x 1¾"	4	2	H-3	J-2		6		
3G	3'-0"x7'-0"x 1¾"	4	2	H-3	J-2		6		
4G	3'-0"x7'-0"x 1¾"	3	4	H-7	J-7&4		6		
5G	3'-0"x7'-0"x 1¾"	3	4	H-7	J-4		6		
6G	3'-0"x7'-0"x 1¾"	3	4	H-7	J-7&4		6		
7G	2'-6"x7'-0"x 1¾"	4	2	H-3	J-2		10		
8G	2'-6"x7'-0"x 1¾"	4	2	H-3	J-2		10		
9G	3'-0"x7'-0"x 1¾"	4	2	H-3	J-2		6		
10G	3'-0"x7'-0"x 1¾"	4	2	H-3	J-2		6		
11G	3'-0"x7'-0"x 1¾"	3	4	H-7	J-7&4		6		
12G	3'-0"x7'-0"x 1¾"	3	4	H-7	J-4		6		
13G	3'-0"x7'-0"x 1¾"	3	4	H-7	J-7&4		6		
14G	3'-0"x7'-0"x 1¾"	3	2	H-3	J-2		10		W/ AUTO DOOR BOTTOM, REEMS #271 & JAMB SOUND PROOFING REEMS #2674
15G	3'-0"x7'-0"x 1¾"	4	2	H-3	J-2		10		
16G	3'-0"x7'-0"x 1¾"	4	2	H-3	J-2		10		
17G	3'-0"x7'-0"x 1¾"	5	2	H-3	J-2		10		
18G	3'-0"x7'-0"x 1¾"	3	2	H-3	J-2		10		
19G	3'-0"x7'-0"x 1¾"	4	2	H-3	J-2		10		
20G	3'-0"x7'-0"x 1¾"	4	2	H-3	J-2		10		
21G	3'-0"x7'-0"x 1¾"	4	2	H-3	J-2		10		
22G	3'-0"x7'-0"x 1¾"	4	2	H-3	J-2		10		W/ AUTO DOOR BOTTOM, REEMS #271 & JAMB SOUND PROOFING REEMS #2674
23G	3'-0"x7'-0"x 1¾"	3	2	H-3	J-2		10		
24G	3'-0"x7'-0"x 1¾"	4	2	H-3	J-2		10		
25G	3'-0"x7'-0"x 1¾"	3	2	H-3	J-2		6		
26G	PR 3'-0"x7'-0"x 1¾"	1	5	H-2	J-1		13		
27G	3'-0"x7'-0"x 1¾"	3	4	H-7	J-7&4		6		
28G	3'-0"x7'-0"x 1¾"	3	4	H-7	J-4		6		
29G	3'-0"x7'-0"x 1¾"	3	4	H-7	J-7&4		6		
30G	3'-0"x7'-0"x 1¾"	4	2	H-8	J-8		10		
31G	2'-6"x7'-0"x 1¾"	3	2	H-8	J-8		6		
~~32G~~	~~3'-0"x7'-0"x 1¾"~~	~~2~~	~~2~~	~~H-10~~	~~J-10~~				VOID
33G	2'-0"x7'-0"x 1¾"	3	2	H-9	J-9		6		
~~34G~~	~~2'-6"x7'-0"x 1¾"~~	~~2~~	~~2~~	~~H-10~~	~~J-10~~				VOID
35G	3'-0"x7'-0"x 1¾"	3	2	H-8	J-8		6		
36G	2'-4"x7'-0"x 1¾"	4	2	H-3	J-2		8		
37G	3'-0"x7'-0"x 1¾"	3	2	H-3	J-2		10		
38G	3'-0"x7'-0"x 1¾"	2	4	H-10	J-10		1		
39G	3'-0"x7'-0"x 1¾"	2	4	H-10	J-4		1		
40G	3'-0"x7'-0"x 1¾"	2	4	H-10	J-10		1		
41G	PR 3'-0"x7'-0"x 1¾"	1	5	H-2	J-1		13		
42G	PR 3'-0"x7'-0"x 1¾"	3	2	H-3	J-2		12		
43G	PR 3'-0"x7'-0"x 1¾"	4	2	H-3	J-2		12		
44G	3'-0"x7'-0"x 1¾"	3	2	H-3	J-2		10		
45G	3'-0"x7'-0"x 1¾"	4	2	H-3	J-2		10		
46G	PR. 3'-0"x7'-0"x 1¾"	4	2	H-3	J-2		12		
47G	PR. 3'-0"x7'-0"x 1¾"	3	2	H-3	J-2		12		
48G	PR. 3'-0"x7'-0"x 1¾"	1	5	H-2	J-1		11		
49G	3'-0"x7'-0"x 1¾"		2	H-10	J-10		3		
50G	3'-0"x7'-0"x 1¾"		2	H-3	J-2		10		
51G	PR 3'-0" x 7'-0"x 1¾"		2	H-3	J-2		15		

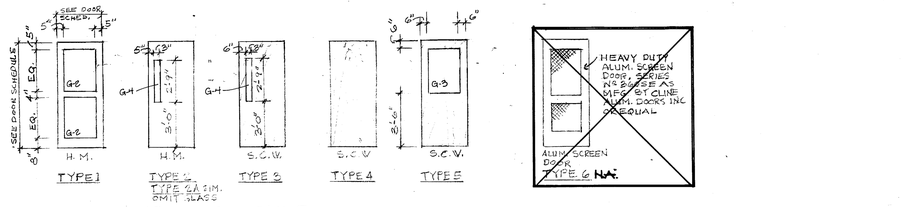


DOOR TYPE SCHEDULE

N.T.S.


NOTES:


1. ALL SOLID CORE WOOD DOORS TO HAVE PLAIN SLICED RED OAK VENEER BOTH SIDES.
2. SEE SPECS FOR GLAZING SCHEDULE

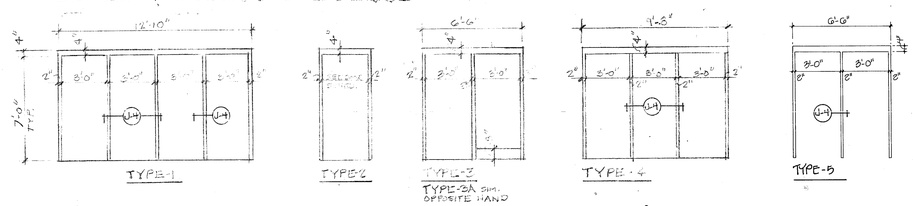

HOLLOW METAL FRAME TYPE SCHEDULE

N.T.S.

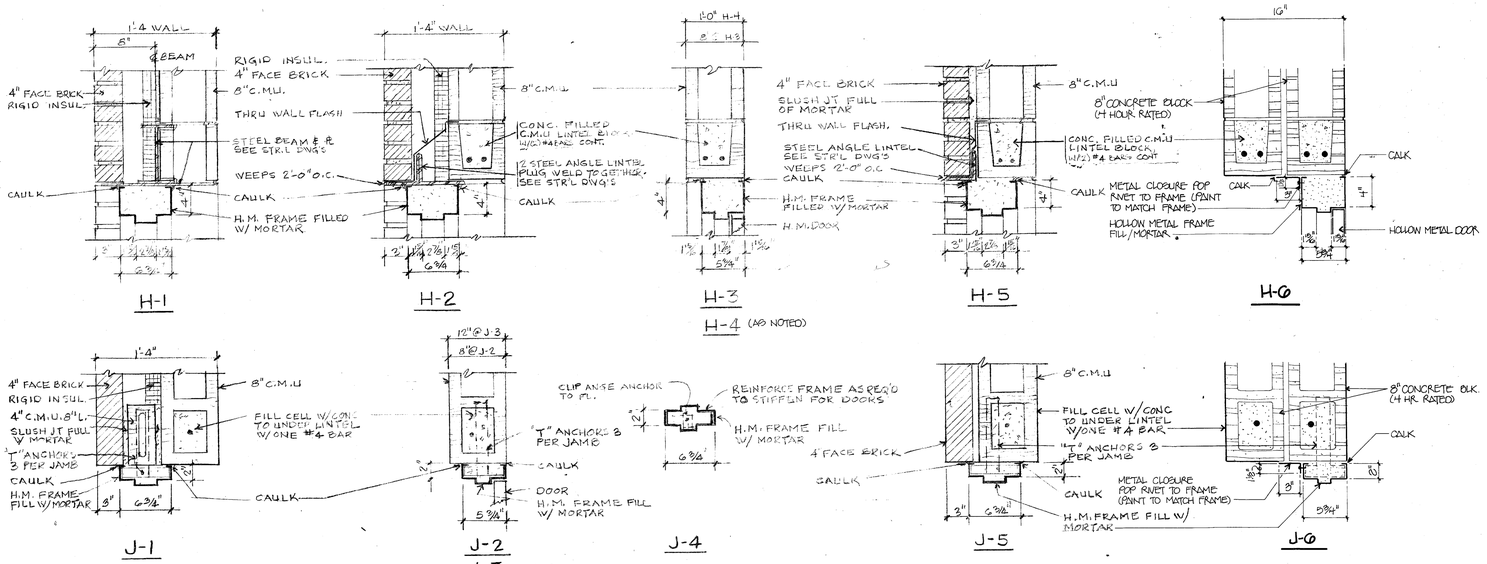

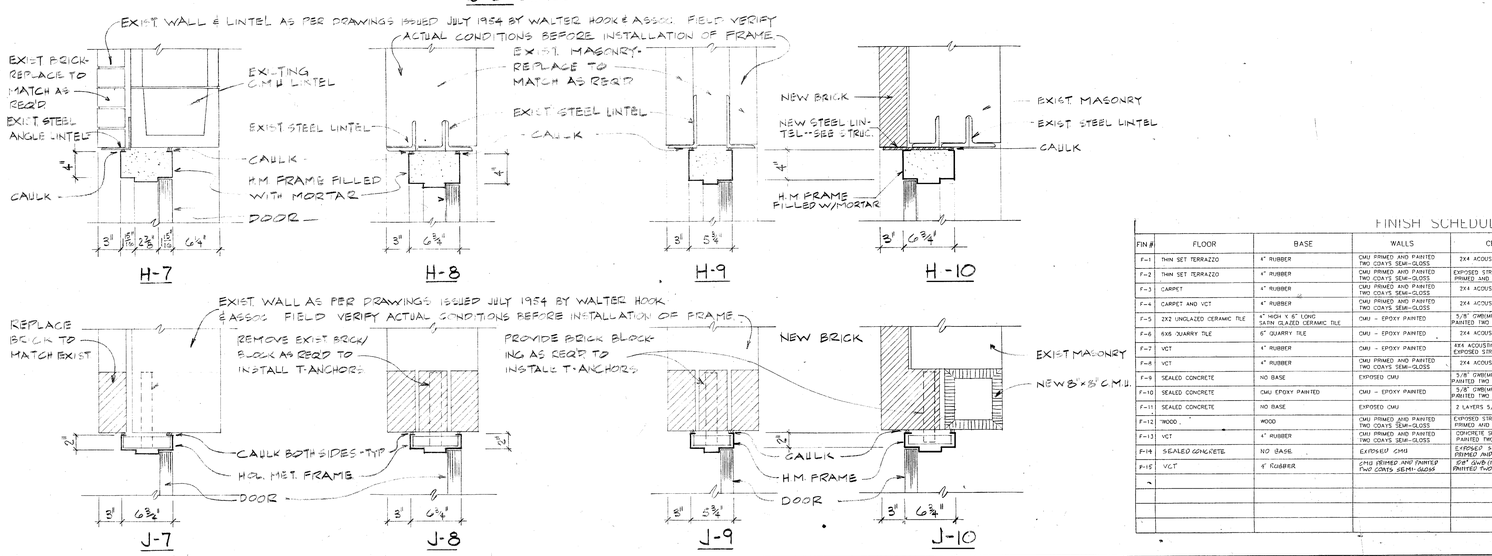

FINISH SCHEDULE

FIN #	FLOOR	BASE	WALLS	CEILING	REMARKS
F-1	THIN SET TERRAZZO	4" RUBBER	CMU PRIMED AND PAINTED TWO COATS SEMI-GLOSS	2X4 ACOUSTICAL TILE TYPE 1	CONTINUOUS PAINTED WALL GRAPHICS
F-2	THIN SET TERRAZZO	4" RUBBER	CMU PRIMED AND PAINTED TWO COATS SEMI-GLOSS	EXPOSED STRUCTURE TWO COATS PRIMED AND PAINTED FLAT BLACK	CONTINUOUS PAINTED WALL GRAPHICS AND BANNERS
F-3	CARPET	4" RUBBER	CMU PRIMED AND PAINTED TWO COATS SEMI-GLOSS	2X4 ACOUSTICAL TILE TYPE 1	
F-4	CARPET AND VCT	4" RUBBER	CMU PRIMED AND PAINTED TWO COATS SEMI-GLOSS	2X4 ACOUSTICAL TILE TYPE 1	
F-5	2X2 UNGLAZED CERAMIC TILE	4" HIGH X 6" LONG SATIN GLAZED CERAMIC TILE	CMU - EPOXY PAINTED	5/8" GWB(MR TYPE) PRIMED AND PAINTED TWO COATS GLOSS ENAMEL	
F-6	6X6 QUARRY TILE	6" QUARRY TILE	CMU - EPOXY PAINTED	2X4 ACOUSTICAL TILE TYPE 2	
F-7	VCT	4" RUBBER	CMU - EPOXY PAINTED	4X4 ACOUSTICAL SOUND PANELS EXPOSED STRUCT. PAINTED	
F-8	VCT	4" RUBBER	CMU PRIMED AND PAINTED TWO COATS SEMI-GLOSS	2X4 ACOUSTICAL TILE TYPE 1	
F-9	SEALED CONCRETE	NO BASE	EXPOSED CMU	5/8" GWB(MR TYPE) PRIMED AND PAINTED TWO COATS GLOSS ENAMEL	
F-10	SEALED CONCRETE	CMU EPOXY PAINTED	CMU - EPOXY PAINTED	5/8" GWB(MR TYPE) PRIMED AND PAINTED TWO COATS GLOSS ENAMEL	
F-11	SEALED CONCRETE	NO BASE	EXPOSED CMU	2 LAYERS 5/8" GWB(MR TYPE X)	
F-12	WOOD	WOOD	CMU PRIMED AND PAINTED TWO COATS SEMI-GLOSS	EXPOSED STRUCTURE TWO COATS PRIMED AND PAINTED FLAT BLACK	
F-13	VCT	4" RUBBER	CMU PRIMED AND PAINTED TWO COATS SEMI-GLOSS	CONCRETE SLAB - PRIMED AND PAINTED TWO COATS FLAT	
F-14	SEALED CONCRETE	NO BASE	EXPOSED CMU	EXPOSED STRUCTURE TWO COATS PRIMED AND PAINTED FLAT BLACK	
F-15	VCT	4" RUBBER	CMU PRIMED AND PAINTED TWO COATS SEMI-GLOSS	5/8" GWB (MR TYPE) PRIMED AND PAINTED TWO COATS GLOSS ENAMEL	

Little & Associates Architects
5815 Westpark Drive
Charlotte, NC 28210
Phone (704)525-6350
Columbia•Myrtle Beach

This drawing and the design shown is the property of Little and Associates Architects, the reproduction, copying or other use of this drawing without their written consent is prohibited and any infringement will be subject to legal action.

©1990
Little and Associates Architects, Inc.

Project: JOHNSTON COUNTY MIDDLE SCHOOL MICRON C.

Sheet Title: DOOR SCHEDULE/DETAILS (GYMNASIUM/VOCATIONAL BLDG)

Partner In Charge: VEENTO'S

Project Architect/Job Captain: THOMAS

Drawn By:


Date Drawn:

Revisions
No. 1 Date 11-29-87
No. Date
No. Date
No. Date

Issue Date:


Project Number: 1712

Sheet: A•20

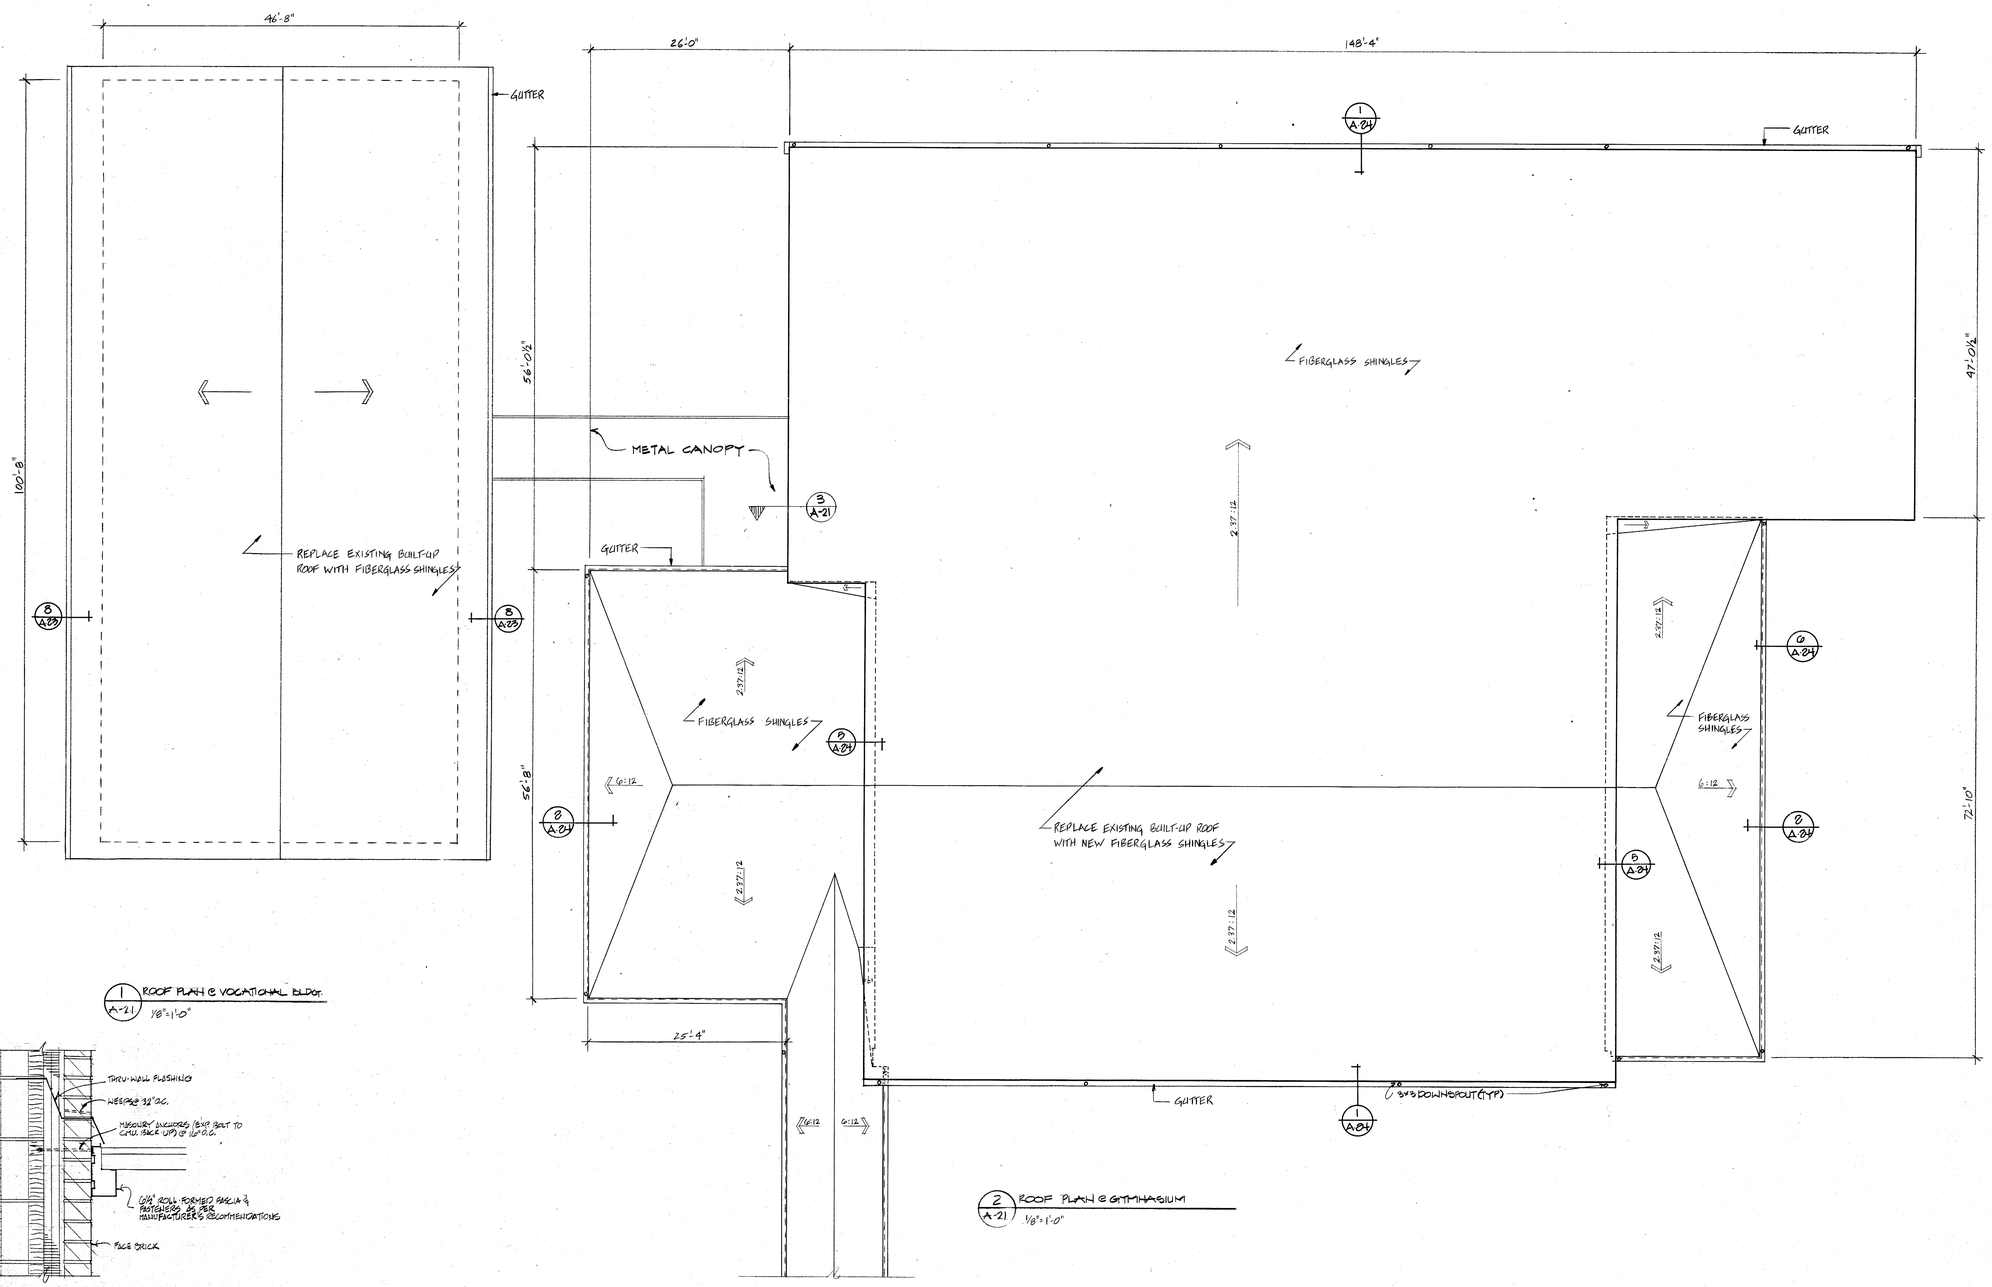


1 A-21 ROOF PLAN @ VOCATIONAL BLDG.
1/8" = 1'-0"


2 A-21 ROOF PLAN @ GYMNASIUM
1/8" = 1'-0"

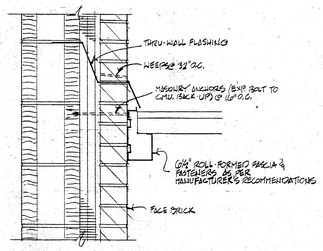


3 A-21 CANOPY DETAIL @ MASONRY WALL
1½" = 1'-0"

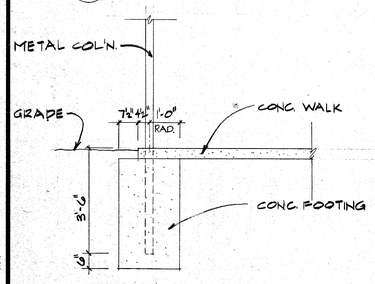

4 A-21 CANOPY FOOTING DETAIL
½" = 1'-0"

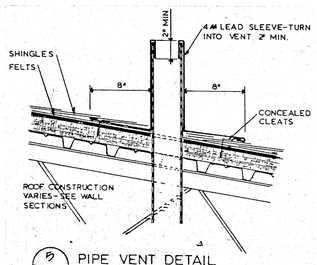

5 A-21 PIPE VENT DETAIL

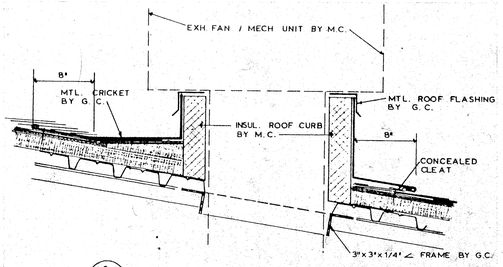

6 A-21 CURB FLASHING DETAIL

Little & Associates Architects
5815 Westpark Drive
Charlotte, NC 28210
Phone (704)525-6350
Columbia•Myrtle Beach

This drawing and the design shown is the property of Little and Associates Architects, the reproduction, copying or other use of this drawing without their written consent is prohibited and any infringement will be subject to legal action.
©1986
Little and Associates Architects, Inc.

Project: JOHNSTON COUNTY MIDDLE SCHOOL MICRO.N.C.

Sheet Title: ROOF PLAN /DETAILS

Partner In Charge
Project Architect/Job Captain
Drawn By
Date Drawn


Revisions
No. Date
No. Date
No. Date
No. Date

Issue Date


Project Number 1712

Sheet A-21 Of


THE SHARPE CO. 3716

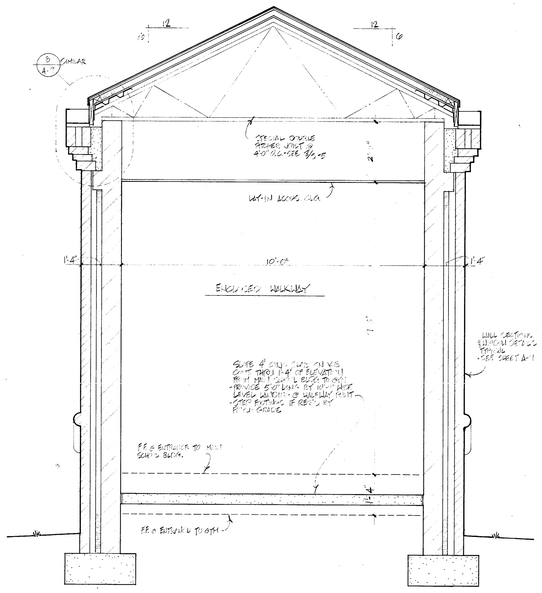


6 SECTION THRU BRIDGED WALKWAY
A-22 1/2"=1'-0"

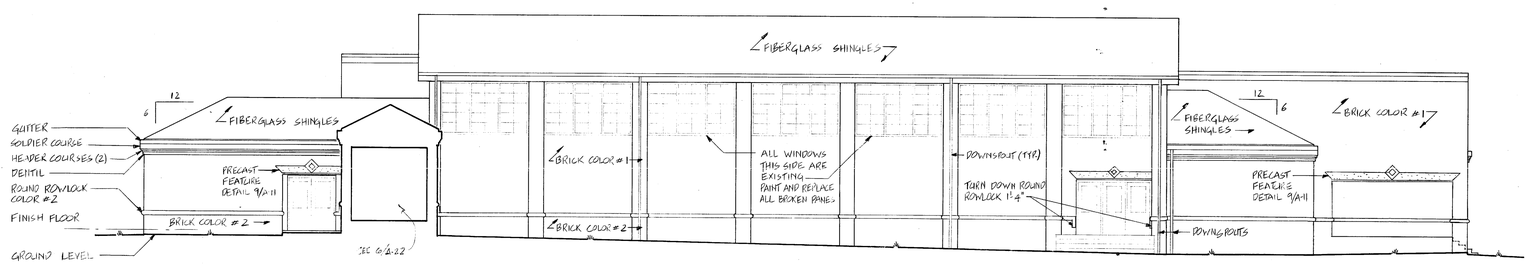


1 ELEVATION
A-22 1/8"=1'-0"

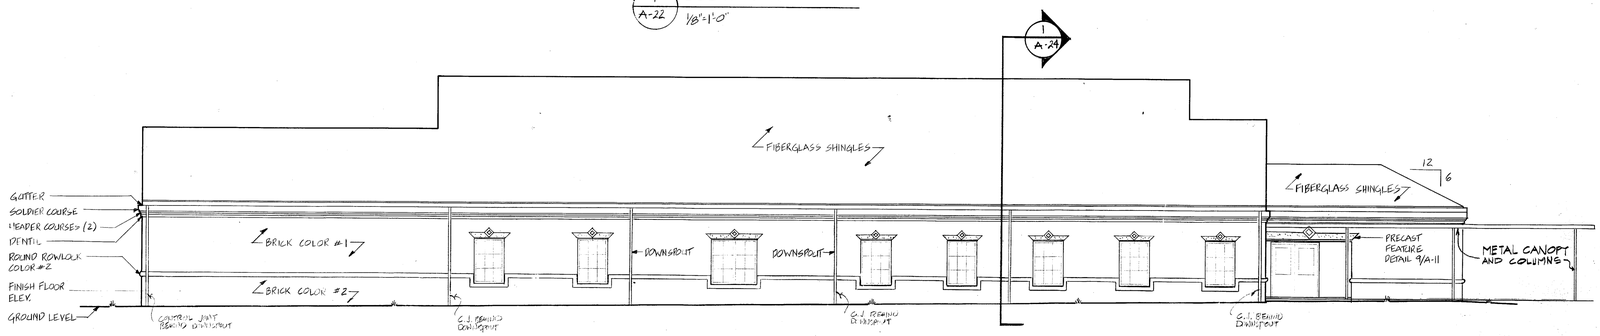


2 ELEVATION
A-22 1/8"=1'-0"

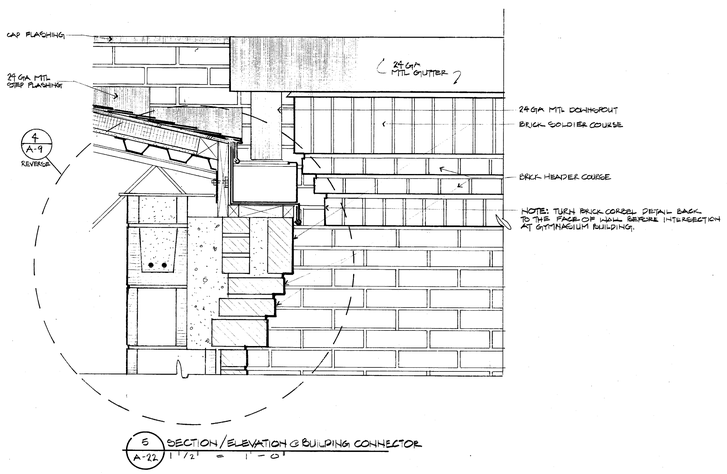

5 SECTION/ELEVATION @ BUILDING CONNECTOR
A-22 1 1/2" = 1'-0"

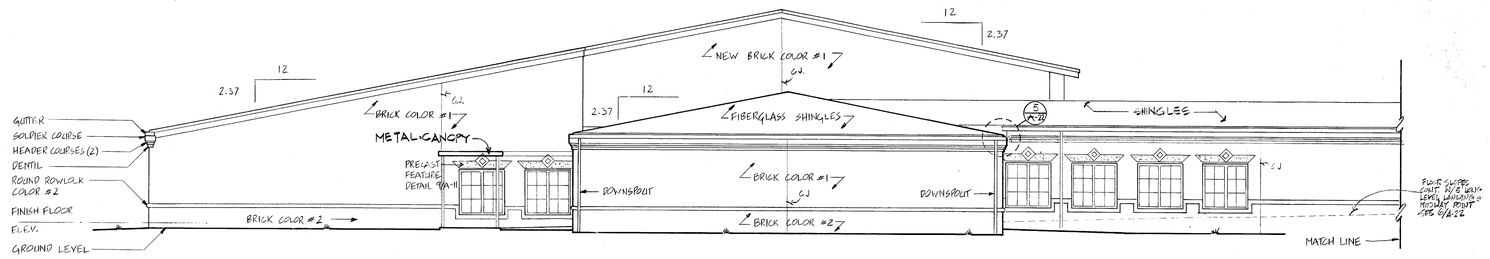

3 ELEVATION
A-22 1/8"=1'-0"

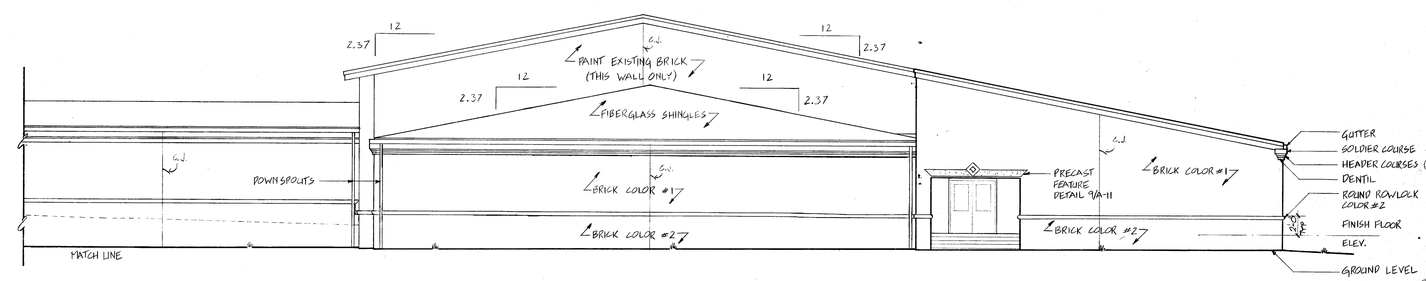

4 ELEVATION
A-22 1/8"=1'-0"

Little & Associates Architects
5815 Westpark Drive
Charlotte, NC 28210
Phone (704)525-6350
Columbia-Myrtle Beach

This drawing and the design shown is the property of Little and Associates Architects, the reproduction, copying or other use of this drawing without their written consent is prohibited and any infringement will be subject to legal action.
©1986 Little and Associates Architects, Inc.

Project: JOHNSTON COUNTY MIDDLE SCHOOL MICRO, N.C.
Sheet Title: GYMNASIUM ELEVATIONS /DETAILS

Partner In Charge: VRESTOL
Project Architect/Job Captain: THOMAS
Drawn By
Date Drawn


Revisions
No 1 Date 11-24-87
No Date
No Date
No Date

Issue Date


Project Number: 1712
Sheet: A-22 Of

107


THE BLUEPRINT CO. 277-2743

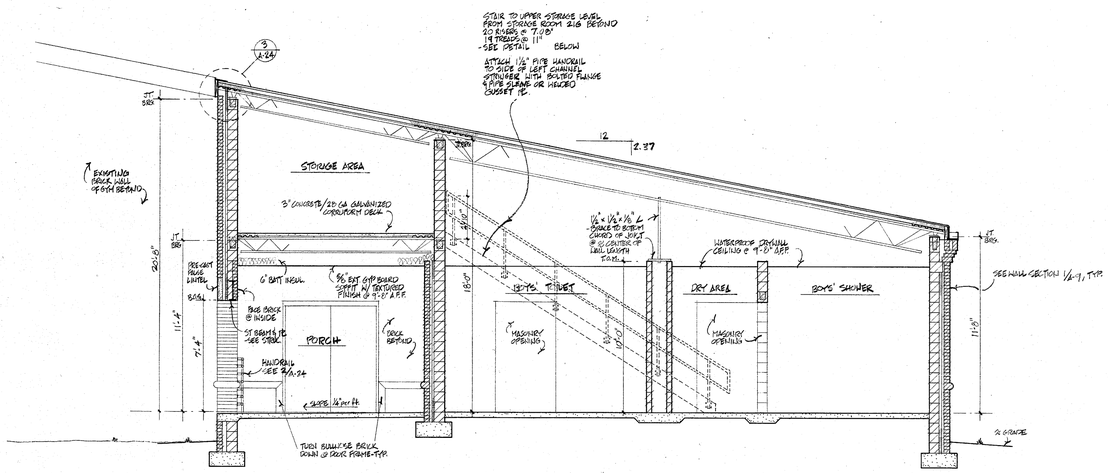


5 A-23 **PARTIAL BUILDING SECTION**
1/4" = 1'-0" @ GYMNASIUM - BOYS' LOCKER AREA

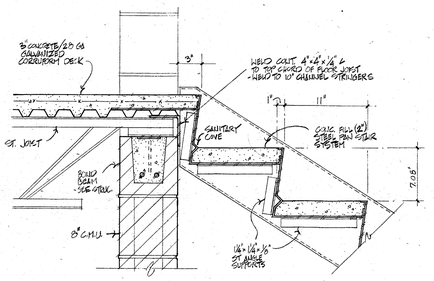


6 A-23 **DETAIL** @ TOP OF STAIR TO STORAGE AREA
1½" = 1'-0"

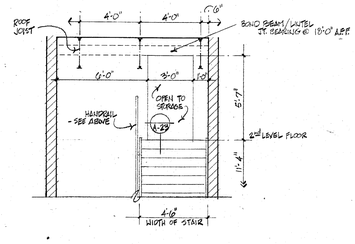


7 A-23 **PARTIAL ELEVATION**
1/4" = 1'-0" SHOWING WIDTH OF STAIR, OPENING TO STORAGE AREA, & PLACEMENT OF ROOF JOISTS

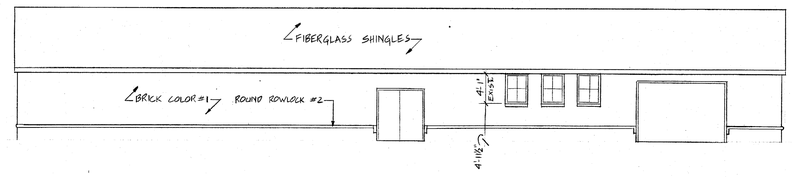

1 A-23 **ELEVATION**
1/8" = 1'-0"

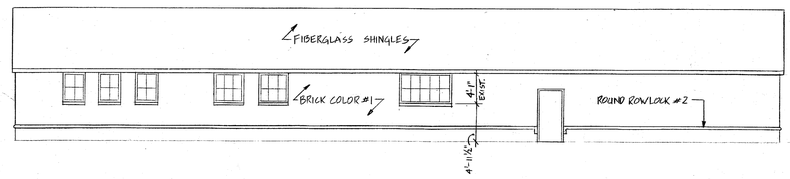


2 A-23 **ELEVATION**
1/8" = 1'-0"

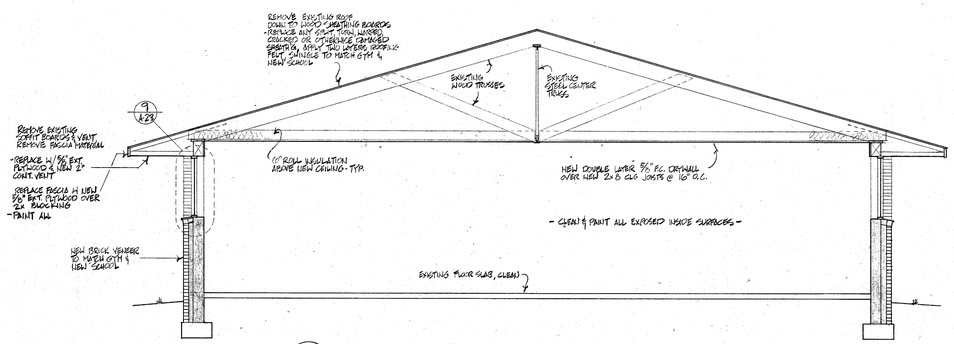


8 A-23 **BUILDING SECTION**
1/4" = 1'-0" @ VOCATIONAL BUILDING


NOTE: SHADED WALLS INDICATE EXISTING MASONRY WALLS TO REMAIN

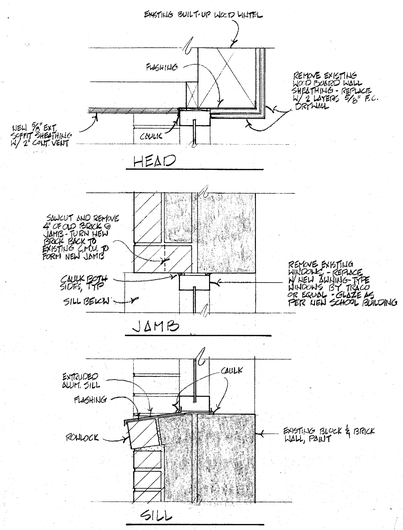

9 A-23 **TYP. WINDOW DETAILS**
1½" = 1'-0" @ VOCATIONAL BUILDINGS

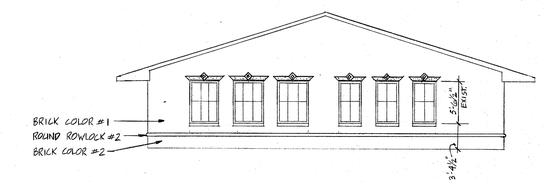

3 A-23 **ELEVATION**
1/8" = 1'-0"

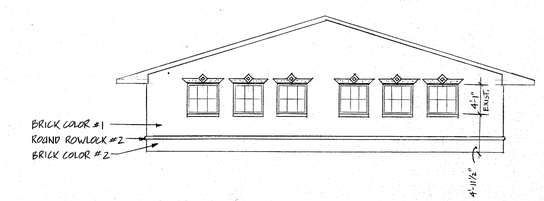

4 A-23 **ELEVATION**
1/8" = 1'-0"

Little & Associates Architects
5815 Westpark Drive
Charlotte, NC 28210
Phone (704)525-6350
Columbia•Myrtle Beach


This drawing and the design shown is the property of Little and Associates Architects, the reproduction, copying or other use of this drawing without their written consent is prohibited and any infringement will be subject to legal action.
©1996 Little and Associates Architects, Inc.

Project: JOHNSTON COUNTY MIDDLE SCHOOL MICRO N.C.
Sheet Title: VOCATIONAL BLDG ELEVATIONS /DETAILS /SECTION


Partner In Charge
Project Architect/Job Captain
Drawn By
Date Drawn
Revisions
No ____ Date ____
Issue Date ____

Project Number 1712
Sheet A-23 Of


THE BLUMIN CO. 93766

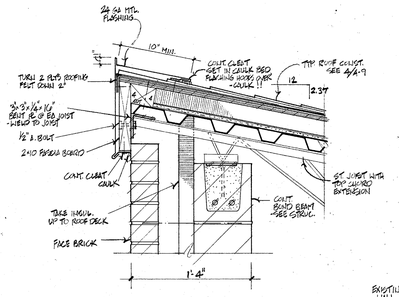


3 DETAIL
A-24 1½"=1'-0"

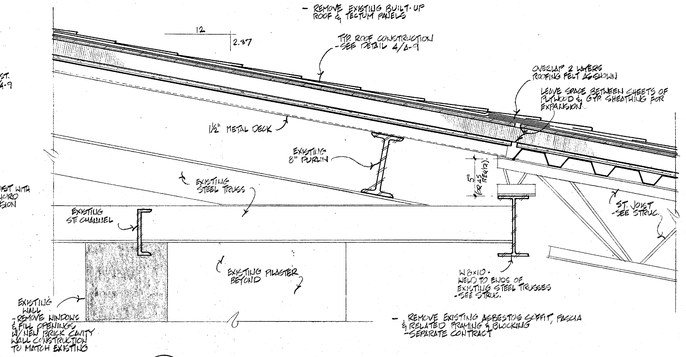

4 DETAIL @ CONNECTION OF OLD ROOF WITH NEW
A-24 1½"=1'-0"

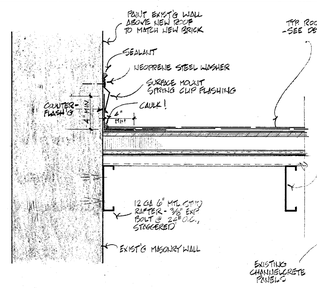


5 DETAIL
A-24 1½"=1'-0"

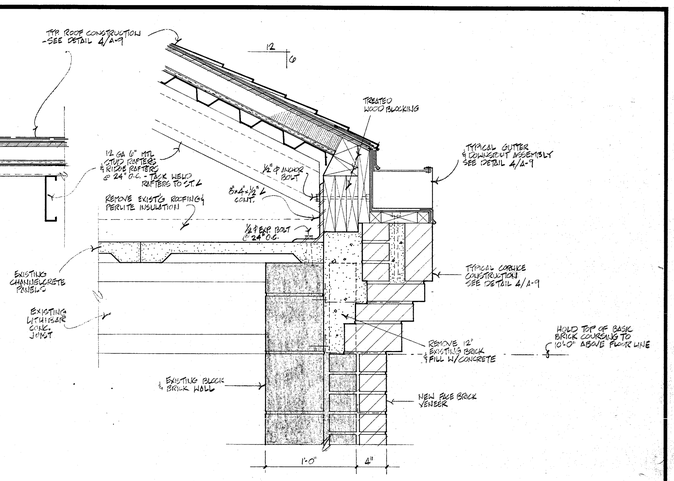



6 DETAIL
A-24 1½"=1'-0"

NOTE: SHADED WALLS INDICATE EXISTING MASONRY TO REMAIN

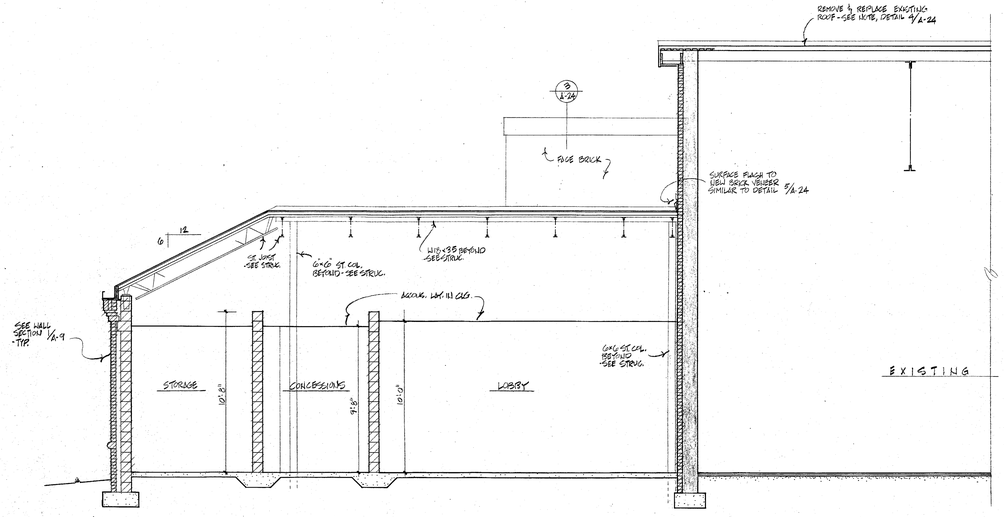


2 BUILDING SECTION
A-24 ½"=1'-0"

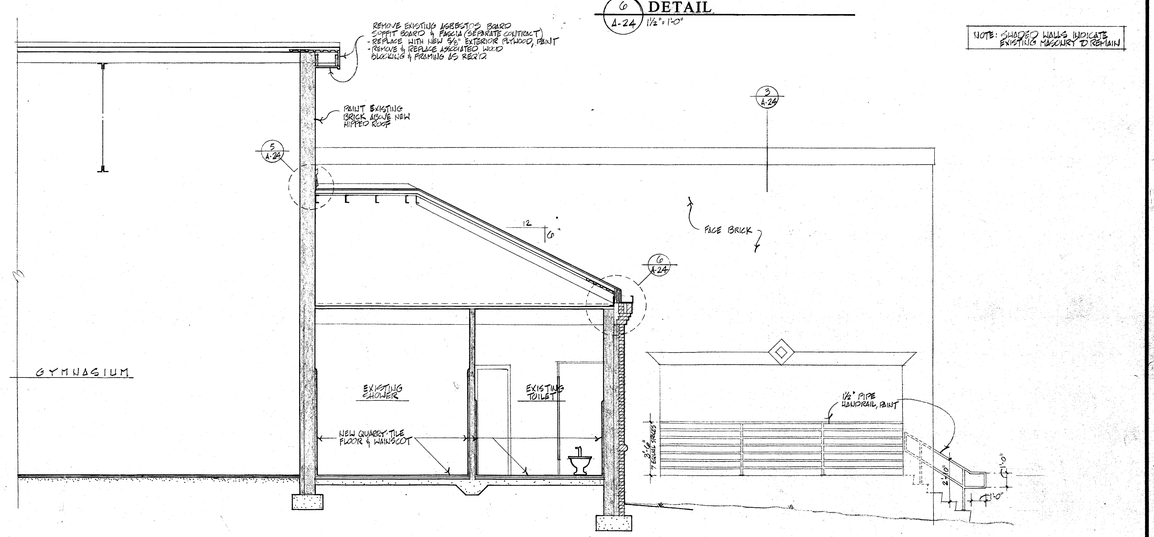

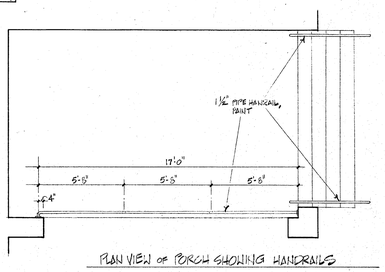

PLAN VIEW OF PORCH SHOWING HANDRAILS

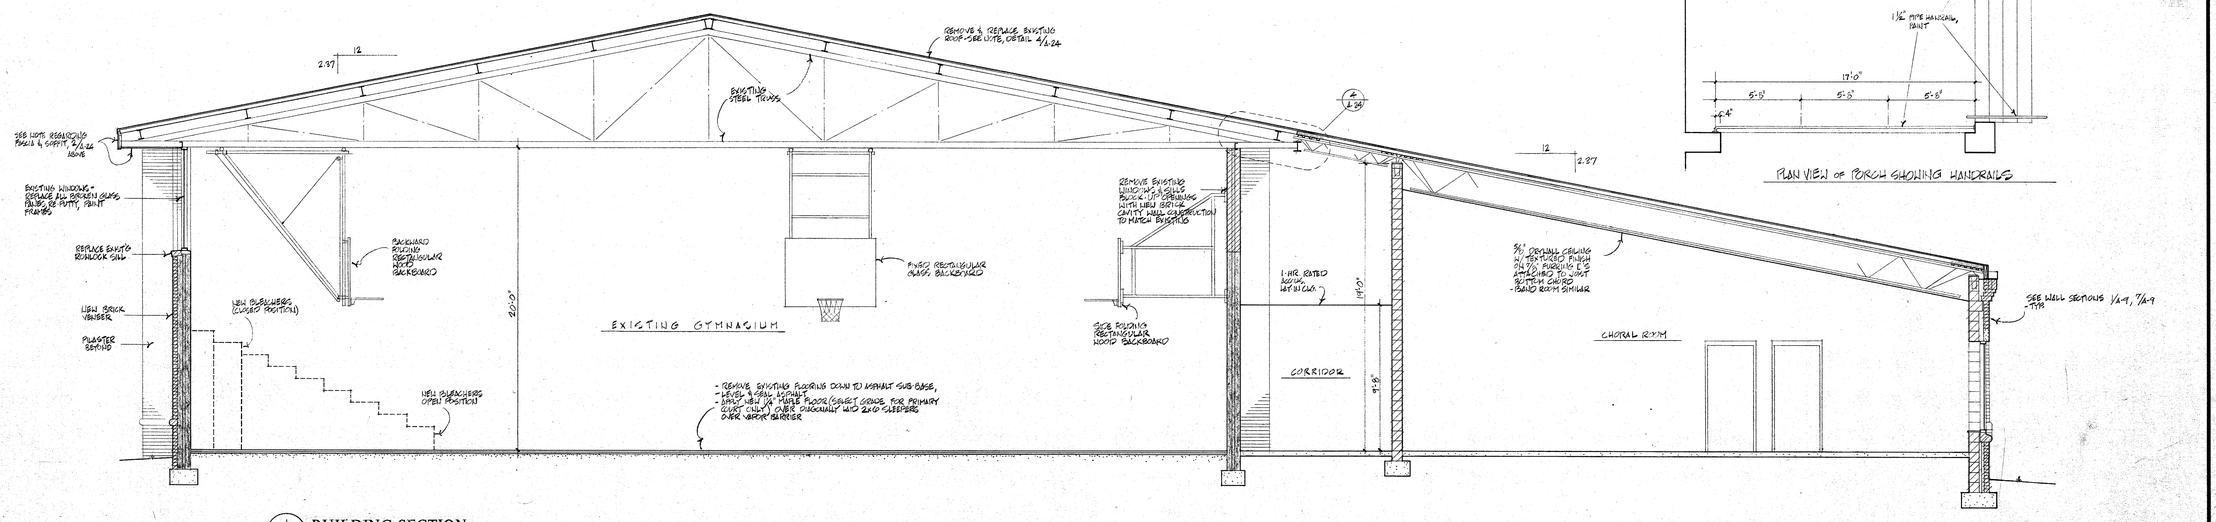

1 BUILDING SECTION
A-24 ½"=1'-0"

Little & Associates Architects
5815 Westpark Drive
Charlotte, NC 28210
Phone (704)525-6350
Columbia-Myrtle Beach


This drawing and the design shown is the property of Little and Associates Architects, the reproduction, copying or other use of this drawing without their written consent is prohibited and any infringement will be subject to legal action.
© 1996
Little and Associates Architects, Inc.

Project: JOHNSTON COUNTY MIDDLE SCHOOL MICRO, N.C.
Sheet Title: GYMNASIUM SECTIONS /DETAILS


Partner In Charge
Project Architect/Job Captain
Drawn By
Date Drawn
Revisions
No. Date
No. Date
No. Date
No. Date
Issue Date

Project Number 1712
Sheet A-24 Of

THE BLUEPRINT CO. 13114

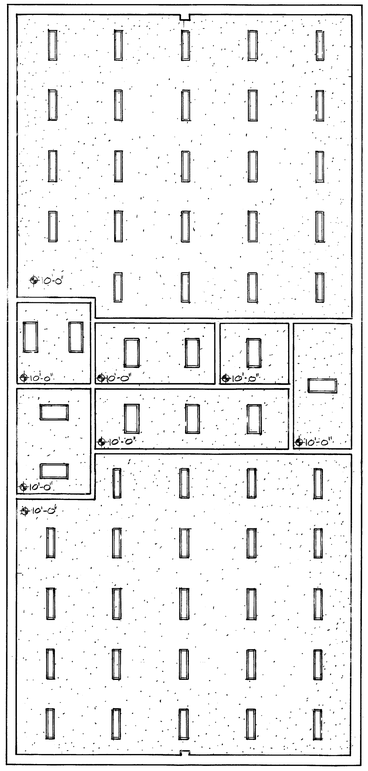

1 A-26 REFLECTED CEILING PLAN @ VOCATIONAL BLDG
1/8" = 1'-0"

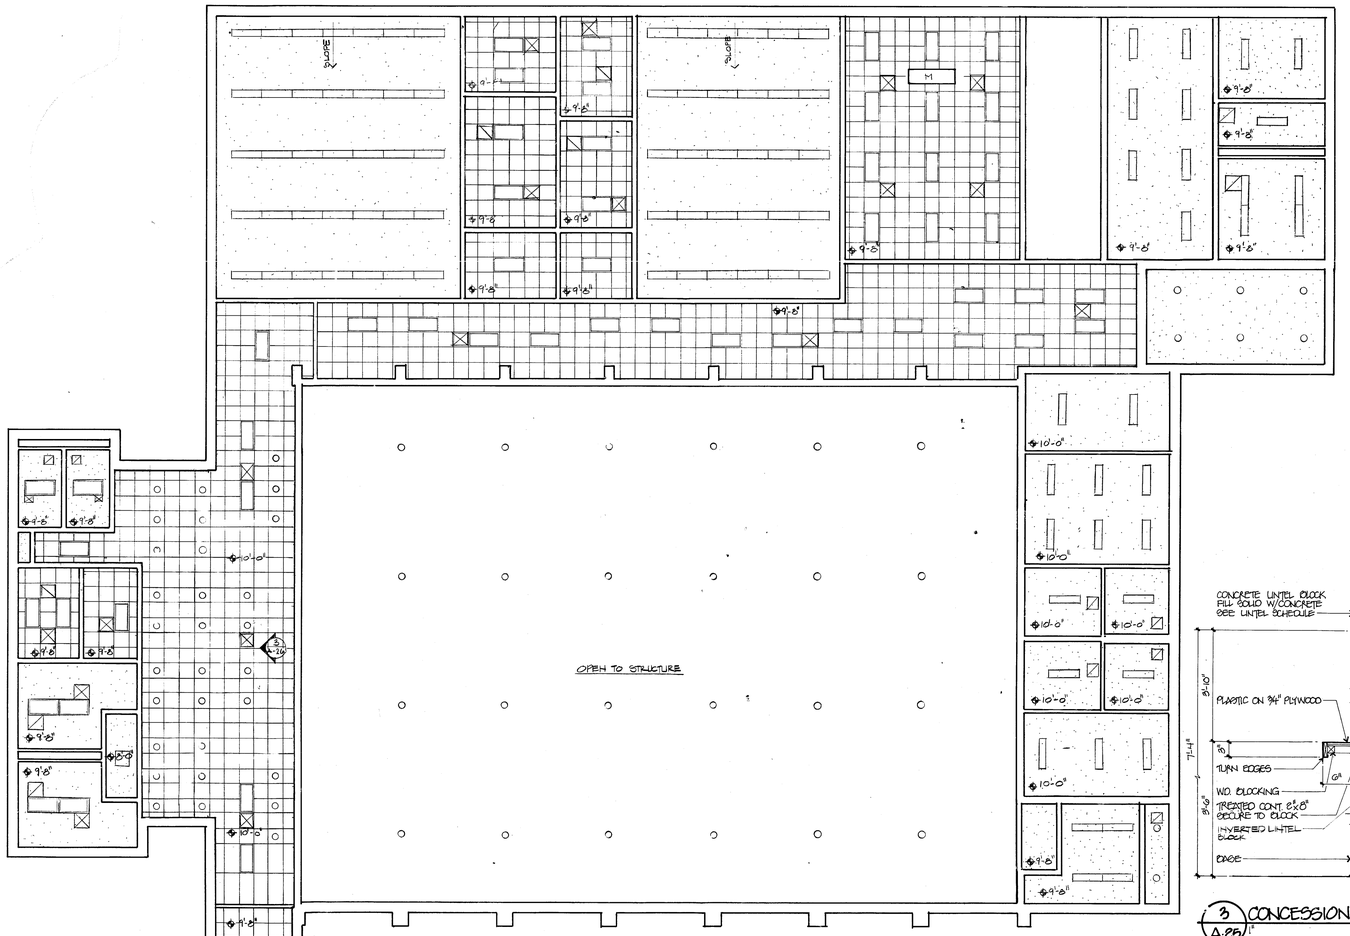


2 A-26 REFLECTED CEILING PLAN @ GYMNASIUM
1/8" = 1'-0"


LEGEND OF SYMBOLS

- OR OR — FLUORESCENT LIGHT FIXTURES
- O — INCANDESCENT LIGHT FIXTURES
- OR — CEILING SUPPLY AIR DIFFUSERS
- OR OR — CEILING RETURN AIR OR EXHAUST GRILLE
- 2'X4' ACOUSTICAL TILE CEILING
- 4'X4' ACOUSTICAL TILE
- GYPSUM WALLBOARD CEILING OR SOFFIT
- 9'-0" — CEILING HEIGHT ABOVE FINISHED FLOOR
- EXIT LIGHTS


NOTE: SEE ELECTRICAL & MECHANICAL DRAWING FOR ADDITIONAL DATA

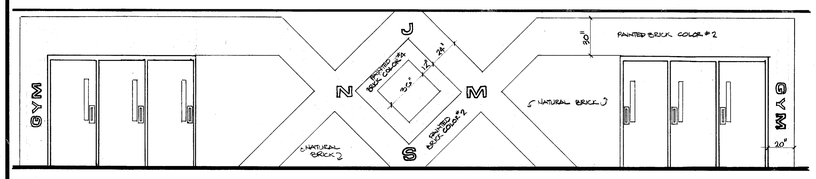

5 A-25 ELEVATION @ GYM LOBBY
1/4" = 1'-0"

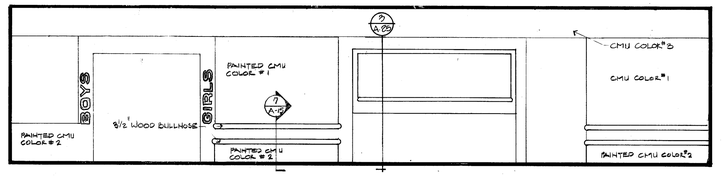

4 A-25 ELEVATION @ GYM LOBBY
1/4" = 1'-0"

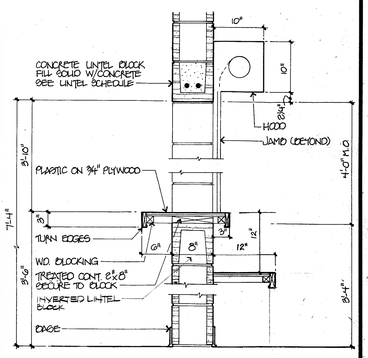

3 A-25 CONCESSION COUNTER DETAIL
1" = 1'-0"

PUSH-UP ALUMINUM COUNTER DOOR. MODEL NO. CDB-1 AS MFG'D. BY COOKSON OR APPROVED EQUAL. DOOR SHALL BE EQUIPED WITH LOCK.

Little & Associates Architects

5815 Westpark Drive
Charlotte, NC 28210
Phone (704)525-6350
Columbia-Myrtle Beach

This drawing and the design shown is the property of Little and Associates Architects, the reproduction, copying or other use of this drawing without their written consent is prohibited and any infringement will be subject to legal action.

©1986
Little and Associates Architects, Inc.

Project: JOHNSTON COUNTY
MIDDLE SCHOOL
MICRO, N.C.

Sheet Title: REFLECTED CEILING PLAN
/INTERIOR ELEVATION

Partner In Charge: VKEITH
Project Architect/Job Captain: THOMAS
Drawn By:
Date Drawn:


Revisions
No. 1 Date 11-24-87
No. Date
No. Date
No. Date

Issue Date:

Project Number: 1712
Sheet: A-25 Of

107


THE DRAFTEX CO. 1-800-

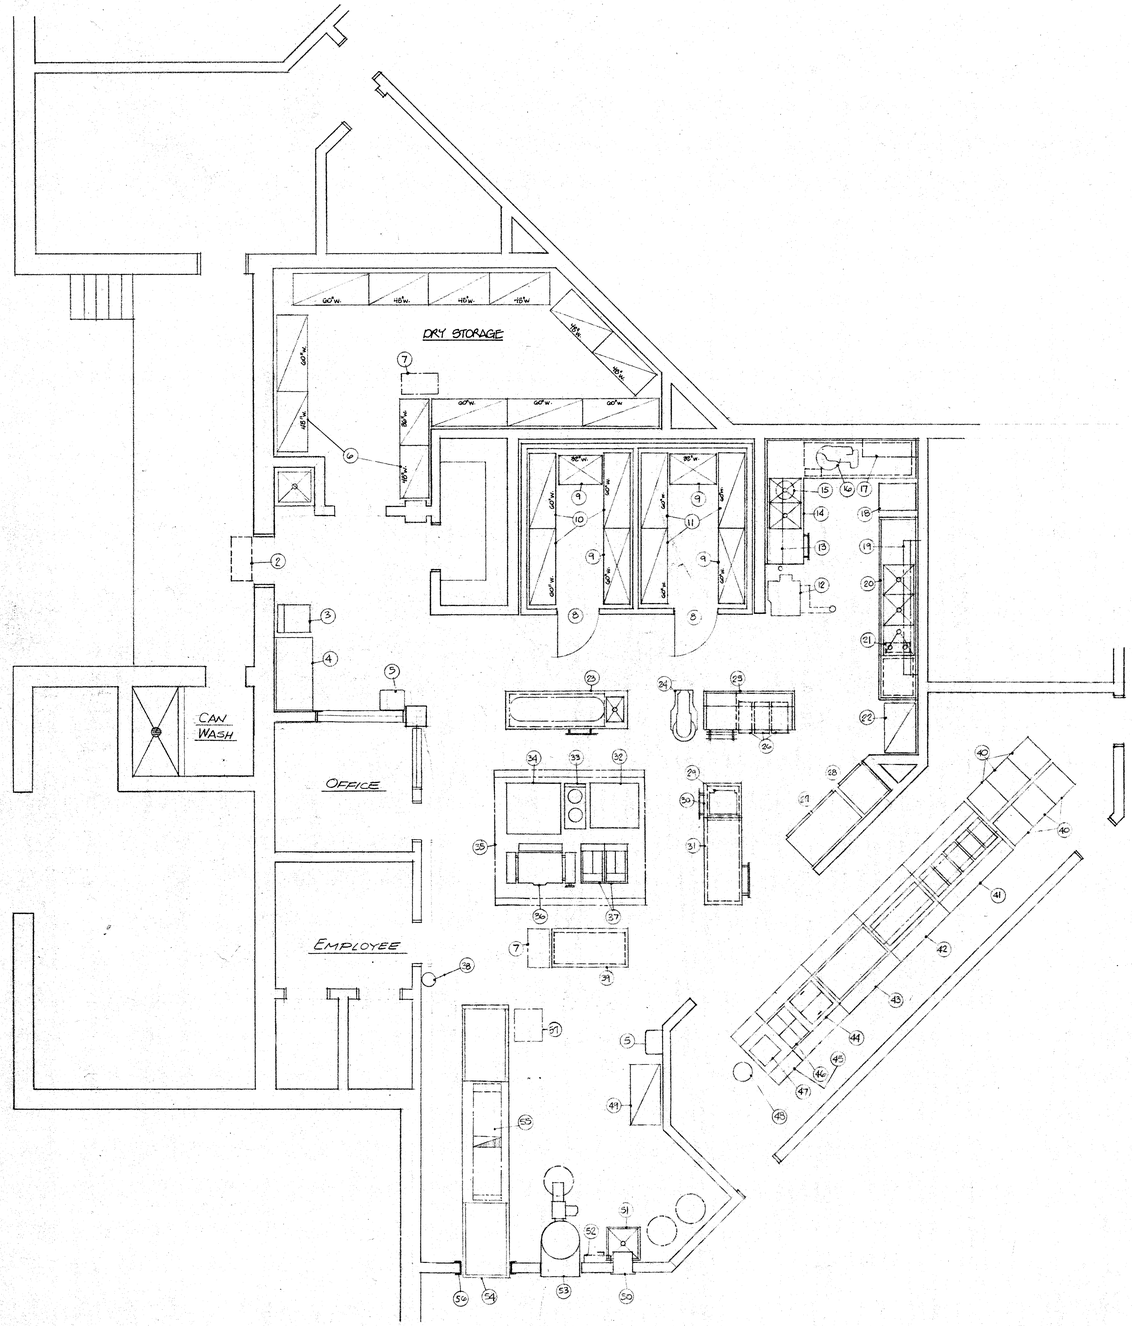


1 K-1 KITCHEN EQUIPMENT PLAN
1/4" = 1'-0"

FOOD EQUIPMENT SCHEDULE


ITEM	QUANT	DESCRIPTION	PLUMBING H.W.	PLUMBING C.W.	PLUMBING DRAIN	ELECTRIC VOLTS	ELECTRIC PHASE	ELECTRIC KW	ELECTRIC AMPS	REMARKS	MAKE / MODEL
1		SPARE									
2	1	FLY FAN				120	1		8.0	BY ELECTRICAL CONTR.	
3	1	RECEIVING SCALE								WITH STAND	HOBART # HOB-15-2
4	1	RECEIVING TABLE									SECO # D-3060-S
5	2	HAND SINKS	1/2"	1/2"	1 1/2"					BY PLUMBING CONTR.	
6	LOT	STORAGE SHELVING								(4) SHELVES PER SECTION	AMCO II DURASPAN-ZINC
7	2	PORTABLE CARTS									DUKE KD404-2
8	1	WALK-IN COOLER/FREEZER			FLOOR DRAIN	208/230 115	3 1	2.7 1.0	10.0 10.0	COOLER/FREEZER UNITS 8'-6" HIGH - SIZE PER PLAN	HOBART W1216
9	4	DUNNAGE RACKS								12" HIGH	AMCO - S/S FINISH
10	3	COOLER STORAGE SHELVING								(4) SHELVES PER SECTION	AMCO II-DURASPAN - POLY GUARD
11	3	FREEZER STORAGE SHELVING								(4) SHELVES PER SECTION	AMCO II - DURASPAN - ZINC
12	1	VERTICAL CUTTER/MIXER	1/2"	1/2"	10" FLOOR SINK	208	3		24.0	PROVIDE T&S # B-133 PRE-RINSE UNIT @48" AFF W/ #B-109 BRACKET	HOBART # HCM-450
13	1	WALL SHELF									FABRICATED
14	1	VEGETABLE PREP. TABLE	1/2"	1/2"	2"					PROVIDE W/ T&S # B-221 FAUCET, UNDERSHELF, MARINE EDGE	FABRICATED
15	1	DISPOSAL		3/4"	2"	208	3		5.0	CONTROL CENTER MOUNTED TO ITEM 14	HOBART # FD2-125.E-4
16	1	FOOD CUTTER				115			13.0	W/ #5-9 VEG. ATTACHMENT & (3) PLATES	HOBART # 84186
17	1	WALL SHELF									FABRICATED
18	1	PAN RACK ON CASTERS								18 PAN CAPACITY 5" SPACING	EASTERN STEEL
19	1	POT RACK									FABRICATED
20	1	POT SINK	1/2"	1/2"	2"					PROVIDE (2) T&S # B-221 FAUCETS & (3) LEVER WASTE DRAINS	DUKE MODEL 24B C-2DD
21	1	SINK SANITIZER			FLOOR DRAIN	208	3	6.0		BALANCED 3 PHASE WIRING	HATCO # 3CS-6
22	1	POT/PAN STORAGE RACK									AMCO II - DURASPAN - POLY GUARD
23	1	COOKS TABLE								PROVIDE WITH SINK, FAUCET, POT RACK, DRAWER, & UNDER SHELF	SECO MODEL LL-3049S
24	1	60 QT MIXER				208	3		6.0	STANDARD ACCESSORIES	HOBART # H-600T
25	1	BAKERS TABLE								(3) DRAWERS, FLOUR TROUGH, & OVER SHELF	SECO MODEL D-3072-06
26	3	INGREDIENT BINS									SECO # 47-150
27	1	HEATED CABINET				115	1		9.0	1/2 HEIGHT (2) FOOD PAN - BALANCE (2) SHELVES	HOBART # HSH-2
28	1	REFRIGERATOR				115	1		5.3	1/2 HEIGHT FOOD PAN - BALANCE (2) SHELVES	HOBART # HS-1
29	1	SLICER				115	1		6.2		HOBART # 1712
30	1	PORTABLE SLICER TABLE									FABRICATED
31	1	WORK TABLE								(1) DRAWER & UNDERSHELF	SECO MODEL D-3060-08
32	1	DOUBLE CONVECTION OVEN				208	3	(1) 22.0	(1) 92.0		HOBART # CN-902
33	1	ADD-A-RANGE				208	1	5.3	29.0		HOBART # CR-44
34	1	COMBI STEAMER OVEN	5/16"		FLOOR DRAIN	208	3	21.6	62.0	W/# SF0021 OVEN SUPPORT	HOBART # SCVX 20E
35	1	EXHAUST HOOD								BY MECHANICAL CONTR.	
36	1	BRAISING PAN	1/2"	1/2"	10" FLOOR SINK	208	3	12.0	37.0	PROVIDE W/ PANTRY FAUCET	GROEN # CRRC-4
37	2	DEEP FAT FRYERS				208	3	(2) 21.6	(2) 62.0		
38	1	FIRE EXTINGUISHING SYSTEM				115	1		5.0	SHUNT TRIP MAIN BREAKER TO CUT POWER TO COOKING EQUIP.	RANGE GUARD OR ANSUL
39	1	WORK TABLE									SECO # D-3060-S
40	6	TRAY/SILVER DISPENSERS								W/ #TTS 8 HOLE SILVER HOLDER & LOCKING CASTERS	SHELLEY # TT-1418
41	1	HOT FOOD TABLE				208	1		24.8	DUAL SERVICE WITH BUFFET ACCESSORIES	SHELLEY # KH-5
42	1	COLD FOOD TABLE				115	1		8.0	DUAL SERVICE WITH BUFFET ACCESSORIES	SHELLEY # KC3C-60
43	1	MILK DISPENSER				115	1		4.7	DUAL SERVICE	SHELLEY # N10-1310-37
44	1	ICE CREAM CABINET				115	1		4.7	DUAL SERVICE	SHELLEY # KCF-60
45	1	CASHIERS STAND				115	1		10.0	DUAL SERVICE	SHELLEY # KC3
46	2	DUAL JUICE DISP.				115	1		8.0 EA		JET SPRAY "TWIN JET"
47	1	CASH REGISTER									BY OWNER
48	1	CASHIER STOOL									BY OWNER
49	1	UTILITY SHELF									FABRICATED
50	1	SILVER CHUTE									FABRICATED
51	1	SILVER SOAK SINK			FLOOR DRAIN						SECO # 34-74
52	1	WASTE SYS. CONTROL PANEL								INTERWIRE # PUPER	SEE ITEM 53
53	1	WASTE SYSTEM	3/4"		4" FLOOR SINK	208	3	26.0		W/ FEED HOOD	HOBART # ELS 1224
54	1	DISH MACHINE		3/4"	4" FLOOR SINK & DRAIN	208	3	29.5		ADD "ADJKW - 208V/1Ø" FOR ELECTRIC TANK HEAT @ 20KW	HOBART # FT 818
55	1	CONDENSATE DUCT									BY MECHANICAL CONTR.
56	1	S/S FRAMING OPENING									FABRICATED
57	1	DISH PLATE LOWERATOR									CHELLEMATIC # TUFH-6

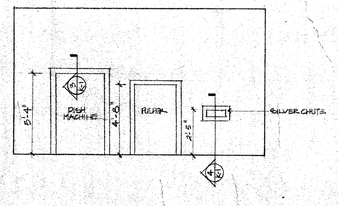

2 K-1 EQUIPMENT OPENING ELEVATION
1/4" = 1'-0"

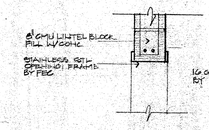

3 K-1 SECTION @ OPENING
3/4" = 1'-0"

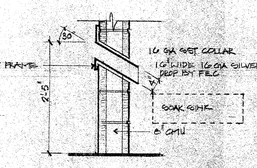

4 K-1 SECTION @ SILVER CHUTE
3/4" = 1'-0"

REVISIONS | BY

JOHNSTON COUNTY
MIDDLE SCHOOL
MICRO N.C.
KITCHEN EQUIPMENT PLAN
/DETAILS

DRAWN
CHECKED
DATE
SCALE
JOB NO.
SHEET
K-1
OF SHEETS

NO. 186A-201X42