
Window Replacements for

Morehead City Middle School

Carteret County Schools
NCDSP Unit 160 - School 318

400 Barbour Rd / Morehead City / North Carolina

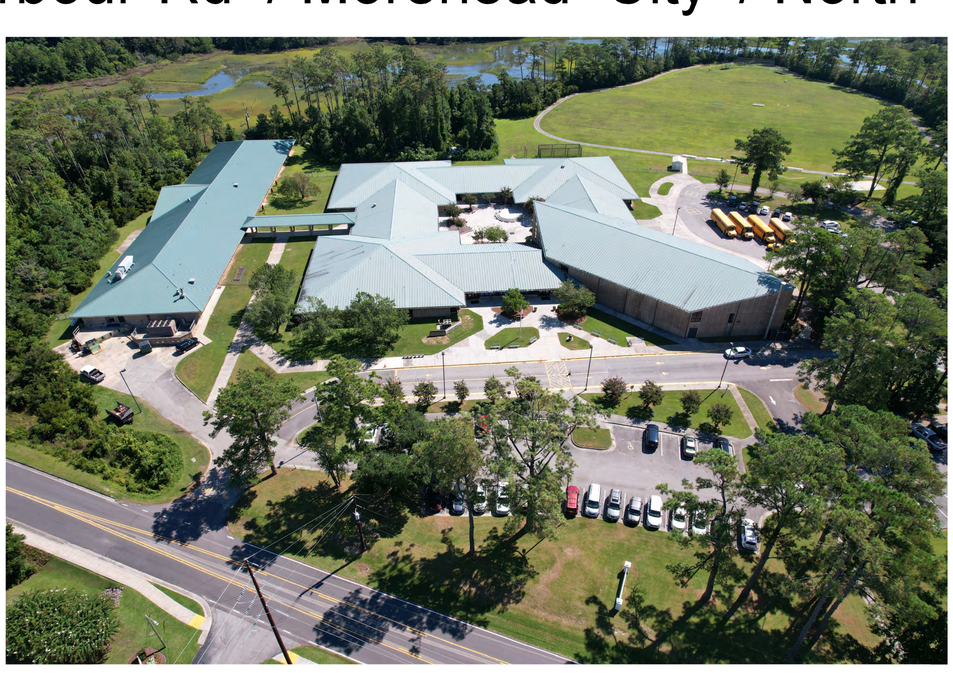

ABBREVIATIONS

AFF	ABOVE FINISH FLOOR
L	ANGLE
AB	ANCHOR BOLT
@	AT
B/B	BACK TO BACK (CURB)
BRG	BEARING
BD	BOARD
BC	BRICK COURSE
BLDG	BUILDING
CI	CAST IRON
CPT	CARPET
CB	CATCH BASIN
CLG	CEILING
CT	CEILING TILE
CB	CHALKBOARD
CJ	CONSTRUCTION JOINT
CONC	CONCRETE
CMU	CONCRETE MASONRY UNIT
CG	CORNER GUARD
CMP	CORRUGATED METAL PIPE
CONT.	CONTINUOUS
C & R	CURTAIN & ROD
C & T	CURTAIN & TRACK
DIA	DIAMETER
DIM	DIMENSION
DS	DOWNSPOUT
DWR	DRAWER
EA	EACH
EC	ELECTRICAL CONTRACTOR
EIFS	EXTERIOR INSULATION & FIN SYSTEM
ELECT	ELECTRICAL
EWC	ELECTRIC WATER COOLER
ELEV	ELEVATION
EQ	EQAUL
ETR	EXISTING TO REMAIN
EXIST	EXISTING
EXP	EXPOSED, EXPANSION
EJ	EXPANSION JOINT
F/F	FACE TO FACE (CURB)
FIN	FINISH
FE	FIRE EXTINGUISHER
FEC	FIRE EXTINGUISHER CABINET
FHC	FIRE HOSE CABINET
FTG	FOOTING
FD	FLOOR DRAIN
FL	FLOOR
FSR	FLEXIBLE SHEET ROOFING
GB	GYPSUM WALLBOARD
GC	GENERAL CONTRACTOR
HM	HOLLOW METAL
HOR	HORIZONTAL
INSUL	INSULATION
INV	INVERT
JT	JOINT
LAV	LAVATORY
MAS	MASONRY
MAX	MAXIMUM
MB	MARKER BOARD
MET	METAL
MC	MECHANICAL CONTRACTOR
MT	METAL THRESHOLD
MIN	MINIMUM
MISC	MISCELLANEOUS
NOM	NOMINAL
N	NORTH
NIC	NOT IN CONTRACT
NTS	NOT TO SCALE
OC	ON CENTER
OPG	OPENING
OPP	OPPOSITE
PC	PLUMBING CONTRACTOR
PLAS	PLASTER
PL	PLATE
PT	PRESSURE TREATED
R	RADIUS
REF	REFERENCE
RENIF	REINFORCED
RCP	REINFORCE CONCRETE PIPE
REQ'D	REQUIRED
RFS	RUBBER FASTENING STRIP
RI	RIGID INSULATION
R/W	RIGHT OF WAY
RD	ROOF DRAIN
RDL	ROOF DRAIN LEADER
RGH	ROUGH
SCHED	SCHEDULED
SCJ	SAW CUT JOINT
SH	SHELF
SHTG	SHEATHING
SIM	SIMILAR
SPEC	SPECIFIED
SPECS	SPECIFICATIONS
STD	STANDARD
SUSP	SUSPENDED
TB	TACKBOARD
TYP	TYPICAL
TJC	TYPICAL CONTROL JOINT
UON	UNLESS OTHERWISE NOTED
UR	URINAL
VB	VAPOR BARRIER
VERT	VERTICAL
VCT	VINYL COMPOSITION TILE
WC	WATER CLOSET
WWF	WELDED WIRE FABRIC
W/	WITH

Hite associates

ARCHITECTURE / PLANNING / TECHNOLOGY

2600 Meridian Drive / Greenville, N.C. 27834 / tel 252-757-0333

DRAWING INDEX

BCS-101	BUILDING CODE SUMMARY
A-101	WINDOW ELEVATIONS / DETAILS

ORIGINAL BUILDING DRAWINGS (ANNOTATIONS FOR NEW WORK IN RED):

00	COVER SHEET
01	OVERALL FLOOR PLAN
02	EXTERIOR ELEVATIONS / WALL DETAILS
03	COURTYARD ELEVATIONS / WALL SECTIONS / DETAILS
04	BUILDING SECTION / INTERIOR ELEVATIONS / WALL DETAILS
05	ENLARGED TOILET PLAN / INTERIOR ELEVATIONS
06	DOOR & WINDOW ELEVATIONS & DETAILS
07	PLAN & SCHEDULES - NORTHWEST CLASSROOM QUADRANT
08	BUILDING SECTION / INTERIOR ELEVATIONS / WALL DETAILS
09	ENLARGED HOME ARTS PLAN & INTERIOR ELEVATIONS
10	MUSIC & BAND SECTIONS & INTERIOR ELEVATIONS
11	PLAN & SCHEDULES - NORTHEAST CLASSROOM QUADRANT
12	BUILDING SECTION / INTERIOR ELEVATIONS / WALL DETAILS
13	PLAN & SCHEDULES - SOUTHEAST CLASSROOM QUADRANT
14	ENLARGED ART CLASSROOM PLAN / INTERIOR ELEVATIONS
15	SHOP CLASSROOM BUILDING SECTION / INTERIOR ELEVATIONS
16	PLAN & SCHEDULES - GYM & COMMONS AREA
17	ENLARGED LOCKER FLOOR PLAN / INTERIOR ELEVATIONS
18	GYMNASIUM SECTIONS & DETAILS
19	GYMNASIUM & COMMONS INTERIOR ELEVATIONS
20	FOUNDATION PLAN / DETAILS / FOOTING SCHEDULE
21	2ND FLOOR FRAMING PLAN / DETAILS / LINTEL SCHEDULE
22	ROOF FRAMING PLAN / SCHEDULE / DETAILS

copyright 2023 Hite associates

Building Code Summary
Window Replacement Existing Building

Name of Project: Broad Creek Middle School
Address: 2382 Highway 24, Newport, NC
Proposed Use: Education
Owner or Authorized Agent: James G. Hite Phone No. (252) 757-0333 e-mail jgh@hiteassoc.com
Owned by: [X] City/County [ ] Private [ ] State
Code Enforcement Jurisdiction: [ ] City [X] County [ ] State

LEAD DESIGN PROFESSIONAL: James G. Hite, AIA

Designer	Firm	Name	License #	Telephone #	e-mail
Architectural	Hite Associates	James G. Hite, AIA	NC 3754	(252) 757-0333	jgh@hiteassoc.com
Civil	NA				
Electrical	NA				
Fire Alarm	NA				
Plumbing	NA				
Mechanical	NA				
Sprinkler-Standpipe	NA				
Structural	NA				
Retaining Walls>5' High	NA				
Other	NA				

2018 NC BUILDING CODE:
[ ] New Building [ ] Shell / Core [ ] 1st Time Interior Completions
[ ] Addition [ ] Phased Construction - Shell Core

2018 NC EXISTING BUILDING CODE:
[ ] Prescriptive [X] Alteration Level I [ ] Historic Property
[ ] Repair [ ] Alteration Level II [ ] Change of Use
[ ] Chapter 14 [ ] Alteration Level III

CONSTRUCTED 1974 CURRENT USE EDUCATION
RENOVATED 2023 PROPOSED USE EDUCATION
OCCUPANCY CATEGORY (TABLE 1604.5): CURRENT: III PROPOSED: III

BUILDING DATA
Construction Type: [ ] I-A [ ] II-A [ ] III-A [ ] IV [ ] V-A
[ ] I-B [X] II-B [ ] III-B [ ] V-B
Mixed Construction: [X] No [ ] Yes Types
Sprinklers:
Ground Floor [X] No [ ] Yes [ ] Partial [ ] NFPA 13 [ ] NFPA 13R [ ] NFPA 13D
Equipment Platform [ ] No [X] Yes [ ] Partial [ ] NFPA 13 [ ] NFPA 13R [ ] NFPA 13D
Standpipes: [X] No [ ] Yes Class [ ] I [ ] II [ ] III Wet Dry
Fire District: [ ] No [X] Yes Flood Hazard Area: [X] No [ ] Yes
Building Height: Feet: 21' Number of Stories: 1
Special Inspections Required: [X] No [ ] Yes

Gross Building Area:

Floor	Existing (SQ FT)	New (SQ FT)	Sub-Total
Equipment Platform			
Third Floor			
Second Floor			
First Floor		98,167	
Total		98,167	

ALLOWABLE AREA
Primary Occupancy:
Assembly [ ] A-1 [ ] A-2 [ ] A-3 [ ] A-4 [ ] A-5
[ ] Business
[X] Educational
Factory [ ] F-1 Moderate [ ] F-2 Low
Hazardous [ ] H-1 Detonate [ ] H-2 Deflagrate [ ] H-3 Combust [ ] H-4 Health [ ] H-5 HPM
Institutional [ ] I-1 [ ] I-2 [ ] I-3 [ ] I-4
I-3 Condition [ ] 1 [ ] 2 [ ] 3 [ ] 4 [ ] 5
[ ] Mercantile
Residential [ ] R-1 [ ] R-2 [ ] R-3 [ ] R-4
Storage [ ] S-1 Moderate [ ] S-2 Low [ ] High-Piled
Parking Garage [ ] Open [ ] Enclosed [ ] Repair
[ ] Utility and Miscellaneous

Accessory Occupancy Classification(s): Assembly, Business, S-1
Incidental Uses (Table 509): NA
This Separation is not exempt as a Non-Separated Use (see exceptions)
Special Uses (Chapter 4 - List code Sections): NA
Special Provisions (Chapter 5 - List code Sections): NA

Mixed Occupancy: [ ] No [X] Yes Separation: Hr: Exception:

[ ] Non-Separated Use (508.3)
The required type of construction of the building shall be determined by applying the height and area limitations for each of the applicable occupancies to the entire building. The most restrictive type of construction, so determined, shall apply to the entire building.

[ ] Separated Use (508.4) - See below for area calculations
For each story, the area of the occupancy shall be such that the sum of the ratios of the actual floor area of each use divided by the allowable floor area for each use shall not exceed 1.

$$\frac{\text{Actual Area of Occupancy A}}{\text{Allowable Area of Occupancy A}} + \frac{\text{Actual Area of Occupancy B}}{\text{Allowable Area of Occupancy B}} \leq 1$$

$$\frac{0}{0} + \frac{0}{0} + 0 \leq 1.00$$

STORY NO.	DESCRIPTION AND USE	(A) BLDG AREA PER STORY (ACTUAL)	(B) TABLE 506.2 AREA a	(C) AREA FOR OPEN SPACE INCREASE 1.5	(D) ALLOWABLE AREA OR UNLIMITED 2,3

1 Frontage increases from Section 506.2 are computed thus:
a. Perimeter which fronts a public way or open space having 20 feet minimum width = 0 (F)
b. Total Building Perimeter = 0 (P)
c. Ratio (F/P) = 0 (F/P)
d. W= Minimum width of public way = 0 (W)
2 Unlimited area applicable under conditions of Section 507.
3 Maximum Building Area = total number of stories in the building x D (506.2)
4 The maximum area of parking garages must comply with 406.5.4. The maximum area of air traffic control towers must comply with 412.3.1.
5 Frontage increase is based on the unsprinkled area value in Table 506.2.

ALLOWABLE HEIGHT

	ALLOWABLE	SHOWN ON PLANS	CODE REFERENCE
Building Height in Feet (Table 504.3)	Feet 75	21	
Building Height in Stories (Table 504.4)	Stories 3	1	

FIRE PROTECTION REQUIREMENTS

BUILDING ELEMENT	FIRE SEPARATION DISTANCE (FEET)	RATING REQ'D	RATING PROVIDED (W/ REDUCTION) *	DETAIL NO. AND SHEET NO.	DESIGN NO. FOR RATED ASSEMBLY	DESIGN NO. FOR RATED PENETRATION	DESIGN NO. FOR RATED JOIST
Structural frame, including columns, girders, trusses		NA	NA	NA	NA	NA	NA
Bearing walls							
Exterior							
North	NA	NA	NA	NA	NA	NA	NA
East	NA	NA	NA	NA	NA	NA	NA
West	NA	NA	NA	NA	NA	NA	NA
South	NA	NA	NA	NA	NA	NA	NA
Interior	NA	NA	NA	NA	NA	NA	NA
Nonbearing walls and partitions Exterior							
North	NA	NA	NA	NA	NA	NA	NA
East	NA	NA	NA	NA	NA	NA	NA
West	NA	NA	NA	NA	NA	NA	NA
South	NA	NA	NA	NA	NA	NA	NA
Interior		NA	NA	NA	NA	NA	NA
Floor construction including support beams and joist		NA	NA	NA	NA	NA	NA
Above Corridor		NA	NA	NA	NA	NA	NA
Columns Supporting Floors							
Roof construction including support beams and joist		NA	NA	NA	NA	NA	NA
Roof Ceiling Assembly		NA	NA	NA	NA	NA	NA
Columns Supporting Roof		NA	NA	NA	NA	NA	NA
Shafts - Exit		NA	NA	NA	NA	NA	NA
Shafts - Other		NA	NA	NA	NA	NA	NA
Corridor Separation		NA	NA	NA	NA	NA	NA
Occupancy Separation		NA	NA	NA	NA	NA	NA
Party/Fire Wall Separation		NA	NA	NA	NA	NA	NA
Fire Barrier Separation		NA	NA	NA	NA	NA	NA
Smoke Partition		NA	NA	NA	NA	NA	NA
Tenant Separation		NA	NA	NA	NA	NA	NA
Incidental Use Separation		NA	NA	NA	NA	NA	NA

* ICC Approved Assembly

PERCENTAGE OF WALL AREA CALCULATIONS

FIRE SEPARATION DISTANCE FROM PROPERTY LINES	DEGREE OF OPENINGS PROTECTION (TABLE 705.8)	ALLOWABLE AREA	ACTUAL SHOWN ON PLANS
>30	Unprotected	No Limit	NA
10 < 15	Unprotected	NA	NA

WIND DESIGN DATA / REQUIREMENTS FOR REPLACEMENT WINDOWS

1. Ultimate wind speed, Vult (3-second gust), miles per hour and normal wind speed, Vasp	Vult = 123 mph;, 3 sec. Gust Vasp = 95.3 mph		
2. Risk category:	III		
3. Wind exposure category:	C		
4. Application internal pressure coefficient:	+/- .018		
5. Design wind pressures to be used for exterior component and cladding materials which are not specifically designed by the registered design professional responsible for the design of the structure:		Positive (PSF)	Negative (PSF)
	ZONE 4	22.9	-24.9
	ZONE 5	22.9	-30.7

LIFE SAFETY SYSTEM REQUIREMENTS

Emergency Lighting:	[ ] No	[X] Yes
Exit Signs:	[ ] No	[X] Yes
Fire Alarm:	[ ] No	[X] Yes
Smoke Detection Systems:	[ ] No	[X] Yes
Carbon Monoxide Detection:	[ ] No	[X] Yes

Life Safety Plan Sheet #: NA
[ ] Fire and/or smoke rated wall locations (Chapter 7)
[ ] Assumed and real property line locations
[ ] Exterior wall opening area with respect to distance to assumed property lines (705.8)
[ ] Occupancy types for each area as it relates to occupant load calculation (Table 1004.1.2)
[ ] Occupant loads for each area
[ ] Exit access travel distances (1017)
[ ] Common path of travel distances (Tables 1006.2.1 & 1006.3.2(1))
[ ] Dead end lengths (1020.4)
[ ] Clear exit widths for each exit door
[ ] Maximum calculated occupant load capacity each exit door can accommodate based on egress width (1005.3)
[ ] Actual occupant load for each exit door
[ ] A separate schematic plan indicating where fire rated floor/ceiling and/or roof structure is provided for purposes of occupancy separation
[ ] Location of doors with panic hardware (1010.1.10)
[ ] Location of doors with delayed egress locks and the amount of delay (1010.1.9.7)
[ ] Location of doors with electromagnetic egress locks (1010.1.9.9)
[ ] Location of doors equipped with hold-open devices
[ ] Location of emergency escape windows (1030)
[ ] The square footage of each fire area (202)
[ ] The square footage of each smoke compartment for Occupancy Classification I-2 (407.5)
[ ] Note any code exceptions or table notes that may have been utilized regarding the items above

ACCESSIBLE DWELLING UNITS (SECTION 1107)

LOT OR PARKING AREA	ACCESSIBLE UNITS REQUIRED	ACCESSIBLE UNITS PROVIDED	TYPE A UNITS REQUIRED	TYPE A UNITS PROVIDED	TYPE B UNITS REQUIRED	TYPE B UNITS PROVIDED	TOTAL ACCESSIBLE UNITS PROVIDED

ACCESSIBLE PARKING (SECTION 1106)

LOT OR PARKING AREA	TOTAL NO. OF PARKING SPACES		NO. OF ACCESSIBLE SPACES REQUIRED / PROVIDED			TOTAL NO. ACCESSIBLE PROVIDED
	REQUIRED	PROVIDED	REGULAR WITH 5' ACCESS AISLE	VAN SPACES WITH 132" ACCESS AISLE	VAN SPACES WITH 8' ACCESS AISLE	
Existing						
New						
TOTAL						

PLUMBING FIXTURE REQUIREMENTS - ENTIRE FACILITY

USE		WATERCLOSETS		URINALS	LAVATORIES		SHOWERS/ TUBS	DRINKING FOUNTAINS	
		MALE	FEMALE		MALE	FEMALE		REGULAR	ACCESSIBLE
	NEW								
	EXISTING								
	REQ'D								
	NEW								
	EXISTING								
	REQ'D								
	NEW								
	EXISTING								
	REQ'D								

SPECIAL APPROVALS
Special approval: (Local Jurisdiction, Department of Insurance, SBCCI, ICC, etc., describe below)
None

ENERGY SUMMARY
ENERGY REQUIREMENTS:
The following data shall be considered minimum and any special attribute required to meet the energy code shall also be provided. Each Designer shall furnish the required portions of the project information for the plan data sheet. If performance method, state the annual energy cost for the standard reference design vs. annual energy cost for the proposed design.

Climate Zone:
[X] 3 [ ] 4 [ ] 5

Method of Compliance:
[X] Prescriptive (Energy Code)
[ ] Performance (Energy Code)
[ ] Prescriptive (ASHRAE 90.1)
[ ] Performance (ASHRAE 90.1)

THERMAL ENVELOPE

Roof/ceiling Assembly (each assembly)
Description of assembly N/A
U-Value of total assembly N/A
R-Value of insulation N/A
Skylights in each assembly NONE
U-Value of skylight N/A
total square footage of skylights in each assembly N/A

Exterior Walls (each assembly)
Description of assembly N/A
U-Value of total assembly N/A
R-Value of insulation N/A
Openings (windows or doors with glazing) Openings (windows)
U-Value of total assembly N/A
solar heat gain coefficient
projection factor
Door R-Value N/A

Exterior Walls (each assembly)
Description of assembly N/A
U-Value of total assembly N/A
R-Value of insulation N/A
Openings (windows or doors with glazing) Openings (windows)
U-Value of total assembly N/A
shading Coefficient
projection factor
Door R-Values N/A

Walls below grade - NOT USED
Description of assembly -
U-Value of total assembly
R-Value of insulation

Floor over unconditioned space (each assembly) - NOT USED
Description of assembly -
U-Value of total assembly -
R-Value of insulation -

Floor slab on grade
Description of assembly = 4" thick concrete slab
U-Value of total assembly = 0.21
R-Value of insulation = N/A
Horizontal/vertical requirement
slab heated - NO

Revision / Date / No.

Hite associates
ARCHITECTURE / PLANNING / TECHNOLOGY
2600 Meridian Drive / Greenville, NC 27834 / tel (252) 757-0333


HITE ASSOCIATES, P.C. CERTIFICATE OF INCORPORATION NUMBER C-0418 STATE OF NORTH CAROLINA GREENVILLE 3/23/1978

JAMES GRAY HITE REGISTERED ARCHITECT 3754 GREENVILLE

Window Replacement for
Morehead City Middle School
400 Barbour Rd. ● Morehead City, 28570
Carteret County Schools / North Carolina


Project No. 22310
Date: 12 April 2023
Drawing no. BCS 001

copyright 2023 Hite associates

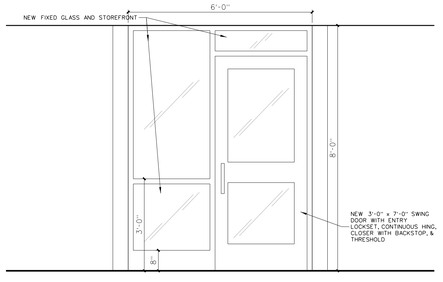

101.2 SLIDING DOOR REPLACEMENT WITH SWING DOOR AND SIDELIGHT AT PRINCIPAL DOOR #10

SCALE: 1/2" = 1'-0"

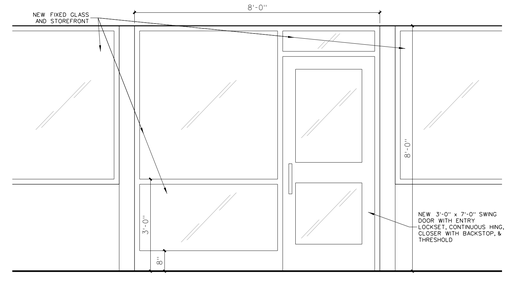

101.1 SLIDING DOOR REPLACEMENT WITH SWING DOOR AND SIDELIGHT AT HOME ARTS DOOR #40 AND ART DOOR #86

SCALE: 1/2" = 1'-0"

No.	Date:	Revision

Hite associates
ARCHITECTURE / PLANNING / TECHNOLOGY
2600 Meridian Drive / Greenville, NC 27834 / tel (252) 757-0333

HITE ASSOCIATES, P.C. REGISTERED ARCHITECTURAL CORPORATION LICENSE NUMBER C-418 GREENVILLE, N.C.

JAMES GRAY HITE REGISTERED ARCHITECT 3734 GREENVILLE, N.C.

Window Replacement for
Morehead City Middle School
400 Barbour Rd, Morehead City 28570
Carteret County Schools / North Carolina

Project No.: 22310

Date: 12 April 2023

Drawing no.: A 101

INDEX TO DRAWINGS

ARCHITECTURAL

	TITLE SHEET AND INDEX
1	KEY PLAN
2	EXTERIOR ELEVATIONS
3	COURTYARD ELEVATIONS
4	CLASSROOM INTERIOR ELEVATIONS
5	TYPICAL POD TOILET ROOMS
6	WALL, DOOR, AND WINDOW TYPES
7	MATH/SCIENCE POD PLAN
8	ADMINISTRATION SUITE INTERIOR ELEVATIONS
9	HOME ARTS SUITE PLAN
10	MUSIC SUITE INTERIOR ELEVATIONS
11	LAGS POD PLAN
12	MEDIA CENTER INTERIOR ELEVATIONS
13	SIXTH GRADE POD PLAN
14	ART SUITE PLAN
15	SHOP SUITE INTERIOR ELEVATIONS
16	GYMNASIUM/COMMONS PLAN
17	LOCKER ROOMS
18	GYMNASIUM/COMMONS INTERIOR ELEVATIONS
19	GYMNASIUM INTERIOR ELEVATIONS
20	FOUNDATION PLAN
21	SECOND FLOOR FRAMING PLAN
22	ROOF FRAMING PLAN
23	STRUCTURAL DETAILS

PLUMBING

P-1	PLUMBING SITE PLAN
P-2	MATH/SCIENCE POD PLUMBING PLAN
P-3	LAGS POD PLUMBING PLAN
P-4	SIXTH GRADE POD PLUMBING PLAN
P-5	GYM/COMMONS PLUMBING PLAN

MECHANICAL


M-1	MATH/SCIENCE POD MECHANICAL PLAN
M-2	LAGS POD MECHANICAL PLAN
M-3	SIXTH GRADE POD MECHANICAL PLAN
M-4	GYM/COMMONS FIRST FLOOR MECH. PLAN
M-5	GYM/COMMONS SECOND FLOOR MECH. PLAN
M-6	PIPING DIAGRAMS
M-7	EQUIPMENT SCHEDULES
M-8	ELECTRICAL CONNECTIONS SCHEDULE

ELECTRICAL

E-1	ELECTRICAL SITE PLAN
E-2	FIRE ALARM AND COMMUNICATIONS SYSTEM
E-3	MATH/SCIENCE POD ELECTRICAL PLAN
E-4	LAGS POD ELECTRICAL PLAN
E-5	SIXTH GRADE POD ELECTRICAL PLAN
E-6	GYM/COMMONS FIRST FLOOR ELECT. PLAN
E-7	GYM/COMMONS SECOND FLOOR ELECT. PLAN
E-8	COURTYARD ELECTRICAL PLAN
E-9	DISTRIBUTION DIAGRAM

LANDSCAPE

L-1	STAKING PLAN
L-2	GRADING AND DRAINAGE PLAN
L-3	STAKING PLAN
L-4	SITE PLAN AT BUILDING
L-5	COURTYARD PLAN
L-6	COURTYARD GRADING AND DRAINAGE PLAN
L-7	CONSTRUCTION DETAILS
L-8	CONSTRUCTION DETAILS
L-9	PLANT LIST AND DETAILS
L-10	SEDIMENTATION AND EROSION CONTROL PLAN
L-11	PLANTING PLAN

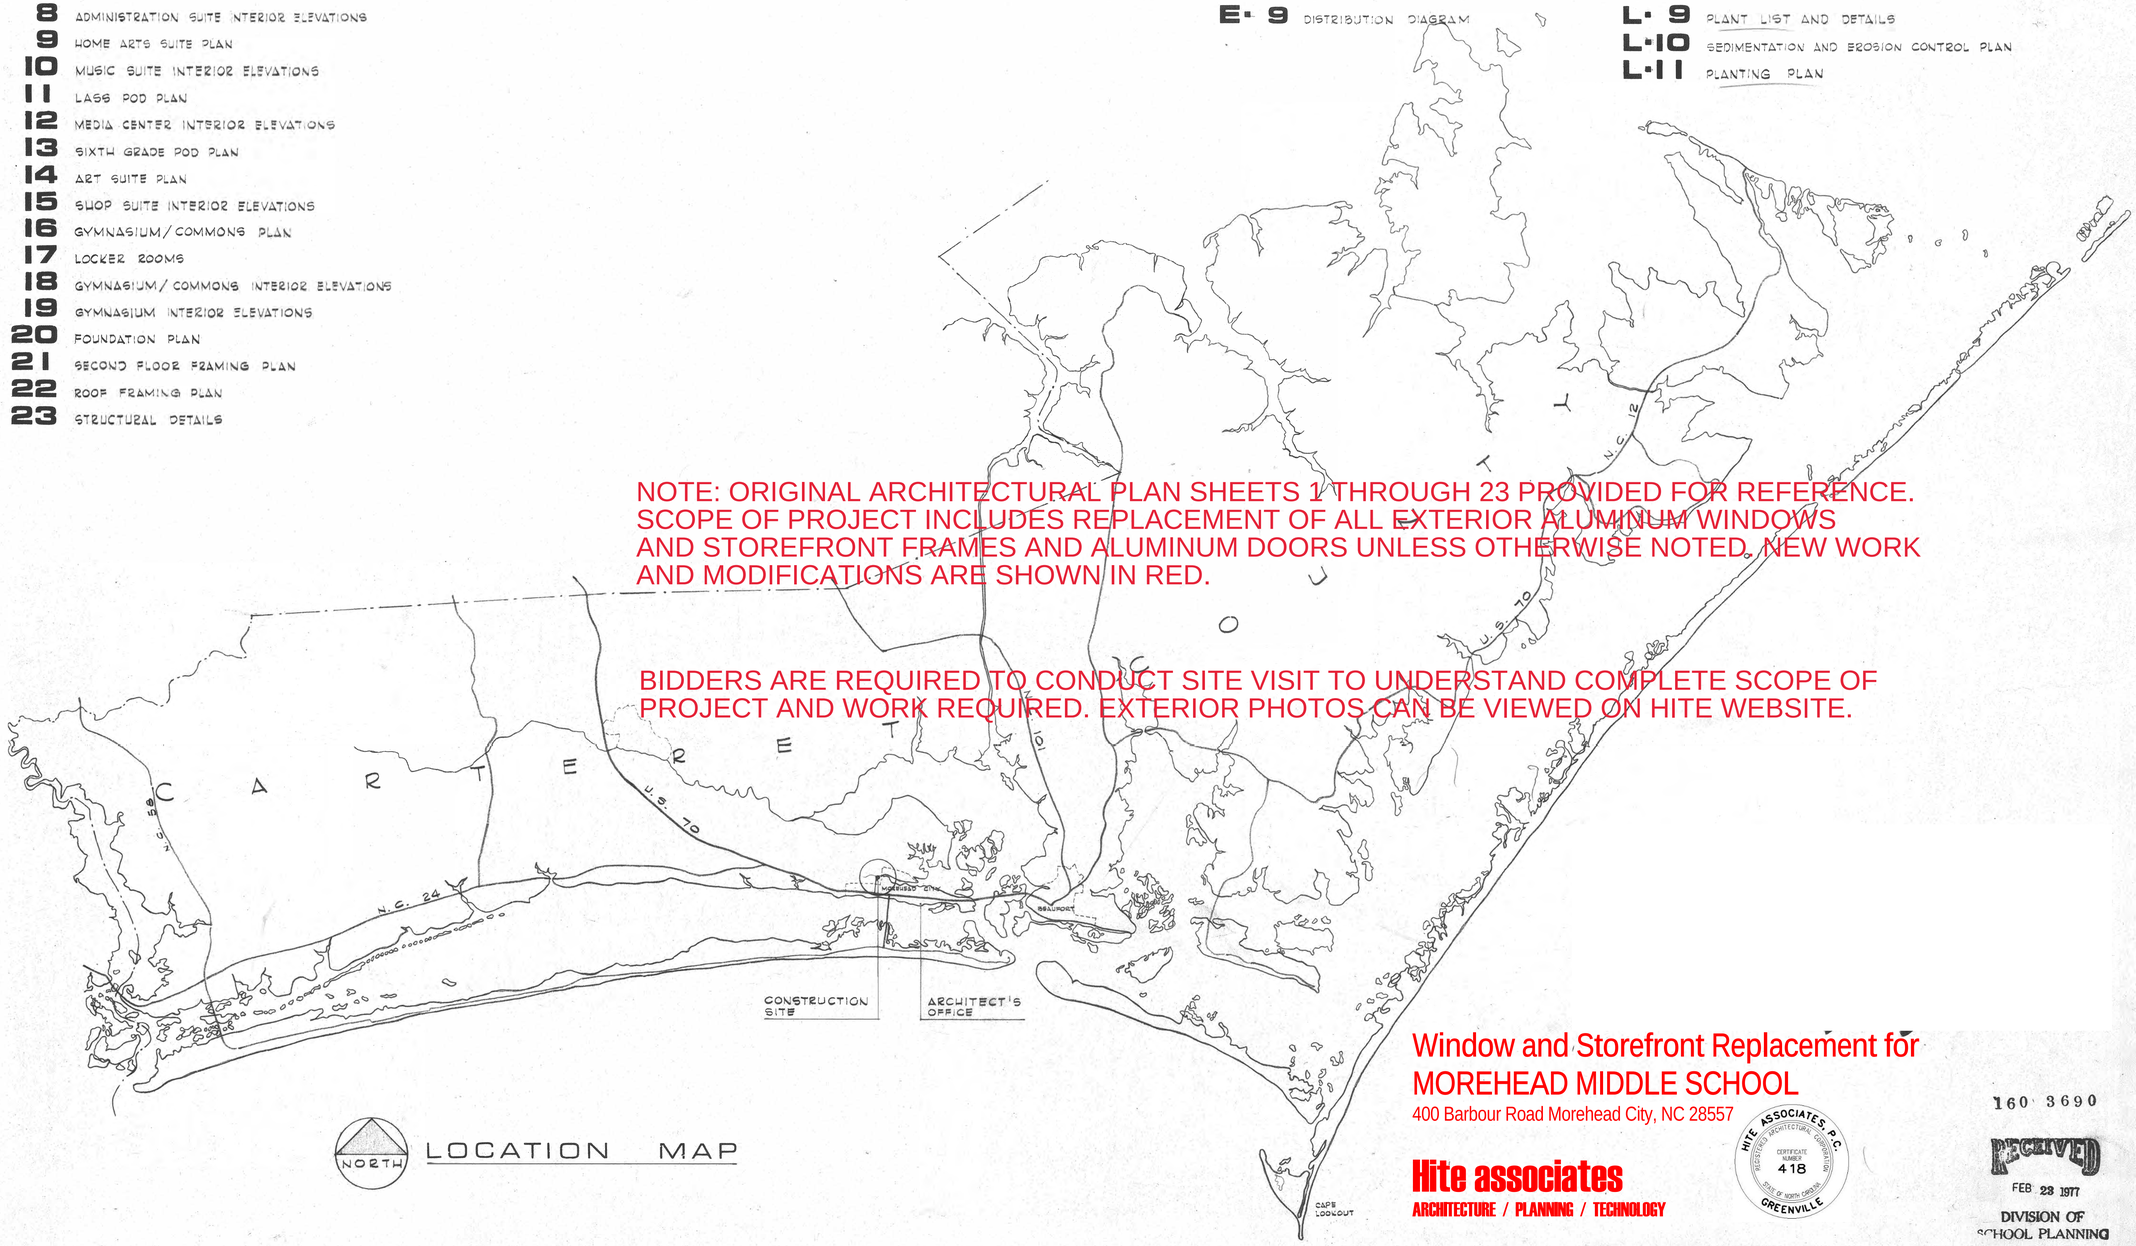

NORTH LOCATION MAP

NOTE: ORIGINAL ARCHITECTURAL PLAN SHEETS 1 THROUGH 23 PROVIDED FOR REFERENCE. SCOPE OF PROJECT INCLUDES REPLACEMENT OF ALL EXTERIOR ALUMINUM WINDOWS AND STOREFRONT FRAMES AND ALUMINUM DOORS UNLESS OTHERWISE NOTED. NEW WORK AND MODIFICATIONS ARE SHOWN IN RED.

BIDDERS ARE REQUIRED TO CONDUCT SITE VISIT TO UNDERSTAND COMPLETE SCOPE OF PROJECT AND WORK REQUIRED. EXTERIOR PHOTOS CAN BE VIEWED ON HITE WEBSITE.

Window and Storefront Replacement for
MOREHEAD MIDDLE SCHOOL
400 Barbour Road Morehead City, NC 28557

Hite associates
ARCHITECTURE / PLANNING / TECHNOLOGY

HITE ASSOCIATES, P.A. REGISTERED ARCHITECTURAL CORPORATION CERTIFICATE NUMBER 418 STATE OF NORTH CAROLINA GREENVILLE

160 3690

RECEIVED
FEB 23 1977
DIVISION OF SCHOOL PLANNING

MOREHEAD CENTRAL SCHOOL
CARTERET COUNTY BOARD OF EDUCATION, OWNER
R.B. PARKER CHAIRMAN N. GILLIKEN VICE CHAIRMAN M. HOLCOMB D. FRESHWATER B. SALTER T.L. LEE SUPERINTENDANT

james b willis jr / architect
401 S 13TH STREET NUMBER ONE BOGUE SOUND PO BOX 808
MOREHEAD CITY NORTH CAROLINA 28557 919-726-7091

fenner and proffitt
125 WEST BARNES ST.
WILSON, NC 27893

bell design group
RALEIGH-DURHAM HWY.
RALEIGH, NC 27612

DRAWN BY CT CHECKED BY JW DATE 12/2/76 PROJECT DESIGNER

SET NO. 8 JOB 75-2

N2476

DRAWING SYMBOLS

MATERIALS

- EARTH
- CRUSHED STONE
- CONCRETE
- CONCRETE BLOCK
- BRICK
- STEEL
- WOOD - FRAMING
- WOOD - BLOCKING
- WOOD - FINISH
- PLYWOOD
- INSULATION - BATT
- INSULATION - RIGID
- GYPSUM BOARD
- PLASTER
- GLASS

CONVENTIONS

- 37'-5" — EXISTING PLAN ELEVATION
- 37'-5" — NEW PLAN ELEVATION
- 37'-5" — SECTION ELEVATION
- 18 — EXISTING CONTOUR
- 18 — NEW CONTOUR
- 2/6 — DETAIL NO. / SHEET NO. — DETAIL OR SECTION CUT
- 4 — DOOR NUMBER
- 4 — WINDOW TYPE
- 13 — WALL TYPE
- 29 — SPACE NUMBER
- Z/4 — ELEV. SHEET — INTERIOR ELEVATION
- BOUNDARY LINE
- CENTERLINE
- HIDDEN LINE OR OVERHANG
- FOLD LINE ON INTERIOR ELEVATIONS
- B — FOOTING TYPE
- 12 RUN / 4 RISE — PITCH

FINISHES

INTERIOR FINISHES ARE SHOWN ON INTERIOR ELEVATIONS OF EACH SPACE, WHICH APPEAR IN CONSECUTIVE NUMERICAL SEQUENCE THROUGH OUT THE DRAWINGS. EXCEPT AS NOTED OTHERWISE ON THE INTERIOR ELEVATIONS

INTERIOR FINISHES ARE GENERALLY AS FOLLOWS:

FLOORS – RESILIENT TILE (R.T.) IN CLASSROOMS, STORAGE AND WORK ROOMS
CERAMIC TILE IN TOILETS AND LOCKER ROOMS
CARPET IN ADMINISTRATIVE OFFICES, HOME ARTS, MUSIC ROOMS AND MEDIA CENTER
COMPOSITION WOOD IN GYM
CONCRETE (SURFACE HARDENED) IN MECHANICAL SPACES, BOILER ROOM AND SHOP
TERRAZZO IN CORRIDORS

BASE – GLAZED CONCRETE BLOCK TYP.


WALLS – CONCRETE BLOCK, SCORED TO 8x8 FACE TYP.
PAINT AS PER COLOR (PCN) SHOWN ON INTERIOR ELEVATIONS AND DESCRIBED IN PAINT SCHEDULE

CEILINGS – LAY-IN ACOUSTIC TILE TYP. EXCEPT FOR GYM AND COMMONS
CEMENT PLASTER AT PERIMETER CLASSROOMS
EXPOSED ROOF DECK AT GYM AND COMMONS

DOORS – FACTORY FINISHED SOLID CORE TYP. AT INTERIOR EXCEPT FOR FIRE DOORS
ANODIZED ALUMINUM EXTERIOR DOORS AND FRAMES

WINDOWS – ANODIZED ALUMINUM FRAMES

CASEWORK: FLOOR PLANS AND INTERIOR ELEVATIONS DESCRIBE THE EXTENT OF CABINET WORK AND SHELVING. A TWO LINE NOTATION BENEATH CABINET ELEVATION DENOTES THE WIDTH (IN INCHES) AND THE MODEL NO. (HAUSERMAN EDUCATORS AND WILSON ART INTER ROYAL) IS SHOWN BELOW OR ABOVE EACH CABINET, STORAGE. WALL COMPONENTS SHOWN ON SHT. 5 SHALL HAVE SAME PLASTIC LAM. AS THAT USED BY SELECTED CASEWORK SUBCONTR. FINISH HDWE. FOR COMPONENTS TO BE FURNISHED BY SAME.

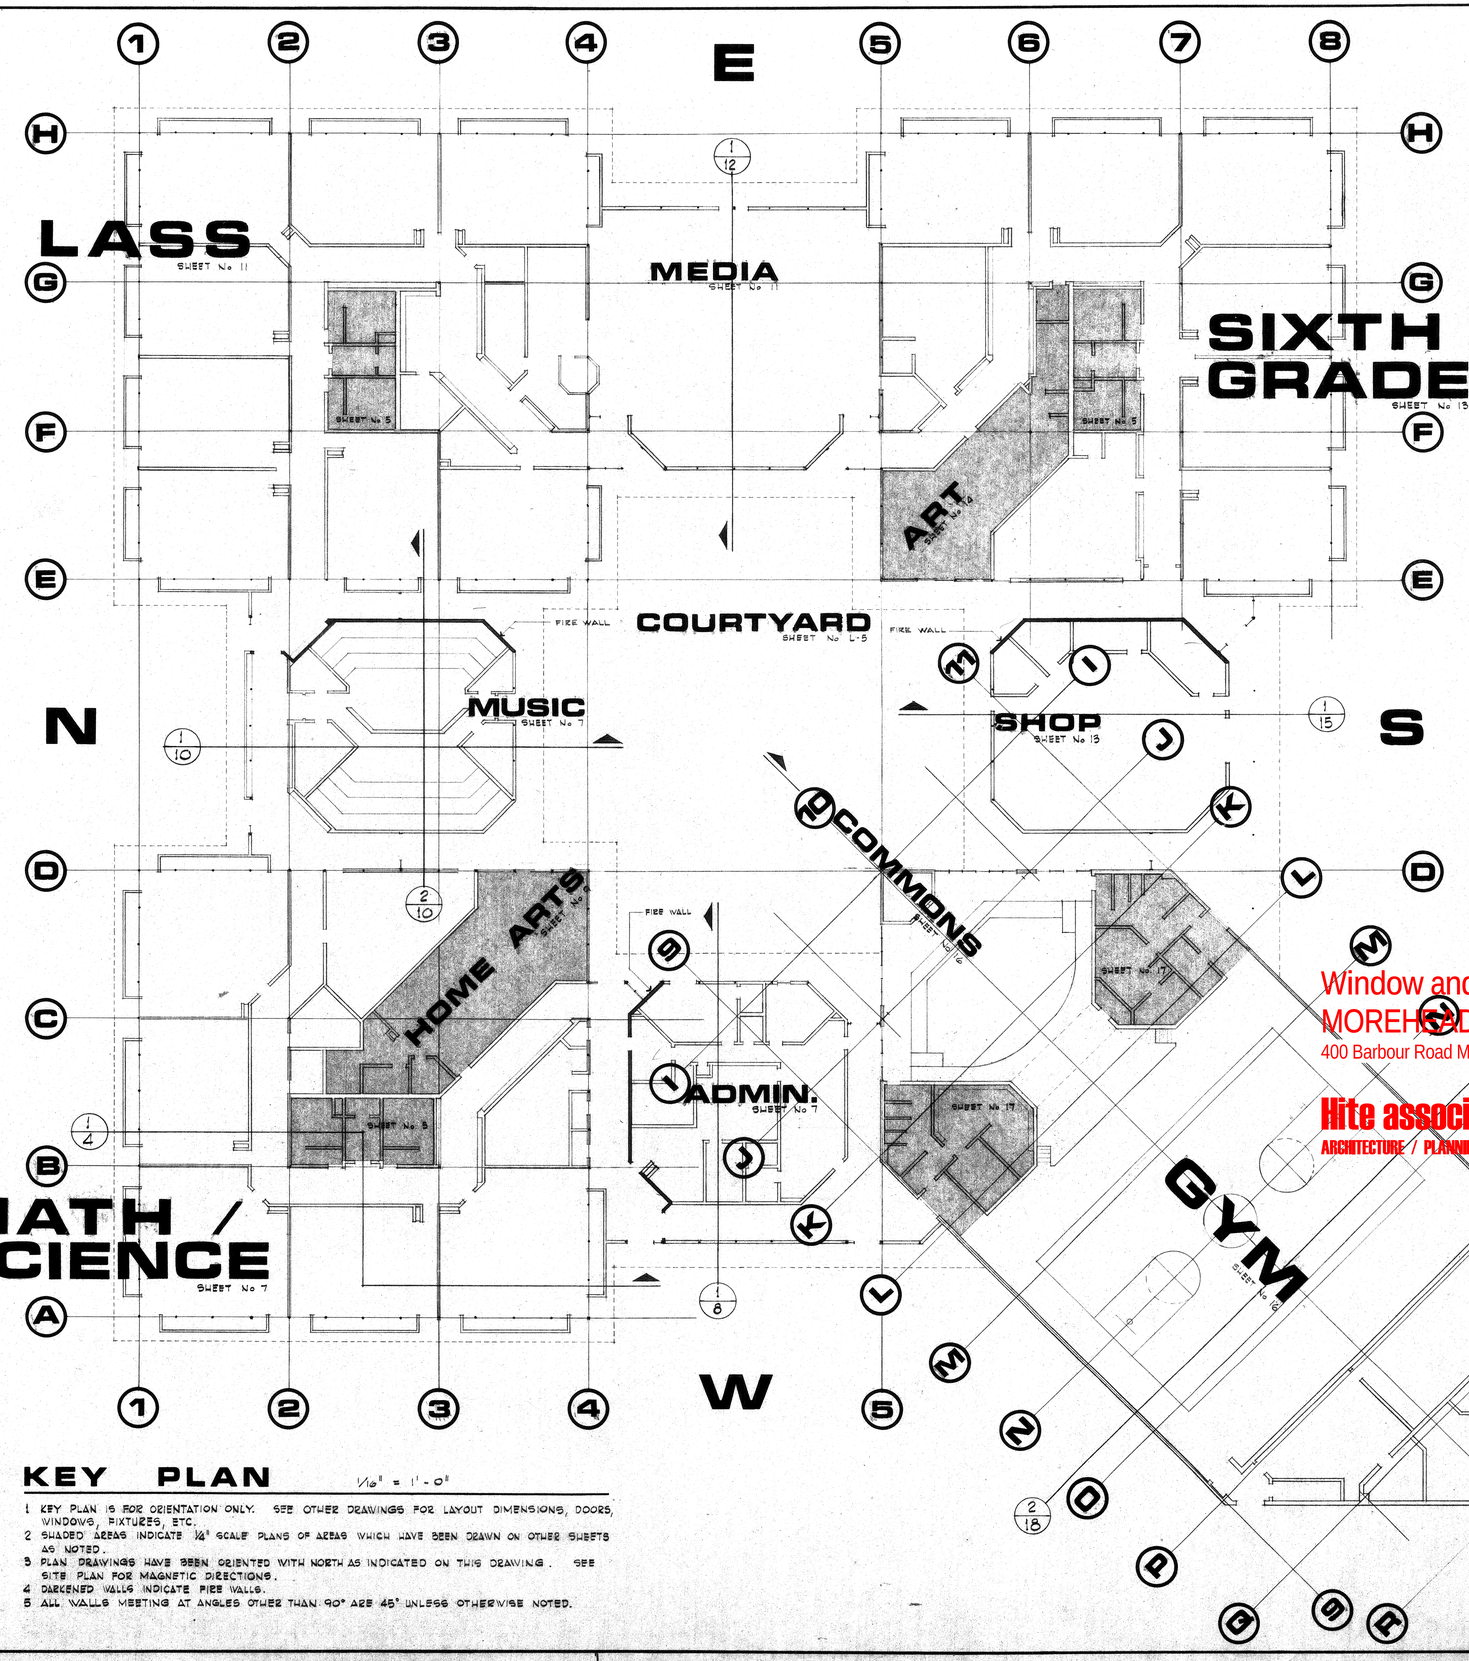

KEY PLAN

1/16" = 1'-0"

1 KEY PLAN IS FOR ORIENTATION ONLY. SEE OTHER DRAWINGS FOR LAYOUT DIMENSIONS, DOORS, WINDOWS, FIXTURES, ETC.
2 SHADED AREAS INDICATE ¼" SCALE PLANS OF AREAS WHICH HAVE BEEN DRAWN ON OTHER SHEETS AS NOTED.
3 PLAN DRAWINGS HAVE BEEN ORIENTED WITH NORTH AS INDICATED ON THIS DRAWING. SEE SITE PLAN FOR MAGNETIC DIRECTIONS.
4 DARKENED WALLS INDICATE FIRE WALLS.
5 ALL WALLS MEETING AT ANGLES OTHER THAN 90° ARE 45° UNLESS OTHERWISE NOTED.

COLOR

PAINT SCHEDULE

PCN	COLOR NO.	TYPE	MFR
1	DB-7	ENAMEL	S.W.
2	AC-58	ENAMEL	S.W.
3	16-610	EPOXY SEMI-FLAT	PITTSBURGH PAINTS
4	O-BR-11	FLAT LATEX	S.W.
5	T-27	EPOXY SEMI-FLAT	S.W.
6	AC-59	DO	S.W.
7	TW-1726	DO	S.W.
8	G-DB-15	DO	S.W.
9	Y-BR-14	DO	S.W.
10	AC-69	DO	S.W.
11	AC-32	FLAT LATEX	S.W.
12	AC-31	FLAT LATEX	S.W.
13	AC-30	EPOXY SEMI-FLAT	S.W.
14	AC-80	GLOSS ENAMEL HI GLOSS ENAMEL	S.W.
15	AC-10	DO	S.W.
16	AC-34	DO	S.W.

BASE SCHEDULE

№	COLOR	TYPE	MFR
TYP	SPECIAL BLACK	GLAZED BLK.	SPECTRA GLAZE
V.B	BLACK	VINYL BASE	

GLAZED WALL SCHEDULE

№	COLOR	TYPE	MFR
1	DEEP KINGSTON BLUE	GLAZED BLK.	SPECTRA GLAZE
2	DEEP LEAF GREEN	DO	DO
3	DEEP CAPRI YELLOW	DO	DO

FLOOR SCHEDULE

№	COLOR	TYPE	MFR
1	S104	TERRAZZO	
2	BONE № 121	CERAMIC TILE	AMERICAN OLEAN
3	GOLDEN ROD 123	DO.	DO.
4	SEAL № 124	DO.	DO.
5			
6	№ 56721	VINYL ASBESTOS TILE	ARMSTRONG
7	№ 56771	DO	DO.
8	№ 51134	DO	DO.
9	HOPTON WOOD BLACK, MAHOGANY, ICE BLUE SAME LINE / CIRCLE	COMPOSITION WOOD	GRANWOOD
10	№ P28	CERAMIC TILE	AMERICAN OLEAN
11	CLEAR	SEALER	

Window and Storefront Replacement for
MOREHEAD MIDDLE SCHOOL
400 Barbour Road Morehead City, NC 28557

Hite associates
ARCHITECTURE / PLANNING / TECHNOLOGY

HITE ASSOCIATES, P.C. REGISTERED ARCHITECTURAL CORPORATION CERTIFICATE NUMBER 418 STATE OF NORTH CAROLINA GREENVILLE

160 3690
RECEIVED
FEB 23 1977
DIVISION OF SCHOOL PLANNING


james b willis jr / architect
401 S 13TH STREET NUMBER ONE BOGUE SOUND PO BOX 808
MOREHEAD CITY NORTH CAROLINA 28557 919-726-7091

DRAWN BY JR. CT CHECKED BY JW DATE 12/21/76 PROJECT DESIGNER

KEY PLAN 1/16"

JOB 75-2

SHEET NO. 1 OF 23

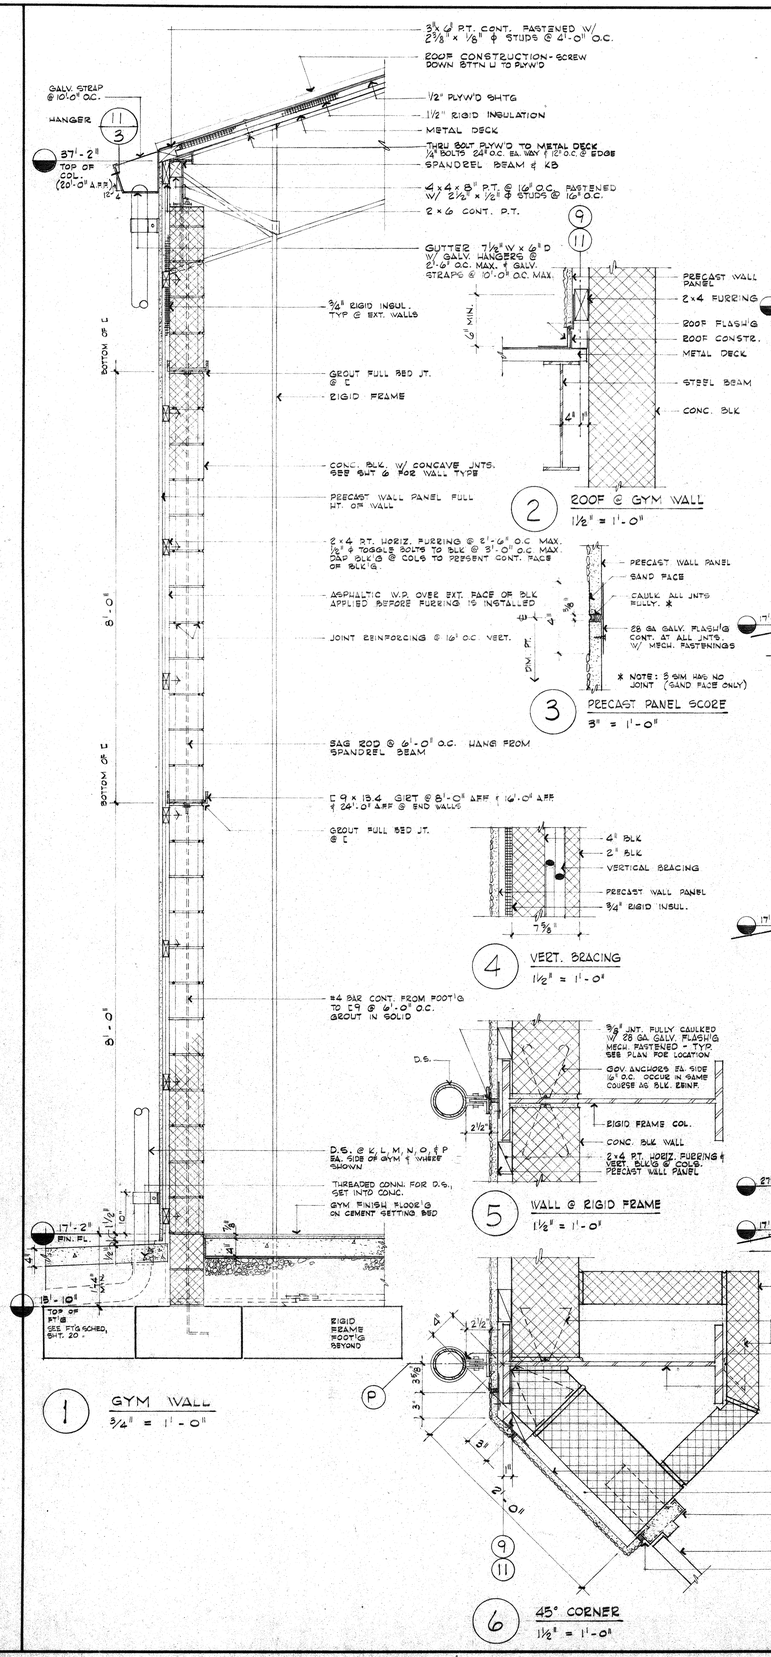

Window and Storefront Replacement for
MOREHEAD MIDDLE SCHOOL
400 Barbour Road Morehead City, NC 28557

Hite associates
ARCHITECTURE / PLANNING / TECHNOLOGY

HITE ASSOCIATES, P.C. REGISTERED ARCHITECTURAL CORPORATION CERTIFICATE NUMBER 418 STATE OF NORTH CAROLINA GREENVILLE

160 3690
RECEIVED
FEB 28 1977
DIVISION OF SCHOOL PLANNING

james b willis jr / architect
401 S 13TH STREET NUMBER ONE BOGUE SOUND PO BOX 808
MOREHEAD CITY NORTH CAROLINA 28557 919-726-7091


DRAWN BY C.T. CHECKED BY J.W. DATE 12/2/76 PROJECT DESIGNER

EXTERIOR ELEVATIONS & DETAILS

1/16" & 1/2" 3/4" & 1 1/2"

JOB 75-2

SHEET NO. 2 OF 23

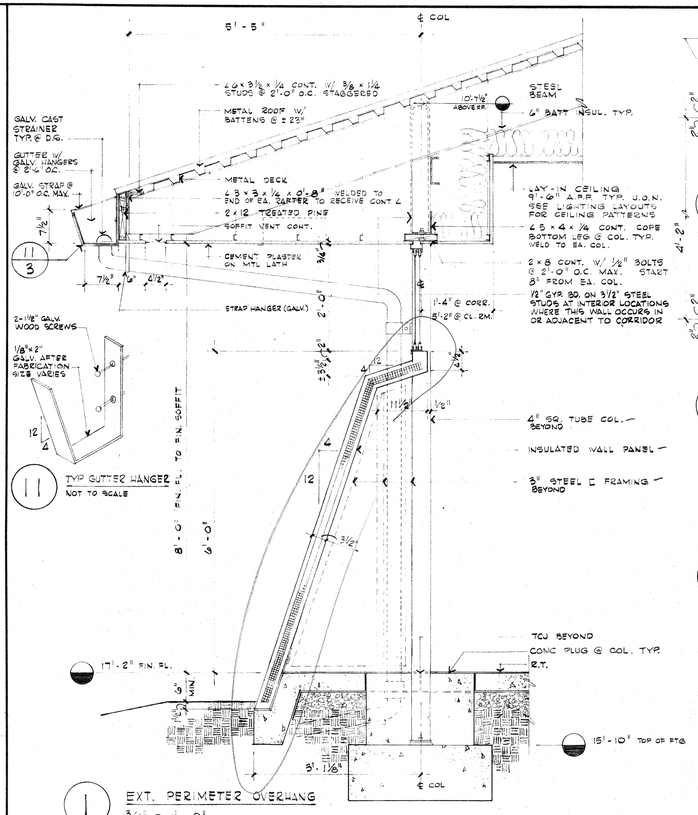

james b willis jr / architect
401 S 13TH STREET NUMBER ONE BOGUE SOUND PO BOX 808
MOREHEAD CITY NORTH CAROLINA 28557 919-726-7091


DRAWN BY CT CHECKED BY JW DATE 12/21/76 PROJECT DESIGNER

COURTYARD ELEVATIONS & DETAILS

SCALE AS NOTED


JOB 75-2

SHEET NO. 3 OF 23

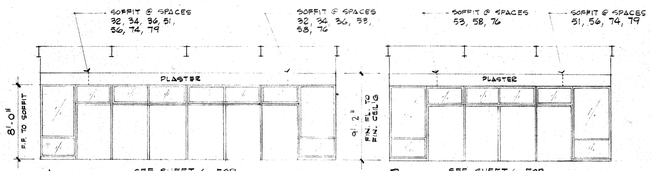


A

B

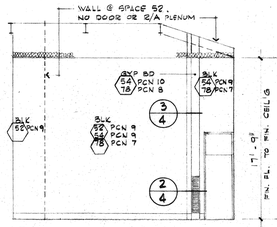


C

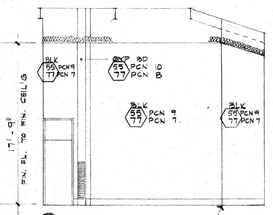


D

D SIM - OP. HAND @ SPACE 55

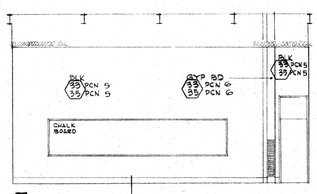


E

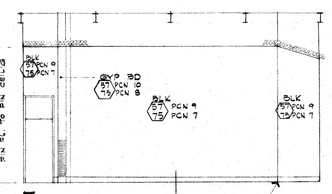


F


F SIM - OP. HAND @ SPACE 75

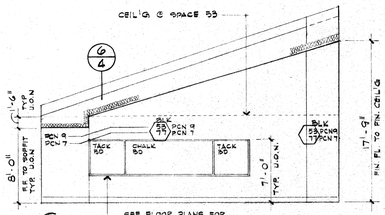


G

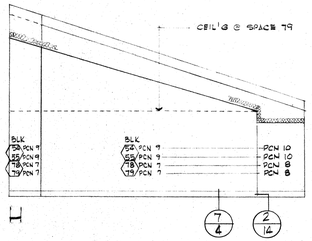


H

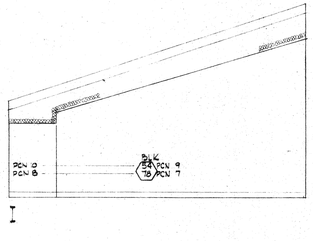


I

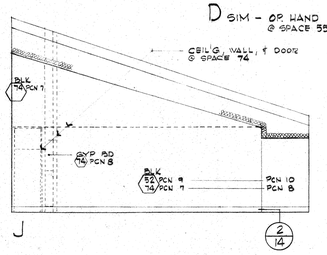


J

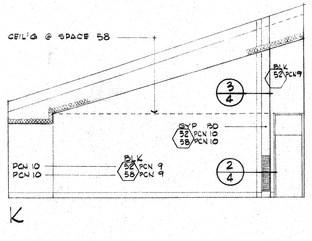


K

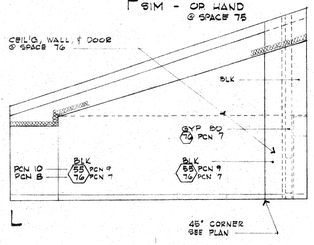


L

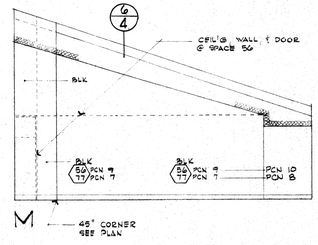


M

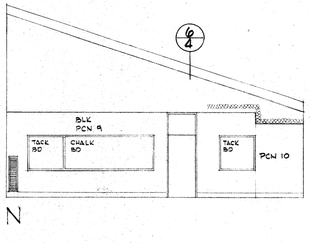


N

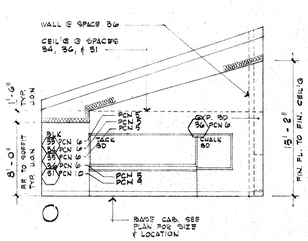


O

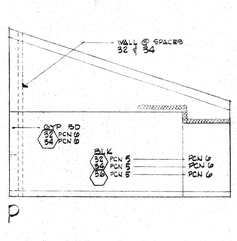


P

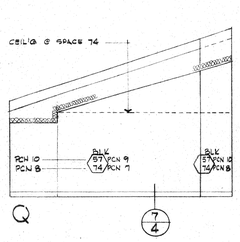


Q

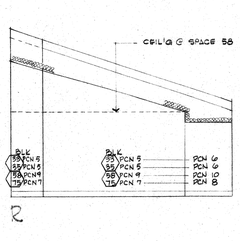


R

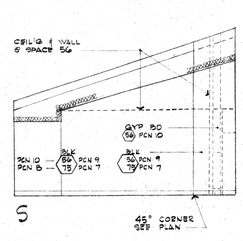

S

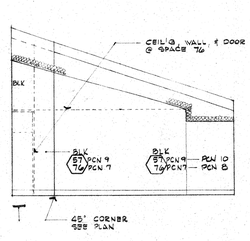


T

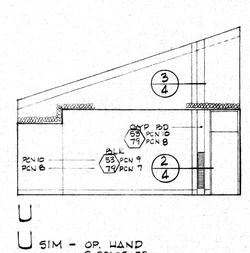

U

U SIM - OP. HAND @ SPACE 55

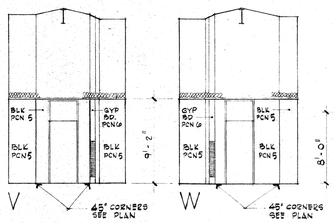


V

45° CORNERS SEE PLAN


W

45° CORNERS SEE PLAN

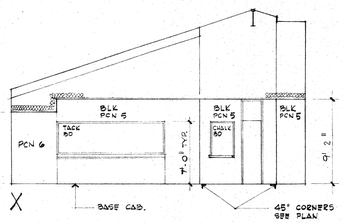


X


45° CORNERS SEE PLAN

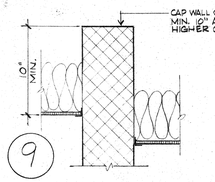



9

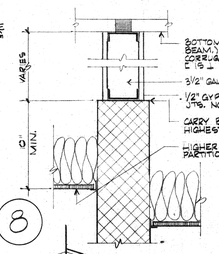

8

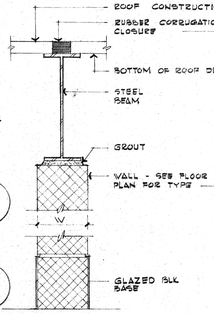


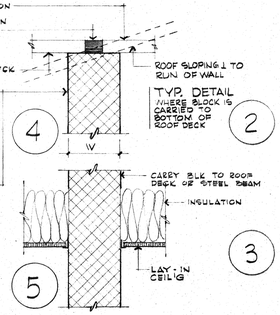

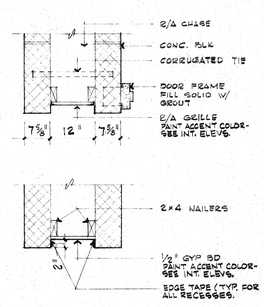

NOTES

1. SEE FLOOR PLANS FOR LOCATION AND SIZE OF ALL CHALK BOARDS, TACK BOARDS, TEACHERS' CABINETS, AND BASE CABINETS.
2. TOP OF ALL CHALK AND TACK BOARDS 7'-0" A.F.F. U.O.N.
3. SEE DOOR SCHEDULE FOR PCN OF DOORS.

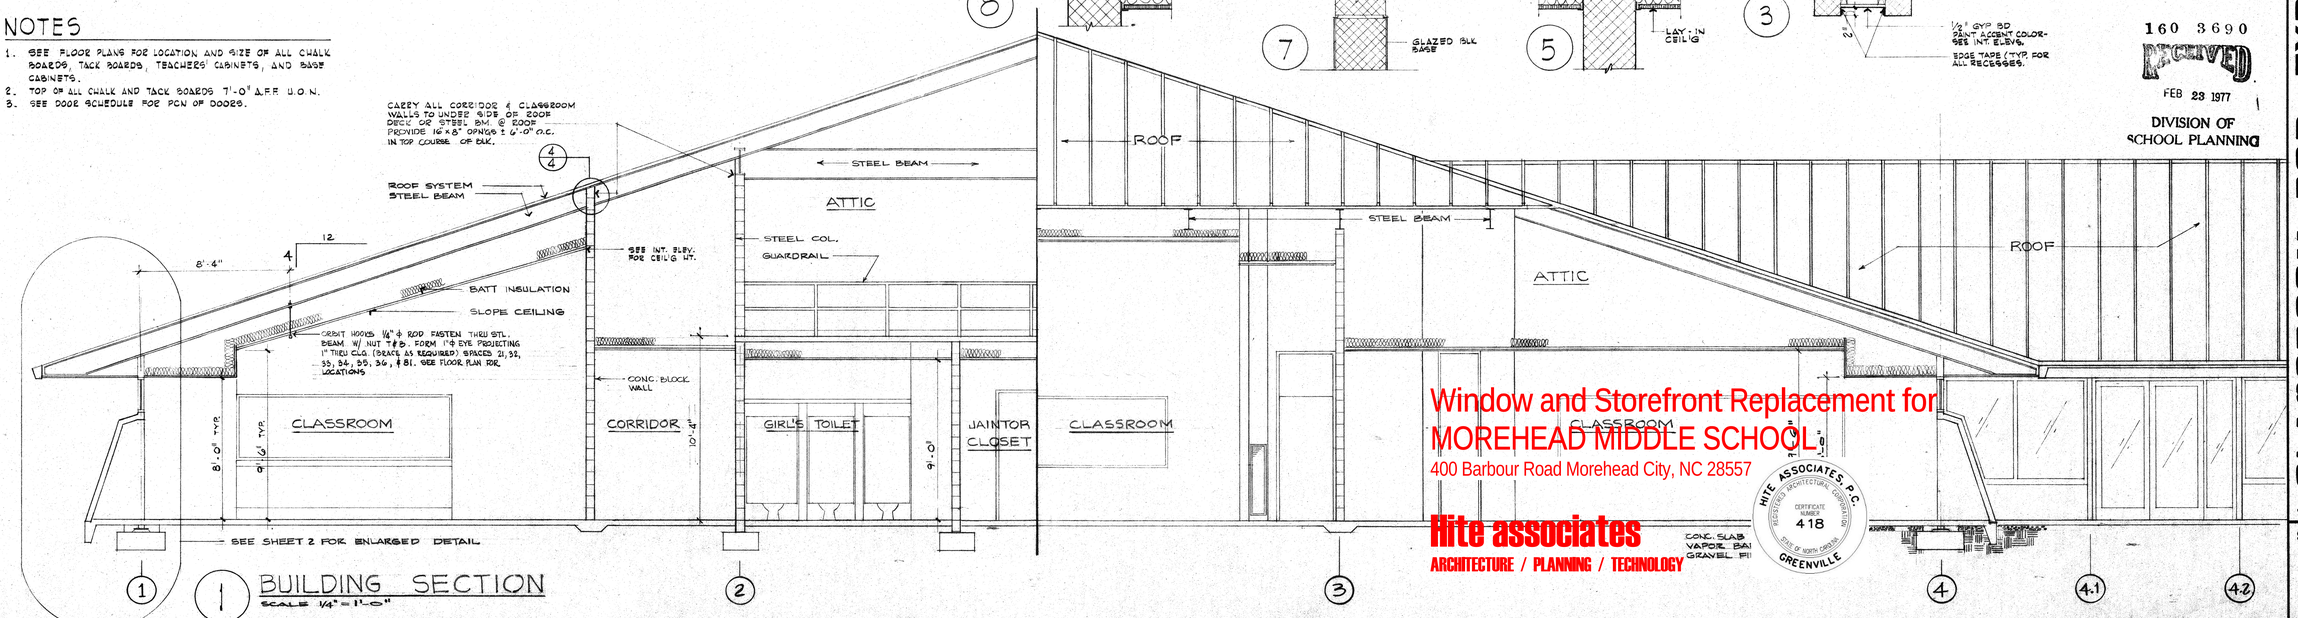

1 BUILDING SECTION
SCALE 1/4" = 1'-0"

160 3690
RECEIVED
FEB 23 1977
DIVISION OF SCHOOL PLANNING

Window and Storefront Replacement for
MOREHEAD MIDDLE SCHOOL
400 Barbour Road Morehead City, NC 28557

Hite associates
ARCHITECTURE / PLANNING / TECHNOLOGY

HITE ASSOCIATES, P.C. REGISTERED ARCHITECTURAL CORPORATION CERTIFICATE NUMBER 418 STATE OF NORTH CAROLINA GREENVILLE

CONC. SLAB
VAPOR BAR
GRAVEL FI

james b willis jr / architect
401 S 13TH STREET NUMBER ONE BOGUE SOUND PO BOX 808
MOREHEAD CITY NORTH CAROLINA 28557 919-726-7091


DRAWN BY CT CHECKED BY JJW DATE 12/21/76 PROJECT DESIGNER

CLASSROOM POD - TYP.
SECTION 1/4"
INTERIOR ELEV./FINISHES 1/4"
DETAILS 3/4"

JOB 75-2

SHEET NO. 4 OF 23


N2474

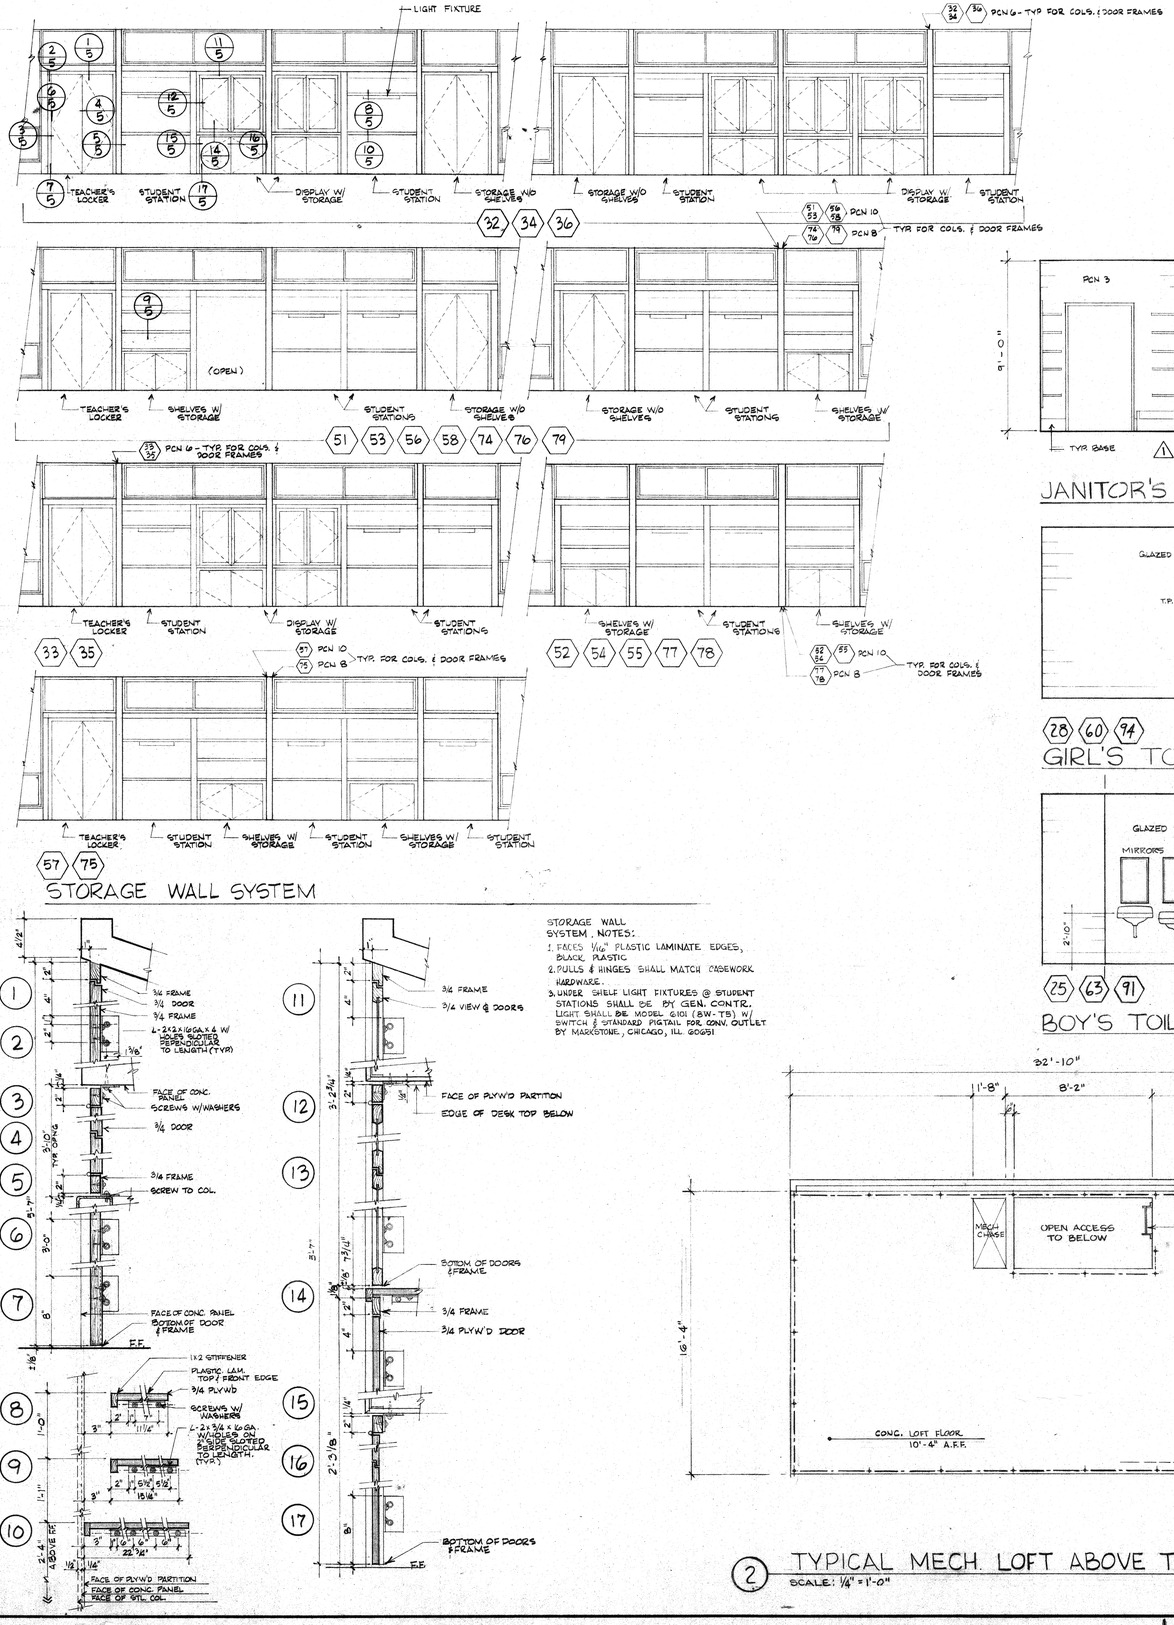

57 75


STORAGE WALL SYSTEM

STORAGE WALL SYSTEM, NOTES:
1. FACES 1/16" PLASTIC LAMINATE EDGES, BLACK PLASTIC
2. PULLS & HINGES SHALL MATCH CASEWORK HARDWARE.
3. UNDER SHELF LIGHT FIXTURES @ STUDENT STATIONS SHALL BE BY GEN. CONTR. LIGHT SHALL BE MODEL 6101 (8W-TS) W/ SWITCH & STANDARD PIGTAIL FOR CONN. OUTLET BY MARKSTONE, CHICAGO, ILL. 60651

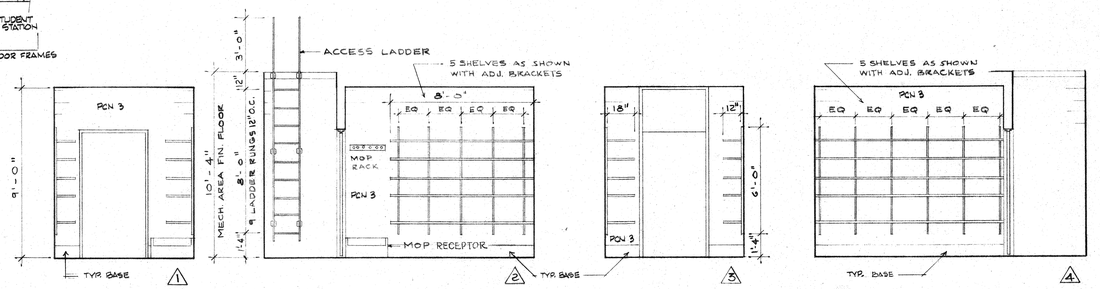

JANITOR'S


FLOOR: C.T. F.F.3
CEILG: GBM. PLASTER - PCN 6

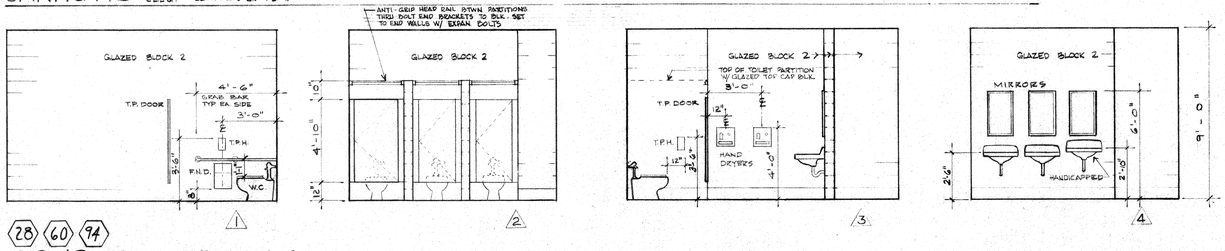

28 60 94

GIRL'S TOILET

FLOOR: C.T. 3
CEILG: GBM. PLASTER - PCN 6

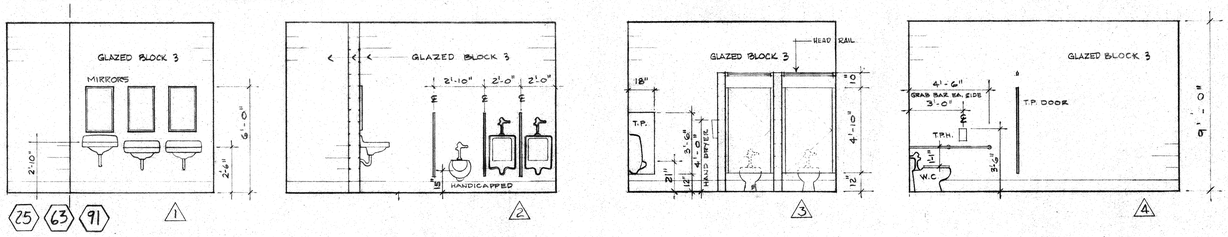


25 63 91

BOY'S TOILET

FLOOR: C.T. 3
CEILG: GBM. PLASTER - PCN 6

2 TYPICAL MECH. LOFT ABOVE TOILETS
SCALE: 1/4" = 1'-0"

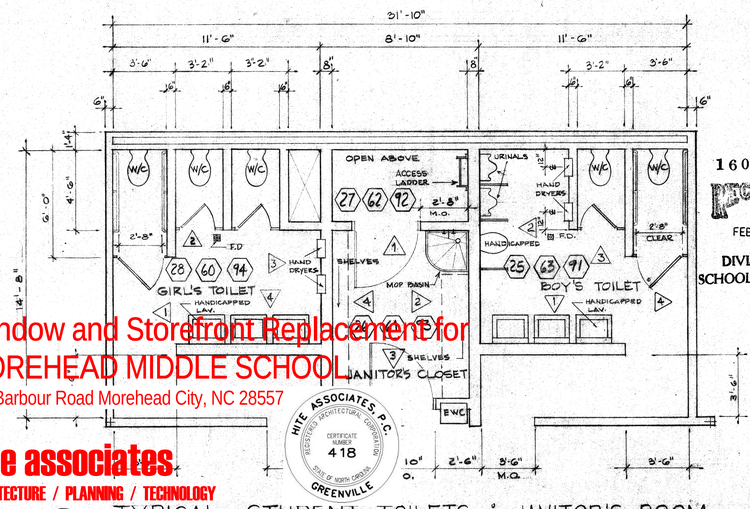

1 TYPICAL STUDENT TOILETS & JANITOR'S ROOM
SCALE: 1/4" = 1'-0"

160 3690
RECEIVED
FEB 23 1977
DIVISION OF SCHOOL PLANNING

Window and Storefront Replacement for
MOREHEAD MIDDLE SCHOOL
400 Barbour Road Morehead City, NC 28557
Hite associates
ARCHITECTURE / PLANNING / TECHNOLOGY

HITE ASSOCIATES, P.A. REGISTERED ARCHITECTURAL CORPORATION CERTIFICATE NUMBER 418 STATE OF NORTH CAROLINA GREENVILLE

james b willis jr / architect
401 S 13TH STREET NUMBER ONE BOGUE SOUND PO BOX 808
MOREHEAD CITY NORTH CAROLINA 28557 919-726-7091

DRAWN BY B.F. JR CHECKED BY J.W. DATE 12/2/76 PROJECT DESIGNER

CLASSROOM POD T'LTS. - TYP. PLAN & ELEVATIONS 1/4" DETAILS 1/2"

JOB 75-2

SHEET NO. 5 OF 23

NOTE: UNLESS OTHERWISE NOTED, MATCH MULLION PATTERN WITH ALL NEW WORK

BLOCKING AS REQUIRED

SIM TO DETAIL 1

SIMILAR TO DETAIL 1

NEW GLASS AND FRAMING - TYP

PROVIDE EXTRUSION 1/4" PROUD OF FRAMING - TYP

.040" SILL FLASHING - TYP

NEW GLASS AND FRAMING - TYP

PROVIDE EXTRUSION 1/4" PROUD OF FRAMING - TYP

.040" SILL FLASHING - TYP

NEW GLASS AND FRAMING - TYP

.040" SILL FLASHING - TYP

.040" OUTSIDE COLUMN COVER - TYP

SIMILAR TO DETAIL 1

SIMILAR TO DETAIL 1

SIMILAR TO DETAIL 1

SIMILAR TO DETAIL 1

SIMILAR TO DETAIL 1

PROVIDE EXTRUSION 1/4" PROUD OF FRAMING - TYP

PROVIDE NARROW EXTRUSION TO MAINTAIN DOOR WIDTH

NEW GLASS AND FRAMING - TYP

NEW GLASS AND FRAMING - TYP

NEW SPECIALITE DOOR - SEE A-101 DETAIL

PROVIDE SIMILAR PROFILE WITH NEW FRAMING SYSTEM

PROVIDE EXTRUSION 1/4" PROUD OF FRAMING - TYP

THESE PAIRS SLIDING DOORS (3) CHANGED TO SWING DOOR WITH SIDELIGHTS AND TRANSOM SEE PLANS AND A-101

PROVIDE NARROW EXTRESION TO MAINTAIN DOOR WIDTH

ADD MULLION AT BROKEN ANGLE GLASS - TYPICAL

ADD MULLION AT BROKEN ANGLE GLASS - TYPICAL

WALL TYPES

NOT TO SCALE
SEE FLOOR PLANS FOR LOCATIONS

1 PRECAST INSULATED WALL PANEL - SLOPE AS DETAILED

2 DIM. PT. ON PLANS; ¾" PRECAST PANEL; 3" RIGID INSULATION; 8" C.M.U.; 2×4 WOOD FURRING PT.

2F 8" C.M.U. 75% SOLID

3 DIM. PT. ON PLANS; 4" C.M.U.; ¾" PRECAST PANEL; ¾" RIGID INSULATION; 2×4 WOOD FURRING PT. 1×4 @ 3 SIM. REINF. @ EA. COURSE

4 4" C.M.U.

5 6" C.M.U.; GLAZED C.M.U. IN TOILETS; PLUMBING CHASE

6 6" C.M.U.

7 12" C.M.U.

7S FILL CORES WITH SAND

8 8" C.M.U.

8F 8" C.M.U. 75% SOLID

9 DIM. PT. ON PLANS; 12" C.M.U.; ¾" PRECAST PANEL; ¾" RIGID INSULATION; 2×4 WOOD FURRING PT.

9S FILL CORES WITH SAND

9F 12" C.M.U. 75% SOLID FILL CORES WITH SAND

10 DIM. PT. ON PLANS; 6" C.M.U.; ¾" PRECAST PANEL; ¾" RIGID INSULATION; 2×4 WOOD FURRING PT.

11 DIM. PT. ON PLANS; 6" GLAZED C.M.U.; 8" C.M.U.; ¾" RIGID INSULATION; ¾" PRECAST PANEL; 2×4 WOOD FURRING PT.; PLUMBING CHASE

WINDOWS

NOT TO SCALE
SEE SCHEDULED ASSEMBLIES FOR LOCATIONS
SEE ELEVATIONS FOR LOCATIONS

1 4'-0" × 7'-4" SINGLE-HUNG ½" INSUL. ⊄ VIFE ⊄ WHERE NOTED

2 4'-0" × 6'-0" FIXED

3 8'-0" × 2'-0" SLIDER
SINGLE GLAZED - TINTED TYP.
WIRE GLASS WHERE NOTED ON ELEV.

4 8'-0" × 4'-8" SLIDER ½" INSUL. ⊄

4A FIXED HALF OF 4 ONLY ½" INSUL. ⊄

5 8'-0" × 8'-0" SLIDING DOOR ⅝" INSUL. ⊄ - TEMPERED

5A 6'-0" × 8'-0" SLIDING DOOR ⅝" INSUL. ⊄ - TEMPERED

6 8'-0" × 6'-8" SLIDER ⅝" INSUL. ⊄ - TEMPERED

6A ±8'-0" × 6'-8", VERIFY IN FIELD SLIDER ⅝" INSUL. ⊄ - TEMPERED

7 8'-0" × 4'-8" SLIDER ½" INSUL. ⊄

7A 8'-0" × 6'-8" SLIDER ⅝" INSUL. ⊄ - TEMPERED

8 4'-8" × 4'-8" SLIDER ½" INSUL. ⊄

9 2'-6" × 4'-8" SINGLE-HUNG ½" INSUL. MIRROR ⊄

10 3'-6" × 7'-4" SINGLE-HUNG ½" INSUL. ⊄

11 FIELD DIMENSION FIXED, ALUM TUBE ½" INSUL. ⊄

12 FIELD DIMENSION FIXED, ALUM TUBE ½" INSUL. ⊄

13 SEE ELEV. FOR WIDTH FIXED - H.M.TL. SINGLE GLAZED U.O.N.

13A SEE ELEV. FOR WIDTH FIXED - WOOD SINGLE GLAZED U.O.N.

14 FIELD DIMENSION FIXED, ALUM TUBE ½" INSUL. ⊄

DOORS

NOT TO SCALE
SEE DOOR SCHEDULES FOR LOCATIONS

A FULL ⊄ ALUM

B MTL
H SC WOOD

C SC WOOD

D SC WOOD

E MTL
F SC WOOD

G SC WOOD

I MTL

J SC WOOD

K OVERHEAD DOOR

L SC WOOD

DOOR FRAMES

NOT TO SCALE
SEE DOOR SCHEDULES FOR LOCATIONS

F-1 H. MTL.

F-2 H. MTL.

F-3 H. MTL.

F-4 H. MTL.

F-5 ALUM.

F-6 ALUM. ½" INSUL. ⊄ - TEMPERED

F-7 ALUM. ½" INSUL. ⊄ - TEMPERED

F-8 ALUM.

F-9 ALUM. ½" INSUL. ⊄ - TEMPERED

F-10 ALUM. ½" INSUL. ⊄ - TEMPERED

F-11 ALUM. ½" INSUL. ⊄ - TEMPERED

THRESHOLDS

NOT TO SCALE
SEE DOOR SCHEDULES FOR LOCATIONS

T-1 * CARPET TO STOP AT EDGE OF DOOR AND FRAME STOP

T-2

T-3

T-4

T-5 FLOORINGS TO MEET AT EDGE OF DOOR AND FRAME STOP

T-6

Window and Storefront Replacement for
MOREHEAD MIDDLE SCHOOL
400 Barbour Road Morehead City, NC 28557

Hite associates
ARCHITECTURE / PLANNING / TECHNOLOGY

HITE ASSOCIATES, P.C. REGISTERED ARCHITECTURAL CORPORATION CERTIFICATE NUMBER 418 STATE OF NORTH CAROLINA GREENVILLE

james b willis jr / architect
401 S 13TH STREET NUMBER ONE BOGUE SOUND PO BOX 808
MOREHEAD CITY NORTH CAROLINA 28557 919-726-7091

DRAWN BY CT CHECKED BY JW/JB DATE 12/21/76 PROJECT DESIGNER

DOORS, WINDOWS, WALLS ELEVATIONS 1/4" DETAILS 3"

JOB 75-2

SHEET NO. 6 OF 23


160 3 6
RECEIVED
FEB 23 1977
DIVISION OF ... PLANNING


N24794

DOOR SCHEDULE

DOOR NO.	TYPE	SIZE	FRAME TYPE	T'HOLD TYPE	LABEL	HDWE SET	IDENTIFICATION SEE ELEVATION	FINISH *	REMARKS
1	A	PR 3'-0"x7'-10"	F-7	T-4	—	1	——		SEE ELEV. FOR SIDELIGHT
2	F	PR 3'-0"x7'-10"	F-2	—	A	2	——		A LABEL FRAME
3	A	PR 3'-0"x7'-10"	F-7	T-4	—	1	——		SEE ELEV. FOR SIDELIGHT
4	D	3'-0" x 7'-0"	WD	T-1	—	4	OFFICE		SEE SH.8 FOR DET.
5	C	3'-0"x7'-0"	F-4	T-1	—	7	HEALTH		
6	F	3'-0"x7' 10"	F-2	T-3	—	7	——		
7	C	3'-0" x 7'-0"	F-3	T-1	—	4	WORK ROOM		
8	D	3'-0" x 7'-0"	WD	T-1	—	4	OFFICE		SEE SH.8 FOR DET.
9	A	PR 3'-0" x 7'-10"	F-7	T-4	—	1	——		SIDELIGHT EA. SIDE
10	5A	6'-0" x 8'-0"	ALUM	—	—	11	——		
11	F	2'-8" x 7'-10"	F-2	T-2	—	7	——		
12	L	3'-0" x 7'-10"	F-2	—	—	4	PRINCIPAL		
13	F	2'-8" x 7'-10"	F-2	T-2	—	7	STAFF		
14	L	3'-0" x 7'-10"	F-2	—	—	4	ASSIT. PRINCIPAL		
15	F	2'-6" x 7'-10"	F-2	—	—	5	COATS		
16	E	3'-0" x 7'-2"	F-1	—	A	5	RECORDS	PAINT	
17	L	3'-0" x 7'-10"	F-2	—	—	4	CONFERENCE		
18	L	3'-0" x 7'-10"	F-2	—	—	4	GUIDANCE		
19	D	3'-0" x 7'-0"	F-4	T-1	A	4	GUIDANCE		
20	A	PR 3'-0"x7'-10"	F-7	T-4	—	1	——		F.H SIDELIGHT
21	D	3'-0" x 7'-0"	F-3	T-5	A	4	WORK ROOM		
22	D	2'-6" x 7'-0"	F-4	T-3	—	7	FACULTY MEN		
23	D	2'-6" x 7'-0"	F-4	T-3	—	7	FACULTY WOMEN		
24	D	3'-0" x 7'-0"	F-4	T-5	—	3	STAFF		
24 A	F	PR 3'-0" x 7'-2"	F-1	—	—	9	——		
25	D	3'-0" x 7'-0"	F-3	T-3	—	5	JANITOR		
26	C	3'-0" x 7'-0"	F-4	T-1	—	3	1		
27	C	3'-0" x 7'-0"	F-3	T-1	—	4	OFFICE		
28	D	3'-0" x 7'-0"	F-3	T-1	—	5	DRESSING ROOM		
29	D	3'-0" x 7'-0"	F-3	T-1	—	5	PROJECTS		UNDERCUT 5/8"
30	D	3'-6" x 7'-0"	F-3	T-3	—	5	JANITOR		
31	E	3'-6" x 7'-2"	F-1	—	—	5	——		
32	G	3'-0" x 7'-0"	F-3	T-5	—	3	2		
33	G		F-3	T-5	—	3	3		
34	G		F-3	T-5	—	3	4		
35	G		F-3	T-5	—	3	5		
36	G		F-3	T-5	—	3	6		
37	G		F-3	T-5	—	3	7		
38	D		F-4	T-5	—	5	PROJECT		
39	D		F-4	T-5	—	5	BOOKS		UNDERCUT 3/8"
40	5	8'-0" x 8'-0"	ALUM	—	—	11	——		
41	A	PR 3'-0" x 7'-10"	F-7	T-4	—	1	——		SEE ELEV. FOR SIDELIGHT
42	A	PR 3'-0" x 7'-10"	F-7	T-4	—	1	——		"
43	D	3'-0" x 7'-0"	F-3	—	—	5	8 STRINGS		SOUND STRIPPING
44	H	PR 2'-6" x 7'-10"	F-2	—	—	2	MUSIC		
45	—	—	—	—	O	M	I T T E	D	—
46	F	3'-0" x 7'-2"	F-1	T-1	—	3	9 BAND		SOUND STRIPPING
47	F	3'-0" x 7'-2"	F-1	T-1	—	3	9 BAND		SOUND STRIPPING
48	C	3'-0" x 7'-0"	F-3	T-1	—	3	INST. STORAGE		
49	B	PR 2'-6" x 7'-10"	F-8	T-4	—	1	MUSIC	PAINT	6" x 36" VIEW PANEL
50	D	3'-0" x 7'-0"	F-3	T-5	—	3	MECHANICAL		
51	F	3'-0" x 7'-2"	F-1	T-1	—	3	10 CHORUS		SOUND STRIPPING
52	F	3'-0" x 7'-2"	F-1	T-1	—	3	10 CHORUS		SOUND STRIPPING
53	D	3'-0" x 7'-0"	F-3	T-5	—	5	ELECTRICAL		
54	F	PR 3'-0" x 7'-10"	F-2	—	A	2	——		
55	A	PR 3'-0" x 7'-10"	F-7	T-4	—	1	——		SEE ELEV. FOR SIDELIGHT
56	A	PR 2'-6" x 7'-10"	F-6	T-4	—	1	——		

* ALL DOORS NATURAL FIN. UNLESS OTHERWIRE NOTED

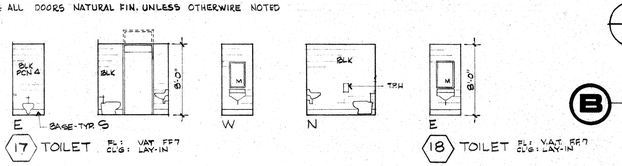

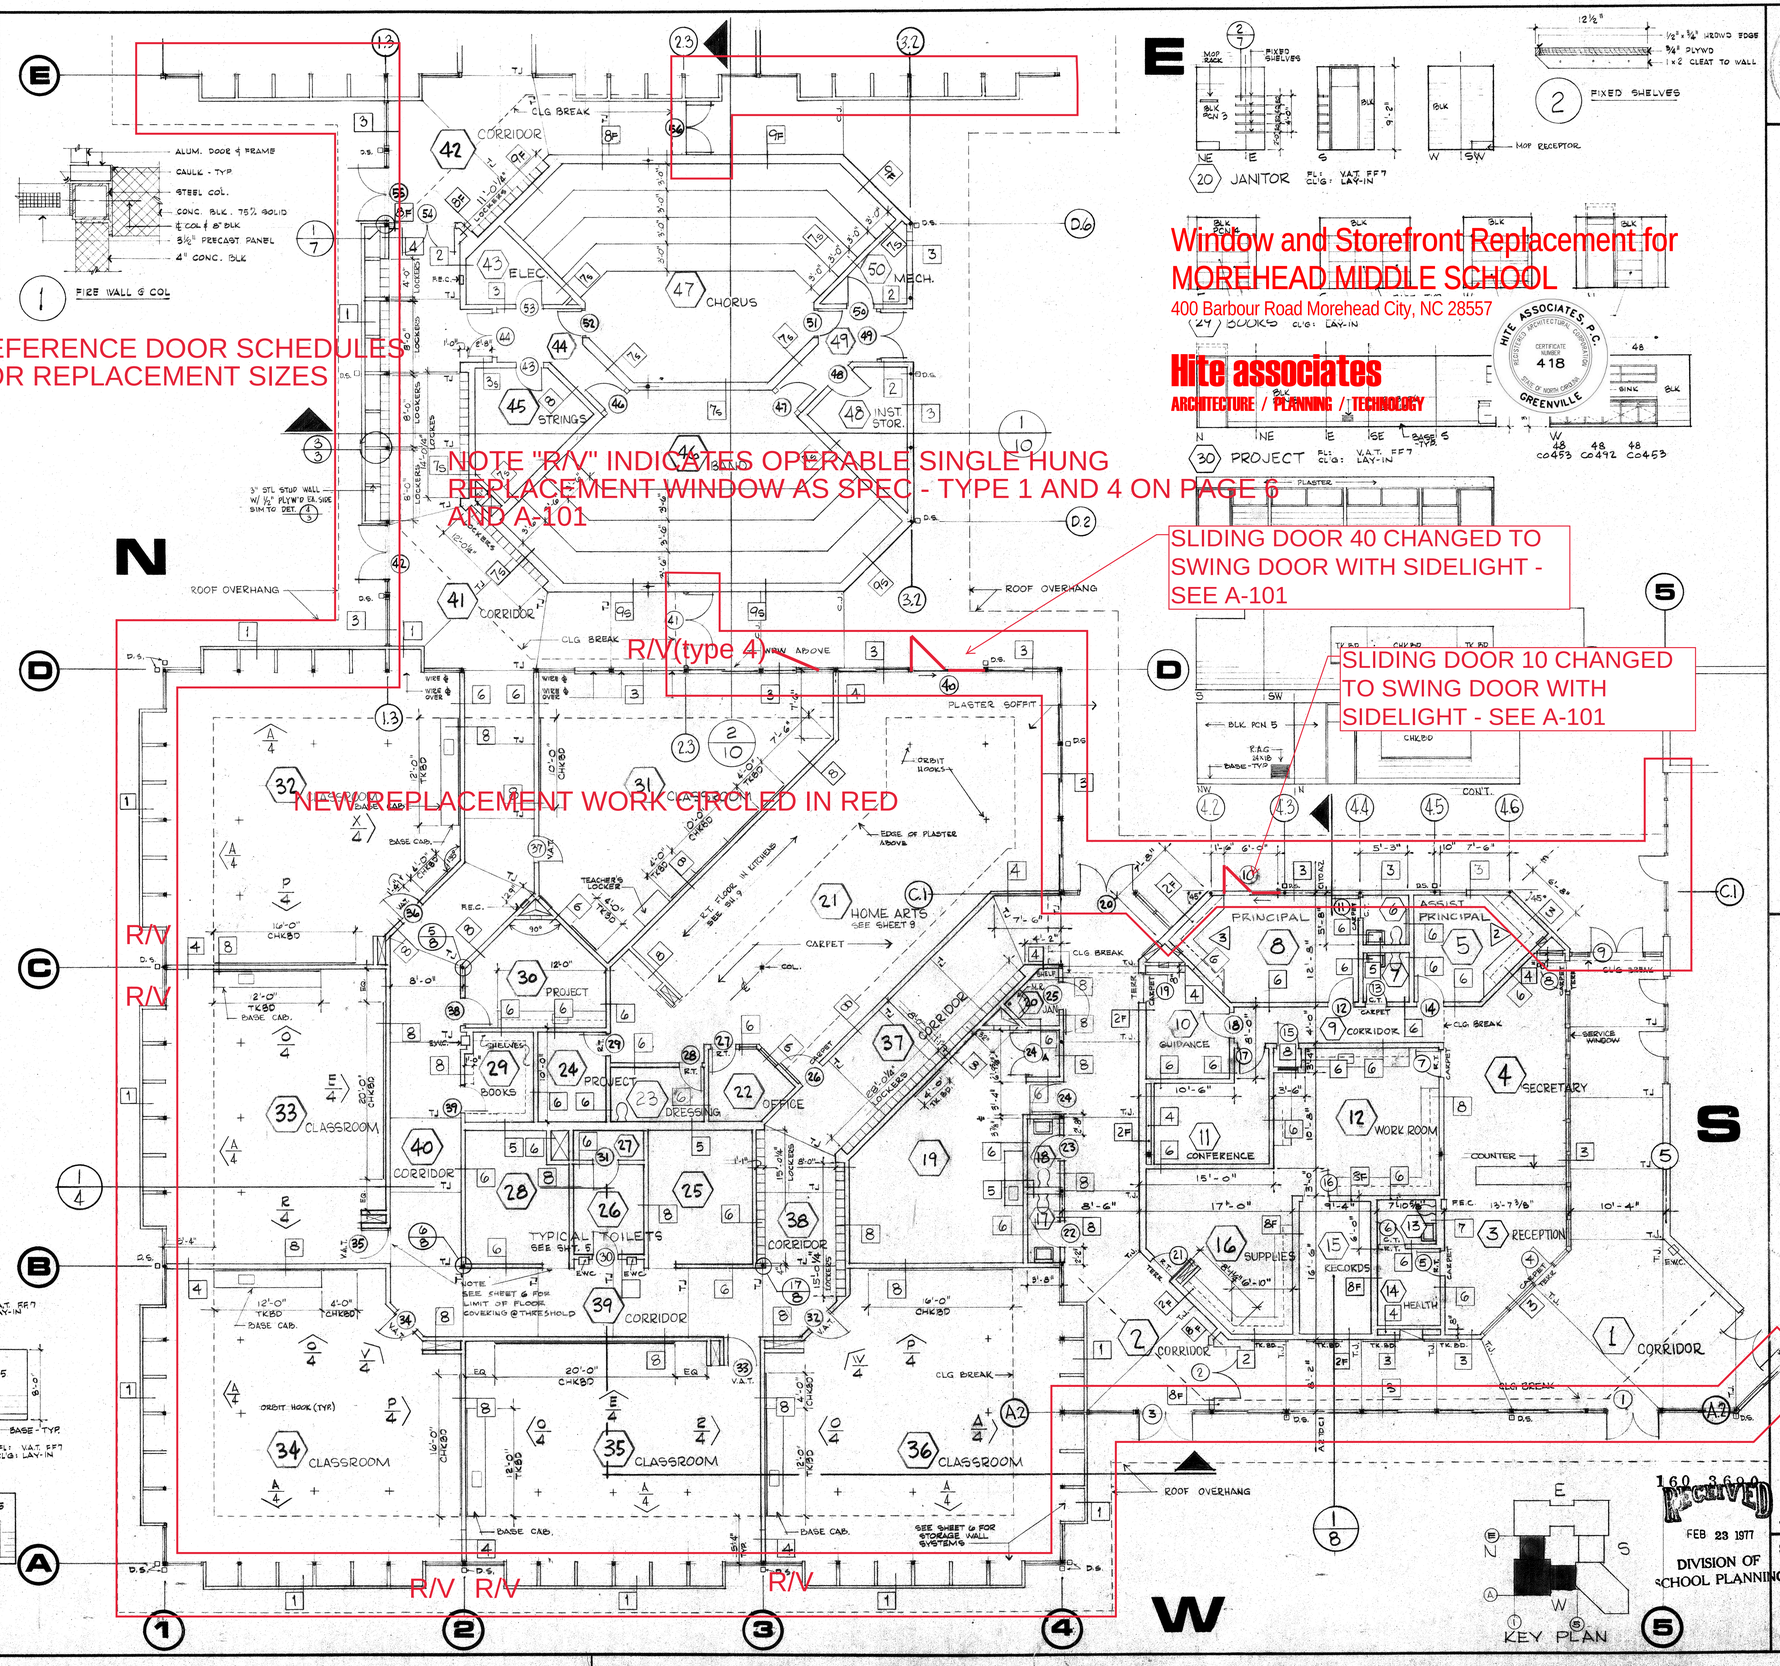

Window and Storefront Replacement for
MOREHEAD MIDDLE SCHOOL
400 Barbour Road Morehead City, NC 28557

Hite associates
ARCHITECTURE / PLANNING / TECHNOLOGY

HITE ASSOCIATES, P.C. REGISTERED ARCHITECTURAL ENGINEERING CORPORATION CERTIFICATE NUMBER 418 STATE OF NORTH CAROLINA GREENVILLE

james b willis jr / architect
401 S 13TH STREET NUMBER ONE BOGUE SOUND PO BOX 808
MOREHEAD CITY NORTH CAROLINA 28557 919-726-7091


DATE 12/21/76 PROJECT DESIGNER
DRAWN BY CB JR CHECKED BY JW


RECEIVED
FEB 23 1977
DIVISION OF SCHOOL PLANNING


MATH/SCI. POD, ADMIN., MUSIC
PLAN
DOOR SCHEDULE


JOB 75-2


SHEET NO. 7 OF 23

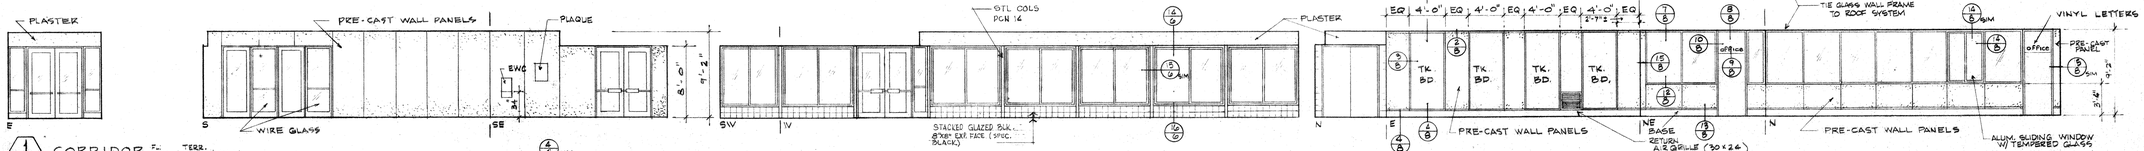


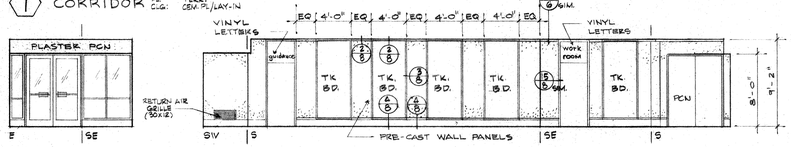


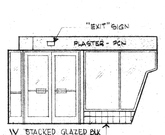


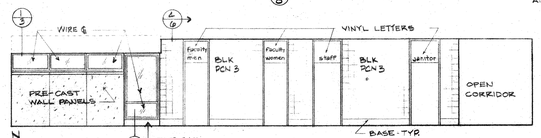


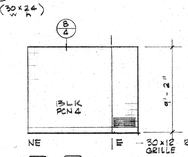

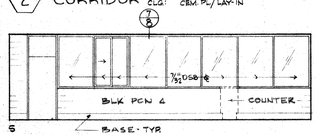


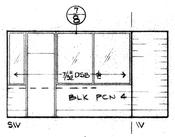


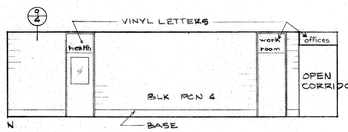


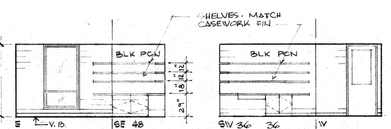





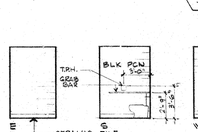


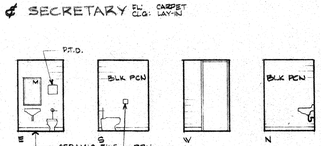


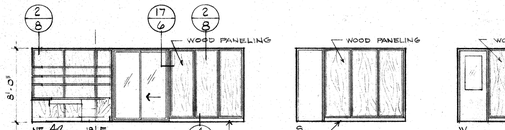


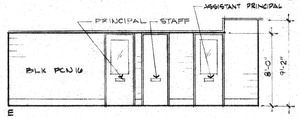


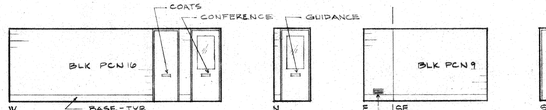


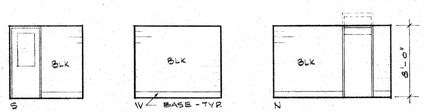


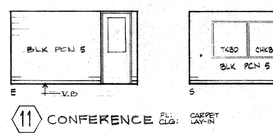


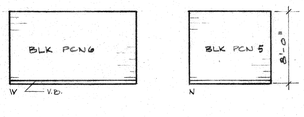

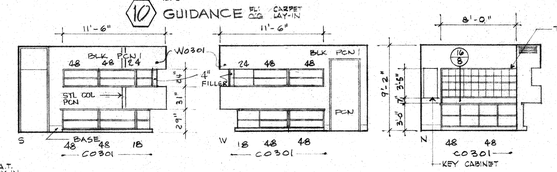

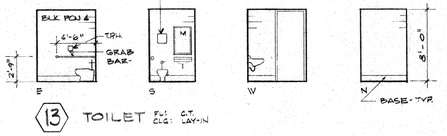

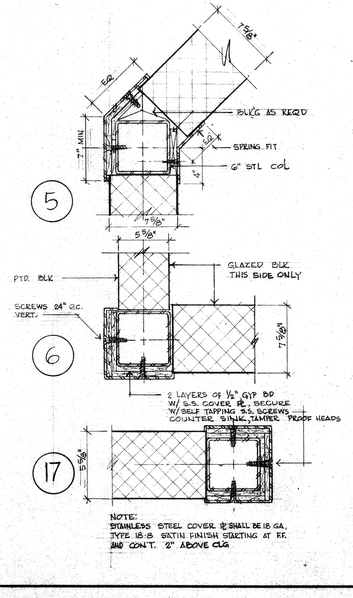

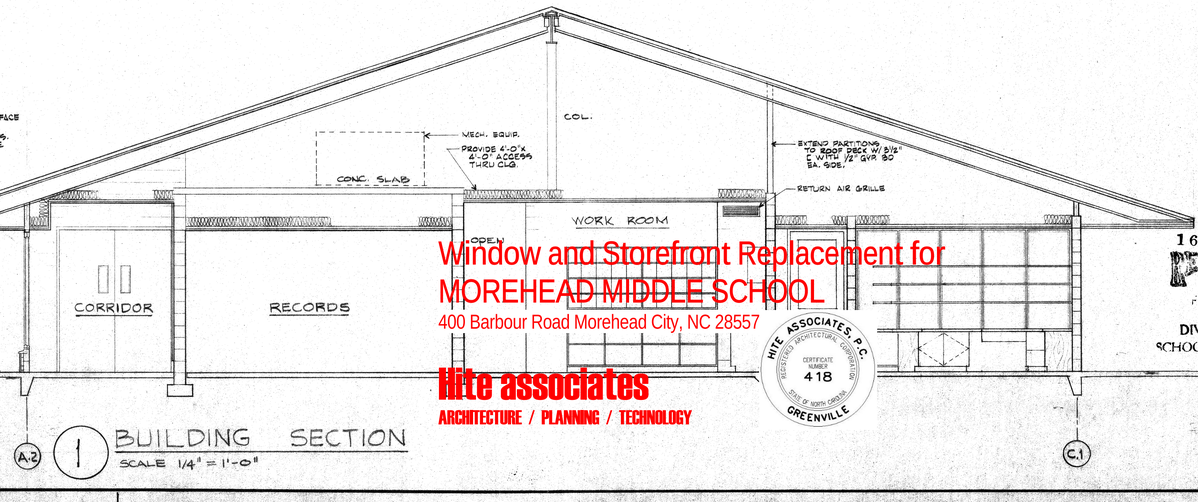

160 3690
RECEIVED
FEB 23 1977
DIVISION OF SCHOOL PLANNING

Window and Storefront Replacement for
MOREHEAD MIDDLE SCHOOL
400 Barbour Road Morehead City, NC 28557

hite associates
ARCHITECTURE / PLANNING / TECHNOLOGY

HITE ASSOCIATES, P.A. REGISTERED ARCHITECTURE, CORPORATION CERTIFICATE NUMBER 418 STATE OF NORTH CAROLINA GREENVILLE


james b willis jr / architect
401 S 13TH STREET NUMBER ONE BOGUE SOUND PO BOX 808
MOREHEAD CITY NORTH CAROLINA 28557 919-726-7091


DRAWN BY JJR CHECKED BY JW DATE 12/21/76 PROJECT DESIGNER

ADMINISTRATION SUITE
SECTION 1/4"
INTERIOR ELEVATIONS 1/4"
DETAILS 1/2"


JOB 75-2


SHEET NO. 8 OF 23

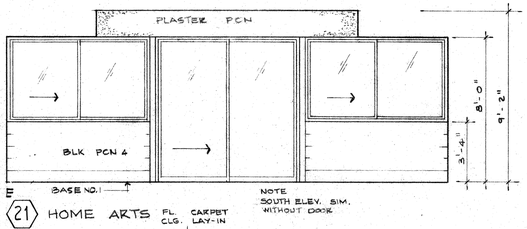


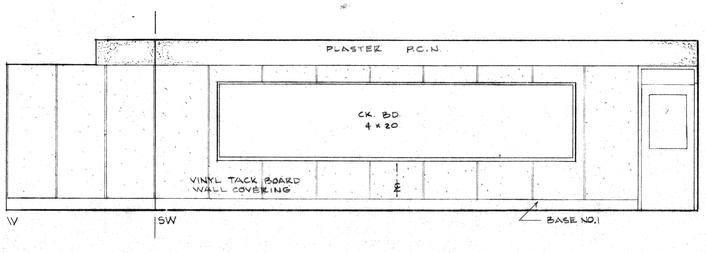



21 HOME ARTS FL. CARPET CLG. LAY-IN

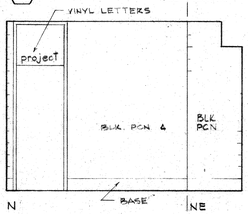


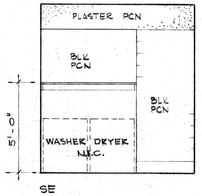


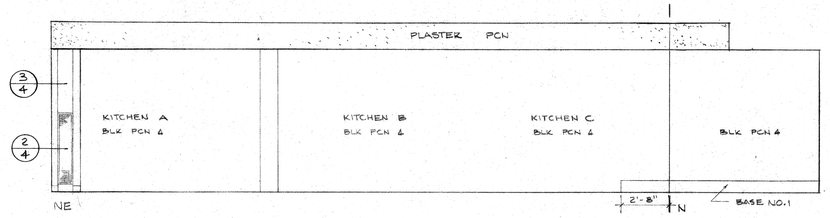


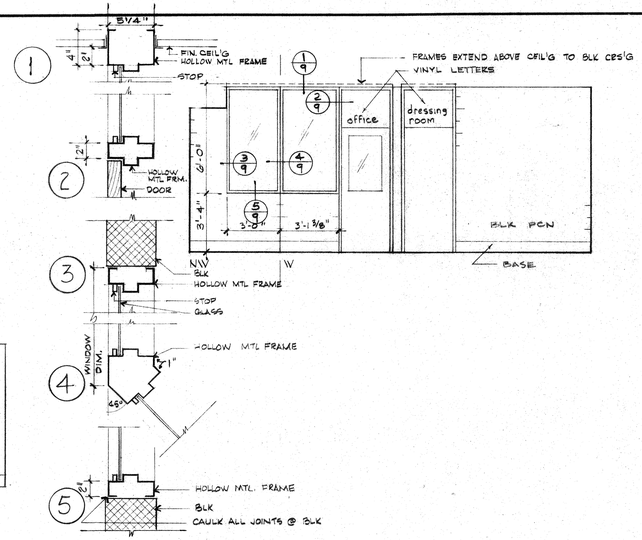


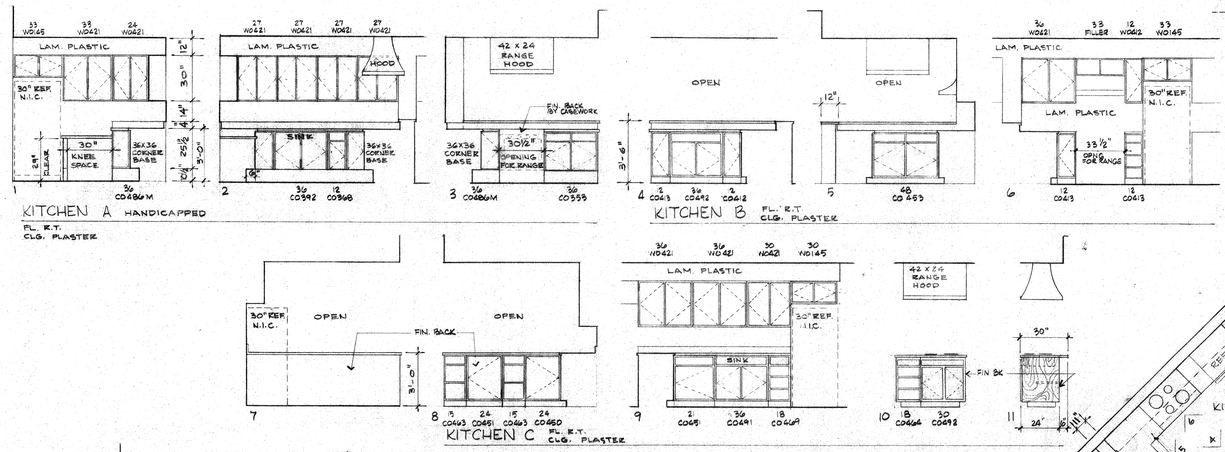

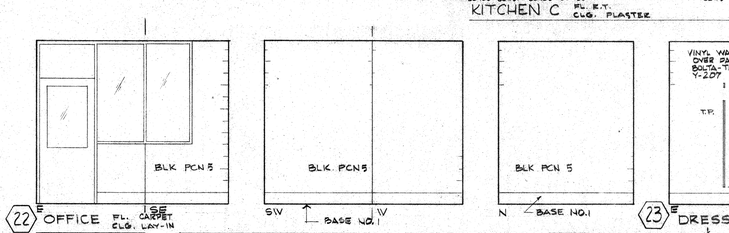

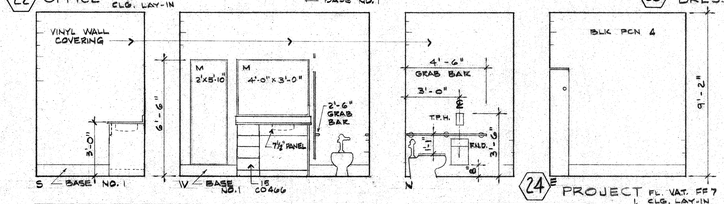

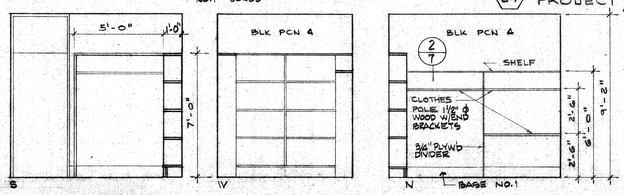

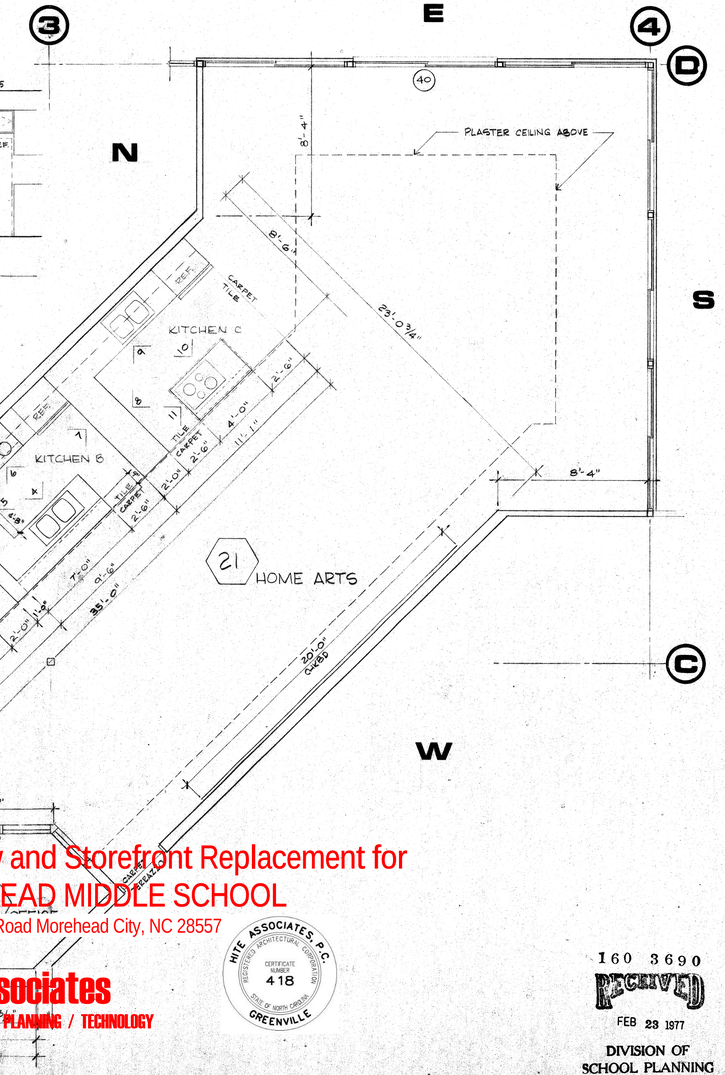

Window and Storefront Replacement for
MOREHEAD MIDDLE SCHOOL
400 Barbour Road Morehead City, NC 28557

Hite associates
ARCHITECTURE / PLANNING / TECHNOLOGY

HITE ASSOCIATES, P.A. REGISTERED ARCHITECTURAL CORPORATION CERTIFICATE NUMBER 418 STATE OF NORTH CAROLINA GREENVILLE

160 3690
RECEIVED
FEB 23 1977
DIVISION OF SCHOOL PLANNING

JAMES B. WILLIS JR. REGISTERED ARCHITECT 1409 NORTH CAROLINA MOREHEAD CITY

james b willis jr/ architect
401 S 13TH STREET NUMBER ONE BOGUE SOUND PO BOX 808
MOREHEAD CITY NORTH CAROLINA 28557 919-726-7091


DRAWN BY JR, BF CHECKED BY J.W. DATE 12/21/76 PROJECT DESIGNER

HOME ARTS SUITE
PLAN ¼"
INTERIOR ELEVATIONS ¼"
DETAILS 1½"


JOB 75-2

SHEET NO.
9
OF 23


N3474

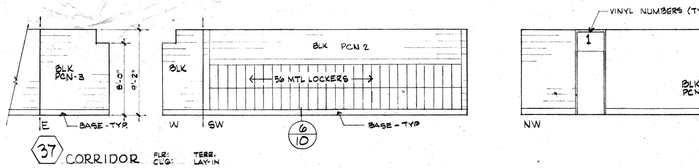


37 CORRIDOR FLR: CLG: TERR. LAY-IN

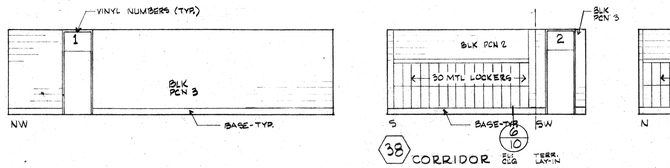



38 CORRIDOR FLR: CLG: TERR. LAY-IN

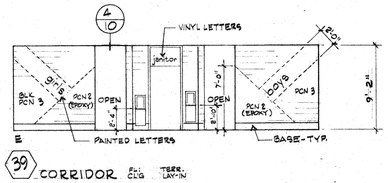



39 CORRIDOR FLR: CLG: TERR. LAY-IN

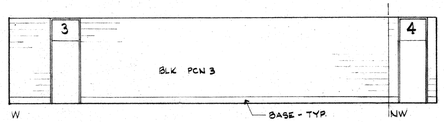

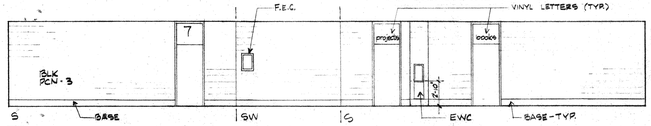

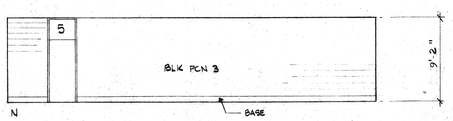


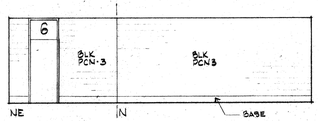


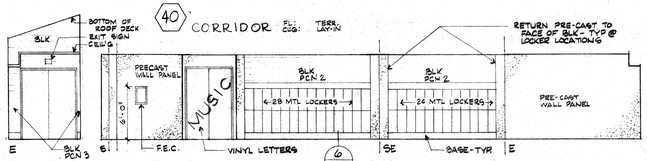


41 CORRIDOR FLR: CLG: TERR. LAY-IN



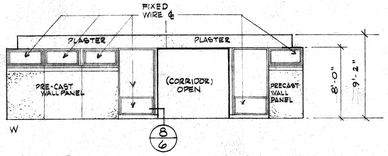


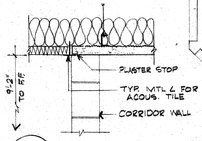


4

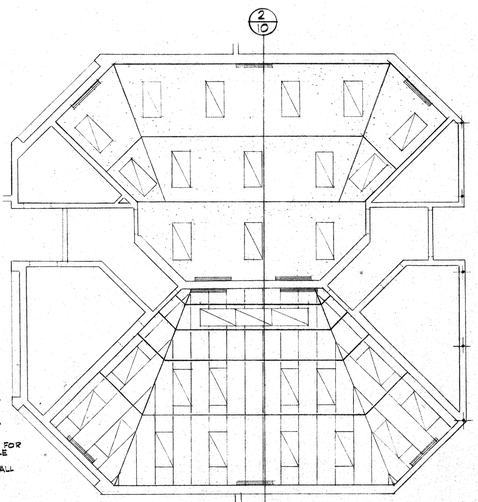

3 REFLECTED CL'G PLAN

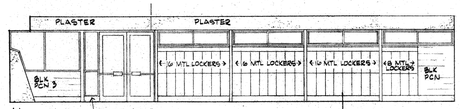


8/10

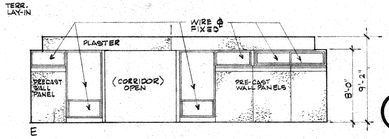


42 CORRIDOR FLR: CLG: TERR. LAY-IN




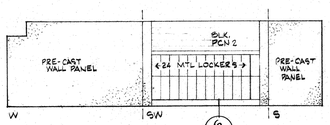


6/10

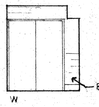




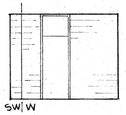


43 ELECTRICAL FLR: VA.T. CLG: LAY-IN FF 7

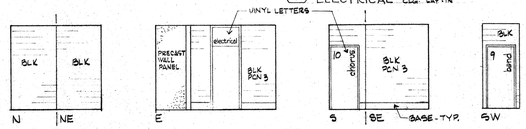

44 CORRIDOR FLR: TERR. CLG: LAY-IN

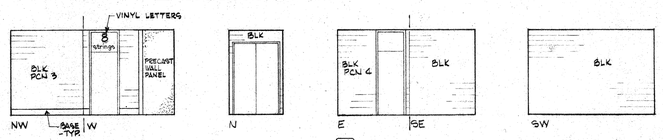


45 STRINGS FLR: CARPET CLG: LAY-IN

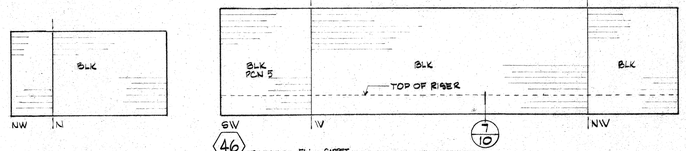


7/10


46 BAND FLR: CARPET CLG: LAY-IN

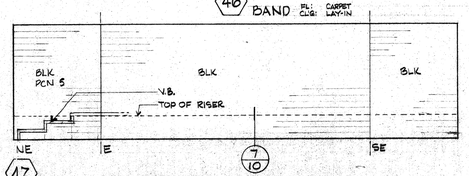


7/10

47 CHORUS FLR: CARPET CLG: SYP. BD. PCN 6

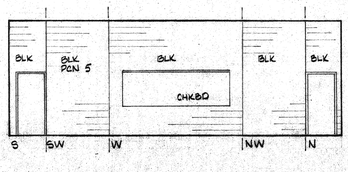

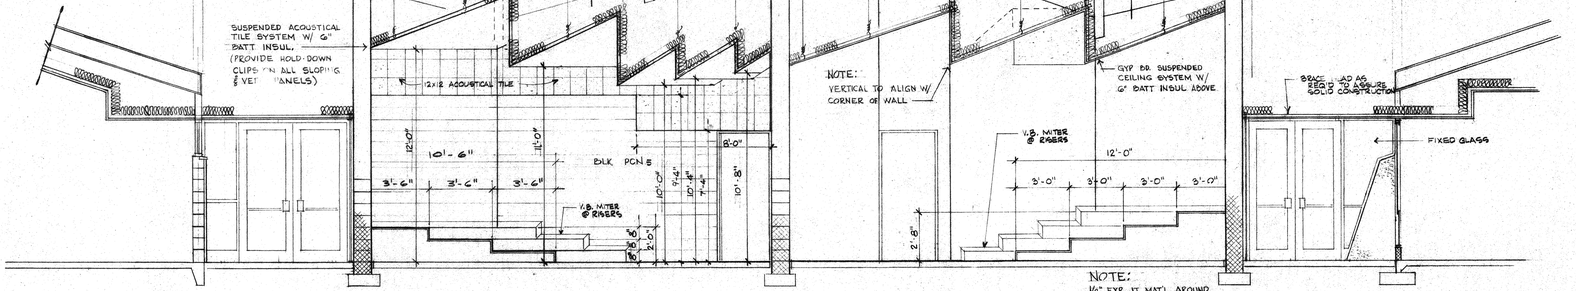


2 BUILDING SECTION
SCALE 1/4" = 1'-0"

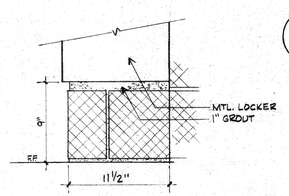

6 LOCKER BASE


8 LOCKER BASE
BASE TO BE 6" HGT. BLK. ALONG NORTH WALL ONLY

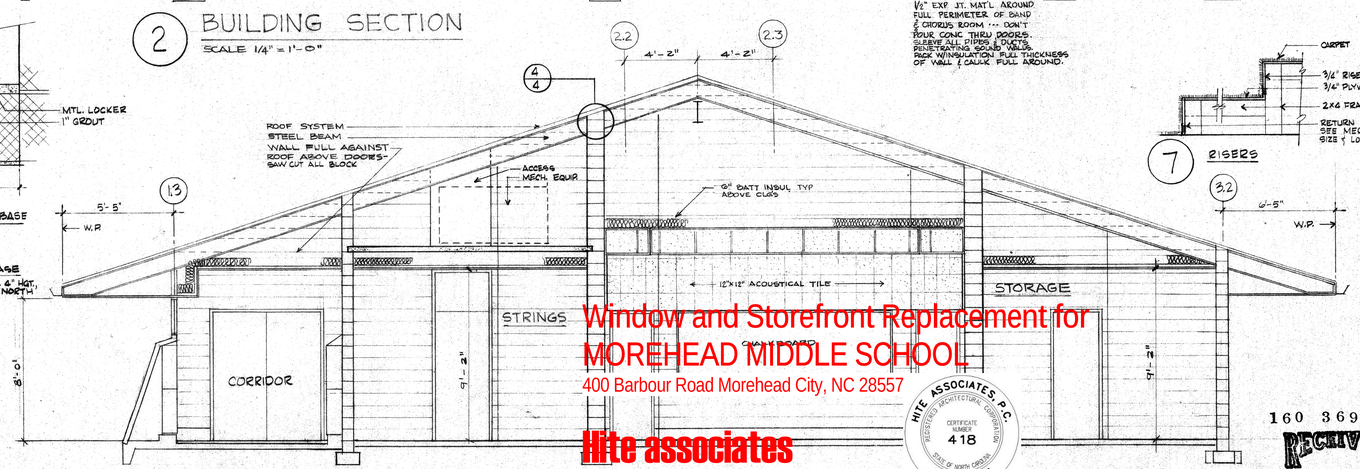

1 BUILDING SECTION
SCALE 1/4" = 1'-0"

NOTE:
½" EXP. JT. MAT'L AROUND FULL PERIMETER OF BAND & CHORUS ROOM ··· DON'T POUR CONC. THRU DOORS. SLEEVE ALL PIPES & DUCTS PENETRATING SOUND WALLS. PACK W/INSULATION. FULL THICKNESS OF WALL & CAULK FULL AROUND.

7 RISERS

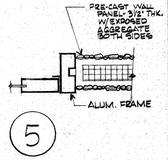

5

Window and Storefront Replacement for
MOREHEAD MIDDLE SCHOOL
400 Barbour Road Morehead City, NC 28557

Hite associates
ARCHITECTURE / PLANNING / TECHNOLOGY

HITE ASSOCIATES, P.A. ARCHITECTURAL CORPORATION CERTIFICATE NUMBER 418 STATE OF NORTH CAROLINA GREENVILLE

160 3690
RECEIVED
FEB 23 1977
DIVISION OF SCHOOL PLANNING

JAMES B. WILLIS JR. REGISTERED ARCHITECT 1409 North Carolina Morehead City, N. C.

james b willis jr / architect
401 S 13TH STREET NUMBER ONE BOGUE SOUND PO BOX 808
MOREHEAD CITY NORTH CAROLINA 28557 919-726-7091

DRAWN BY CB CHECKED BY JW DATE 12/21/76 PROJECT DESIGNER BF

MUSIC SECTIONS ¼" INTERIOR ELEVATIONS ¼" DETAILS 3/4"

JOB 75-2


SHEET NO. 10 OF 23


DOOR SCHEDULE

DOOR NO.	TYPE	SIZE	FRAME TYPE	T'HOLD TYPE	LABEL	HDWE SET	IDENTIFICATION SEE ELEVATION	FINISH *	REMARKS
60	G	3'-0" x 7'-0"	F-3	T-5	—	3	11		
61	G		F-3	T-5	—	3	12		
62	G		F-3	T-5	—	3	13		
63	G		F-3	T-5	—	3	14		
64	G		F-3	T-5	—	3	15		
65	G		F-3	T-5	—	3	16		
66	G		F-3	T-5	—	3	17		
67	D		F-3	T-5	—	5	STORAGE		
68	D	3'-6" x 7'-0"	F-3	T-3	—	5	JANITOR		
69	E	3'-6" x 7'-2"	F-1	—	—	5	—		
70	D	3'-0" x 7'-0"	F-3	T-5	—	5	BOOKS		UNDERCUT 5/8"
71	C		F-3	T-5	—	5	TEACHERS AID		UNDERCUT 5/8"
72	G		F-3	T-5	—	3	18		
73	A	PR 3'-0" x 7'-0"	F-8	T-4	—	1	—		F-II SIDELIGHT
74	D	3'-0" x 7'-0"	F-3	T-5	—	4	PROCESSING		
75	C	3'-0" x 7'-0"	F-3	—	—	4	A.V.		
76	L	3'-0" x 7'-10"	WD	T-1	—	4	—		
77	A	3'-0" x 7'-10"	ALUM	T-4	—	1	—		
78	A	3'-0" x 7'-10"	ALUM	T-4	—	1	—		
79	A	PR 3'-0" x 7'-10"	F-7	T-4	—	1	—		SEE ELEV. FOR SIDELIGHT
80	A	PR 3'-0" x 7'-10"	F-7	T-4	—	1	—		"
81	A	PR 3'-0" x 7'-10"	F-8	T-4	—	1	—		F-II SIDELIGHT

* ALL DOORS NATURAL FINISH UNLESS OTHERWISE NOTED

REFERENCE DOOR SCHEDULES FOR REPLACEMENT SIZES

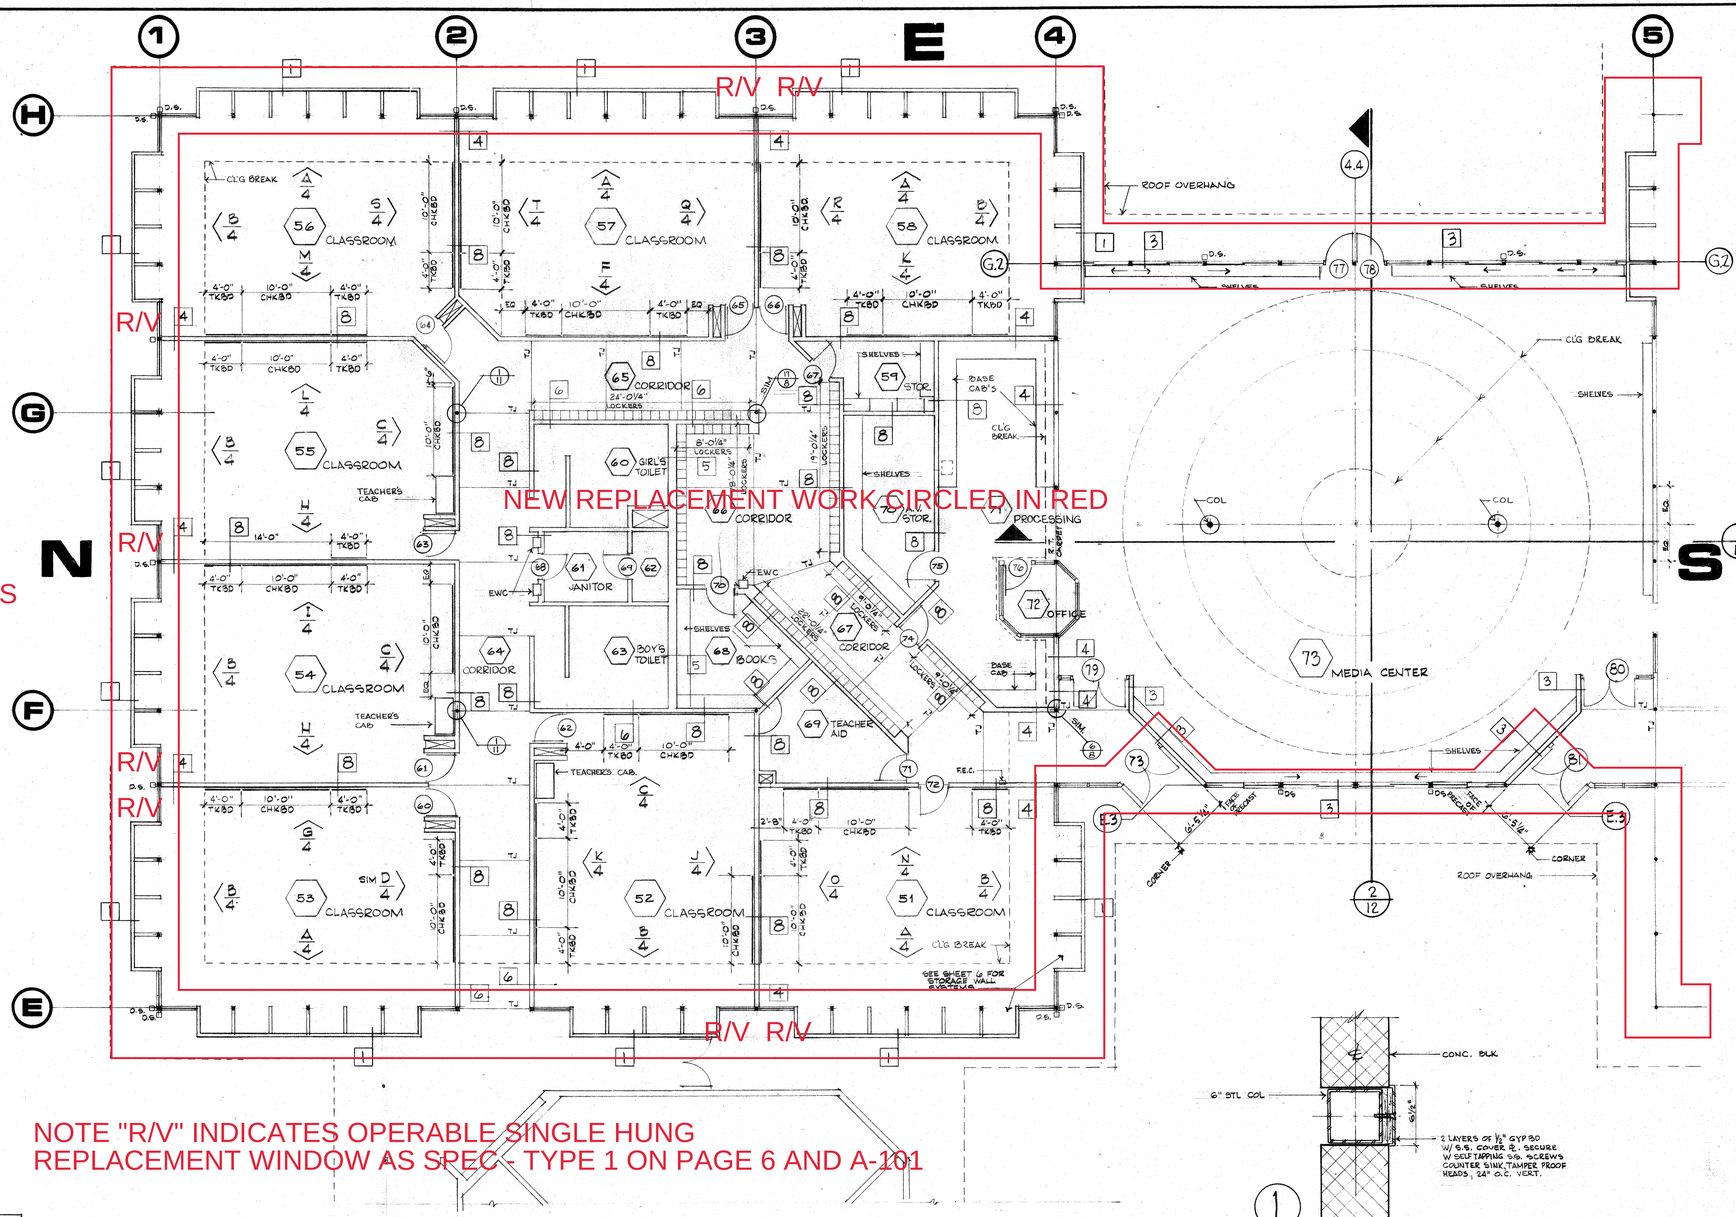

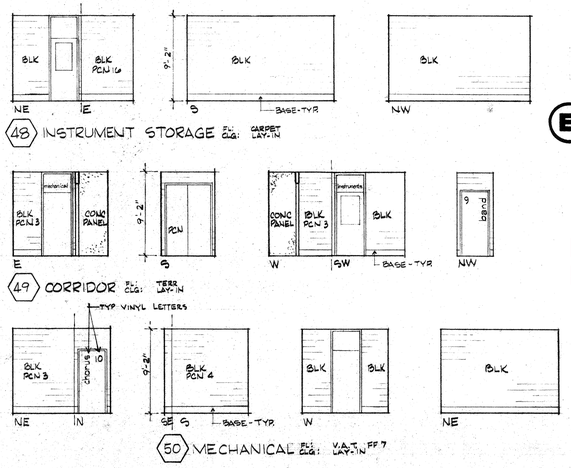


NOTE "R/V" INDICATES OPERABLE SINGLE HUNG REPLACEMENT WINDOW AS SPEC - TYPE 1 ON PAGE 6 AND A-101

160 3690
RECEIVED
FEB 23 1977
DIVISION OF SCHOOL PLANNING

Window and Storefront Replacement for
MOREHEAD MIDDLE SCHOOL
400 Barbour Road Morehead City, NC 28557

Hite associates
ARCHITECTURE / PLANNING / TECHNOLOGY

HITE ASSOCIATES, P.C. REGISTERED ARCHITECTURAL CORPORATION CERTIFICATE NUMBER 418 STATE OF NORTH CAROLINA GREENVILLE

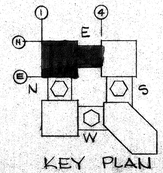


james b willis jr / architect
401 S 13TH STREET NUMBER ONE BOGUE SOUND PO BOX 808
MOREHEAD CITY NORTH CAROLINA 28557 919-726-7091

DRAWN BY CB CHECKED BY JJW DATE 12/21/76 PROJECT DESIGNER


LASS POD
MEDIA CENTER
PLAN 1/8"
DOOR SCHEDULE

JOB 75-2


SHEET NO. 11 OF 23

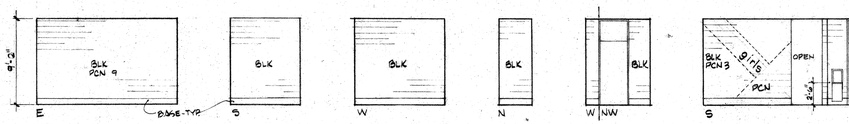


59 STORAGE FL: VAT, FF B CLG: LAY-IN

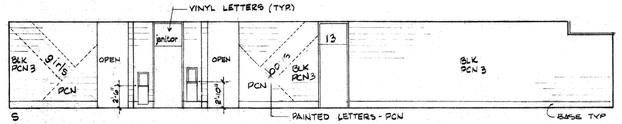

64 CORRIDOR FL: TERR CLG: LAY-IN

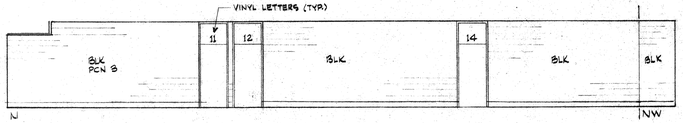


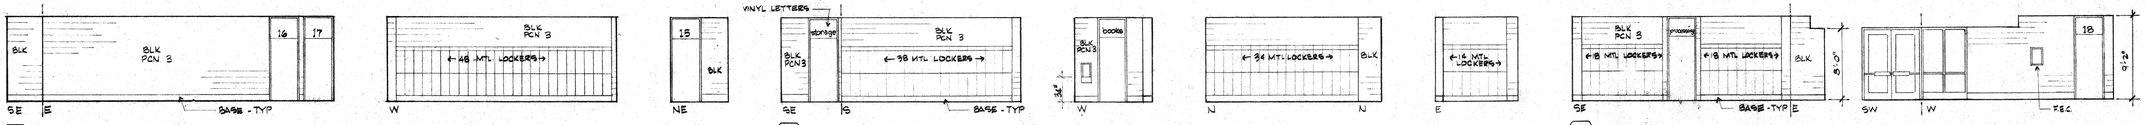

65 CORRIDOR FL: CLG TERR LAY-IN

66 CORRIDOR FL: CLG TERR LAY-IN


67 CORRIDOR FL: CLG TERR LAY-IN

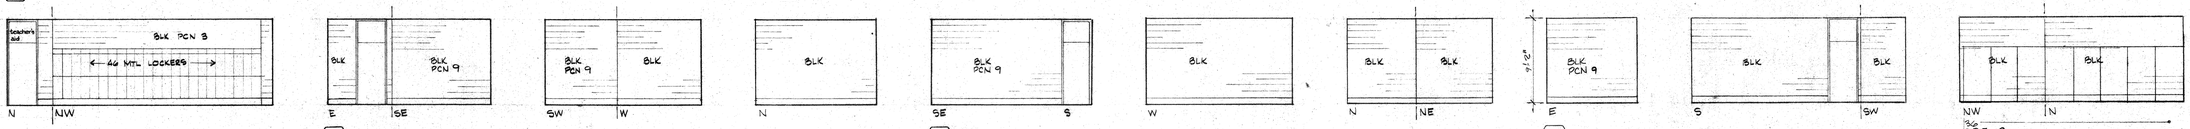


68 BOOKS FL: CLG VAT, LAY-IN FF B

69 TEACHER'S AID FL: CLG VAT, LAY-IN


70 A.V. STORAGE FL: CLG VAT, LAYIN FF B

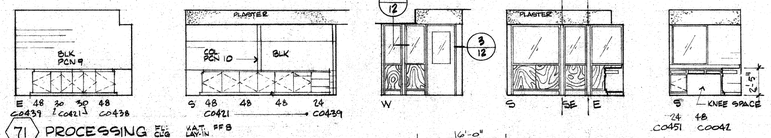


71 PROCESSING FL: CLG VAT, LAY-IN FF B

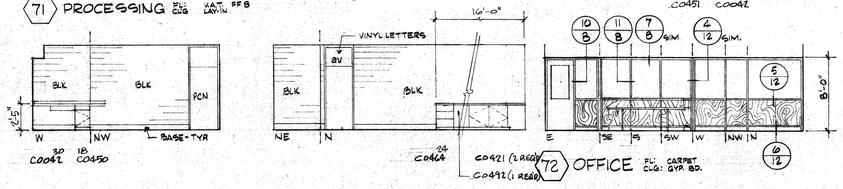



72 OFFICE FL: CARPET CLG: GYP. BD.

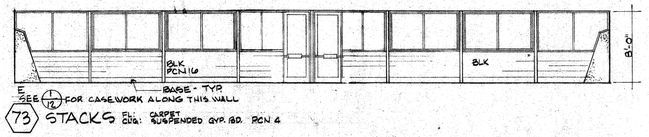



73 STACKS FL: CLG: CARPET SUSPENDED GYP. BD. PCN 4

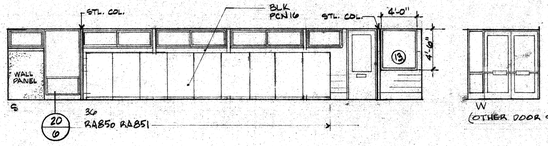

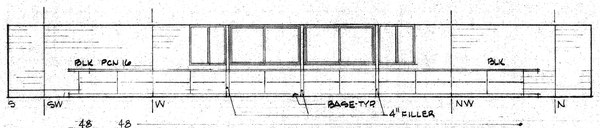

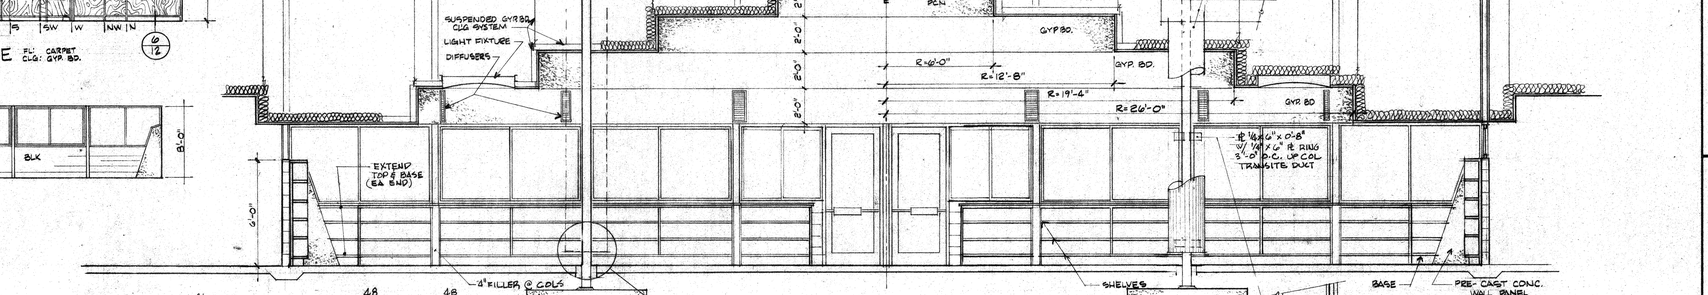

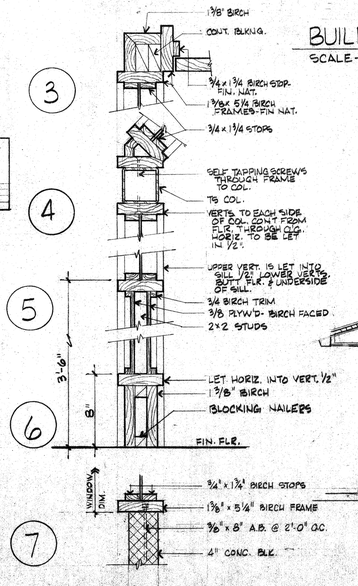

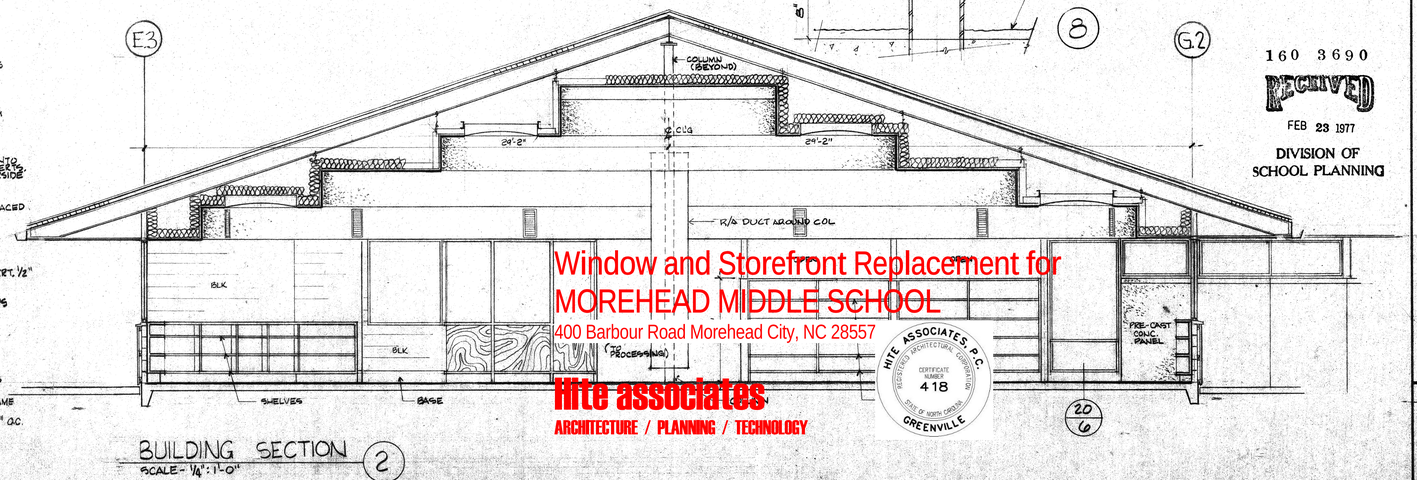

BUILDING SECTION
SCALE - 1/4" : 1'-0"
2

160 3690
RECEIVED
FEB 23 1977
DIVISION OF SCHOOL PLANNING

Window and Storefront Replacement for
MOREHEAD MIDDLE SCHOOL
400 Barbour Road Morehead City, NC 28557

Hite associates
ARCHITECTURE / PLANNING / TECHNOLOGY

HITE ASSOCIATES, P.A. REGISTERED ARCHITECTURE CORPORATION CERTIFICATE NUMBER 418 STATE OF NORTH CAROLINA GREENVILLE

JAMES B. WILLIS REGISTERED ARCHITECT 1409 NORTH CAROLINA Morehead City, N. C.


james b willis jr / architect
401 S 13TH STREET NUMBER ONE BOGUE SOUND PO BOX 808
MOREHEAD CITY NORTH CAROLINA 28557 919-726-7091

DRAWN BY CB CHECKED BY JW DATE 12/21/76 PROJECT DESIGNER

MEDIA CENTER SECTIONS 1/4" INTERIOR ELEVATIONS 1/8" DETAILS 1/2"

JOB 75-2

SHEET NO. 12 OF 23

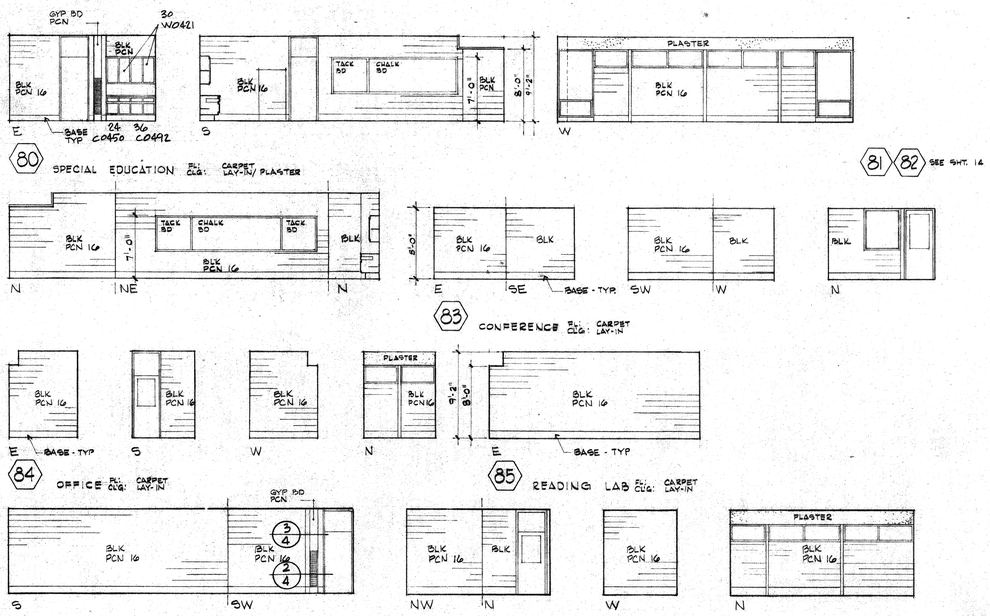

NOTE "R/V" INDICATES OPERABLE SINGLE HUNG REPLACEMENT WINDOW AS SPEC - TYPE 1 AND TYPE 4 ON PAGE 6 AND A-101


NEW REPLACEMENT WORK CIRCLED IN RED

REFERENCE DOOR SCHEDULES FOR REPLACEMENT SIZES

DOOR SCHEDULE

DOOR NO.	TYPE	SIZE	FRAME TYPE	T'HOLD TYPE	LABEL	HDWE SET	IDENTIFICATION SEE ELEVATION	FINISH *	REMARKS
82	L	3'-0" x 7'-10"	F-2	—	—	4	CONFERENCE		
83	C	3'-0" x 7'-0"	F-3	—	—	4	OFFICE		
84	G	3'-0" x 7'-0"	F-3	T-1	—	3	20		
85	C	3'-0" x 7'-0"	F-4	T-5	—	3	19		
86	B	8'-0" x 8'-0"	ALUM	—	—	11	—		
87	D	3'-0" x 7'-0"	F-3	—	—	5	PROJECT		
88	D	3'-0" x 7'-0"	F-3	T-5	—	5	STORAGE		
89	G		F-3	T-5	—	3	21		
90	G		F-3	T-5	—	3	22		
91	G		F-3	T-5	—	3	23		
92	G		F-3	T-5	—	3	24		
93	G		F-3	T-5	—	3	25		
94	G		F-3	T-5	—	3	27		
95	G	↓	F-3	T-1	—	3	26		
95 A	D	3'-0" x 7'-0"	F-4	T-2	—	3	—		
96	D	3'-6" x 7'-0"	F-3	T-3	—	5	—		
97	E	3'-6" x 7'-2"	F-1	—	—	5	—		
98	A	PR 3'-0" x 7'-10"	F-8	T-4	—	1	—		
99	E	3'-0" x 7'-10"	F-8	T-4	—	3A	—		
100	B	3'-0" x 7'-10"	F-2	T-5	—	4	OFFICE		
101	E		F-2	—	—	5	PAINT		
102	E		F-2	—	—	5	TOOLS		
103	E		F-2	—	—	5	SUPPLY		
104	E	↓	F-8	T-4	—	3A	—		
105	K	10'-0" x 7'-10"	—	—	—	—	—	PAINT	
106	A	PR 3'-0" x 7'-10"	F-7	T-4	—	1	—		F-11 SIDELIGHT
107	A	PR 3'-0" x 7'-10"	F-7	T-4	—	1	—		SEE ELEV. FOR SIDELIGHT

* ALL DOORS NATURAL FINISH UNLESS OTHERWISE NOTED.

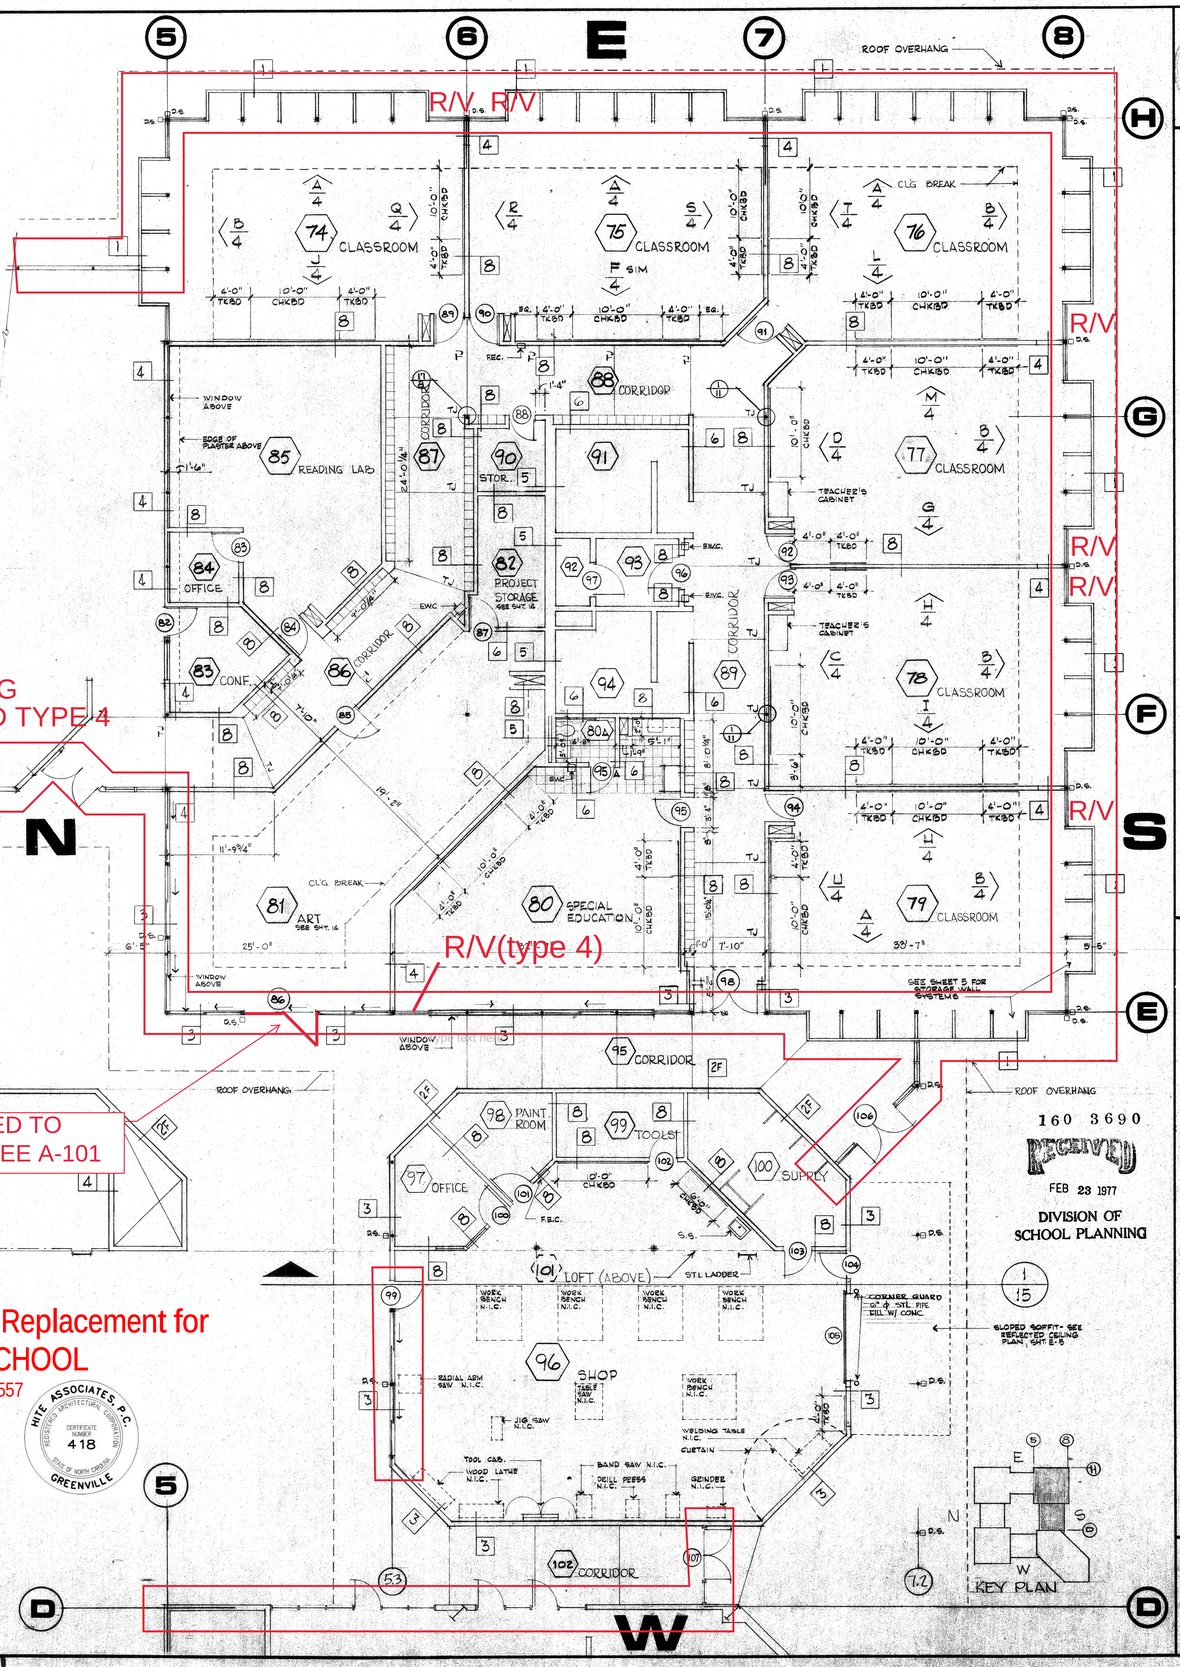

Window and Storefront Replacement for
MOREHEAD MIDDLE SCHOOL
400 Barbour Road Morehead City, NC 28557

HITE ASSOCIATES, P.C. REGISTERED ARCHITECTURE CORPORATION CERTIFICATE NUMBER 418 STATE OF NORTH CAROLINA GREENVILLE

Hite associates
ARCHITECTURE / PLANNING / TECHNOLOGY

160 3690
RECEIVED
FEB 23 1977
DIVISION OF SCHOOL PLANNING


james b willis jr / architect
401 S 13TH STREET NUMBER ONE BOGUE SOUND PO BOX 808
MOREHEAD CITY NORTH CAROLINA 28557 919-726-7091


DRAWN BY CB CT CHECKED BY JW DATE 12/21/76 PROJECT DESIGNER


SIXTH GRADE POD
INDUSTRIAL ARTS
PLAN
DOOR SCHEDULE


JOB 75-2


SHEET NO. 13 OF 23

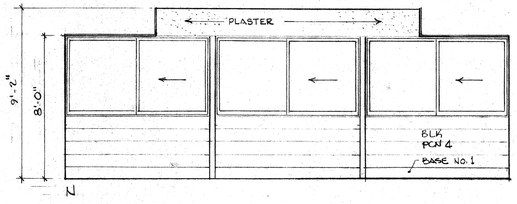

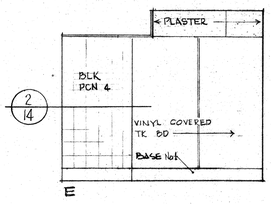

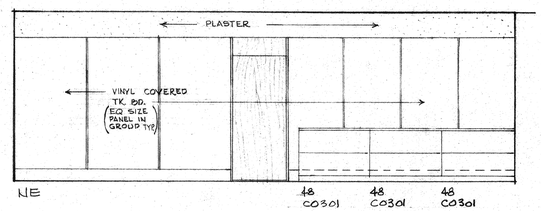


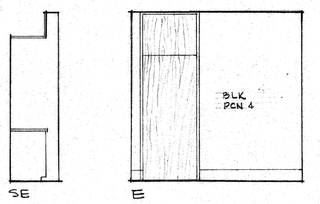

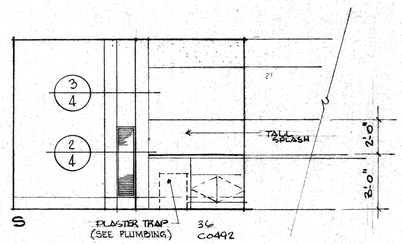



81 ART FL : CONC F.F.II
CLG LAY-IN/PLASTER


NOTE:
CARRY BASE AROUND FULL PERIMETER OF ROOM

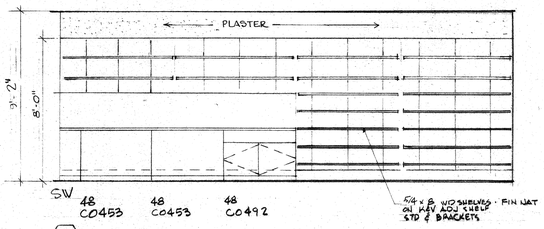


81 CONT'D

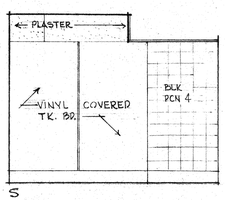


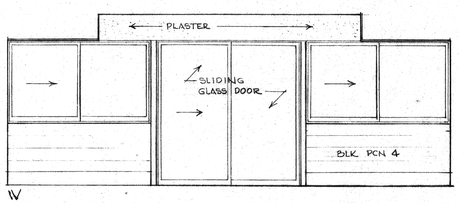


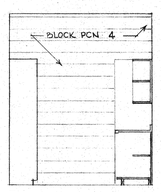

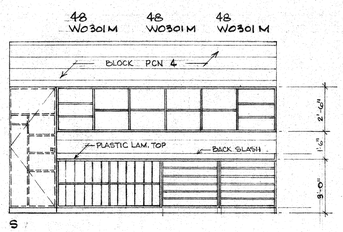


82 PROJECT STORAGE FL. CONC FF II
CLG LAY IN

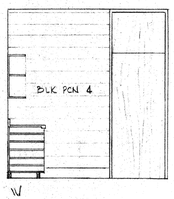


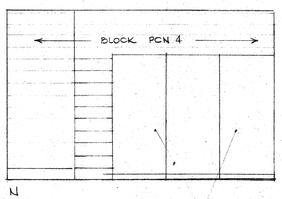



82 CONT'D

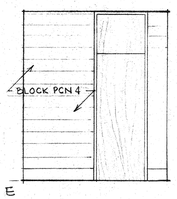


90 STORAGE FL R.T.
CLG LAY-IN

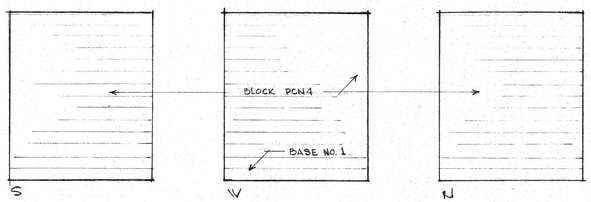

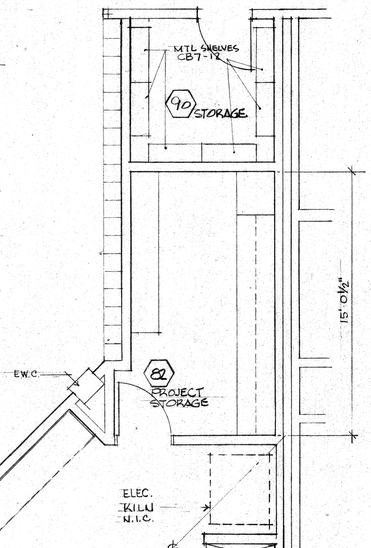

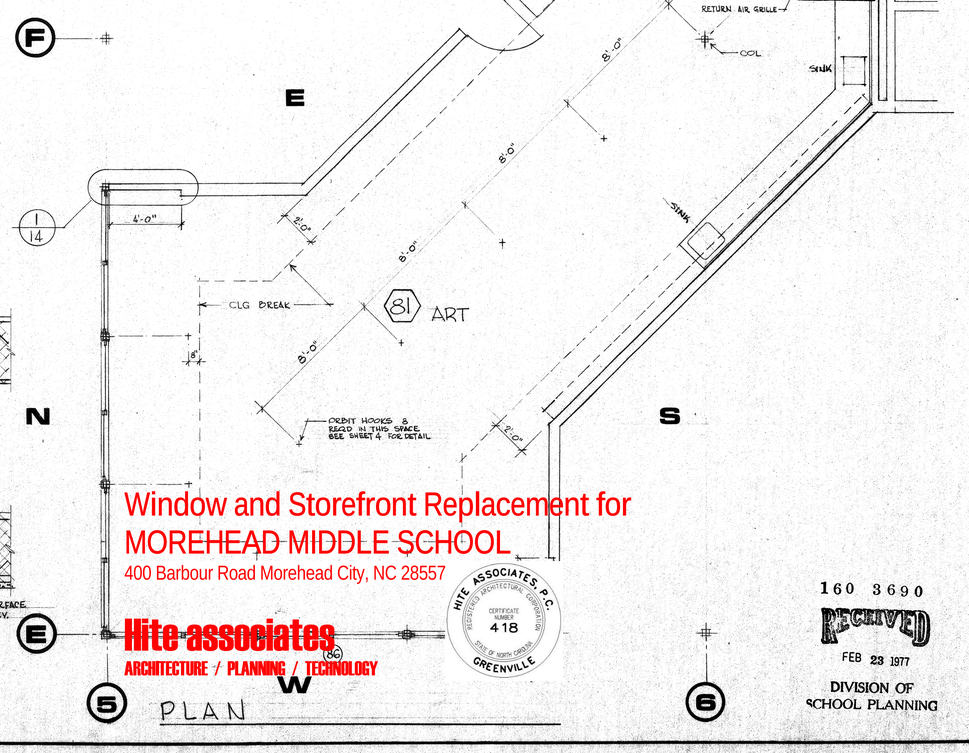

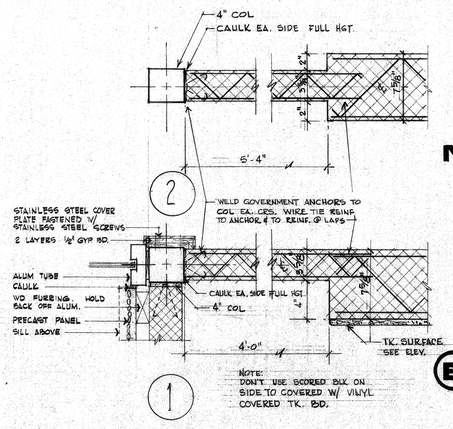

Window and Storefront Replacement for
MOREHEAD MIDDLE SCHOOL
400 Barbour Road Morehead City, NC 28557

Hite associates
ARCHITECTURE / PLANNING / TECHNOLOGY

HITE ASSOCIATES, P.C.
REGISTERED ARCHITECTURAL CORPORATION
CERTIFICATE NUMBER 418
STATE OF NORTH CAROLINA
GREENVILLE

160 3690
RECEIVED
FEB 23 1977
DIVISION OF SCHOOL PLANNING

James B. Willis, Jr.
REGISTERED ARCHITECT
1409
NORTH CAROLINA
No. 2
City,


james b willis jr / architect
401 S 13TH STREET NUMBER ONE BOGUE SOUND PO BOX 808
MOREHEAD CITY NORTH CAROLINA 28557 919-726-7091

DRAWN BY CB CHECKED BY JW DATE 12/2/76 PROJECT DESIGNER


ART PLAN 1/4" INTERIOR ELEVATIONS 1/4" DETAILS

JOB 75-2


SHEET NO. 14 OF 23

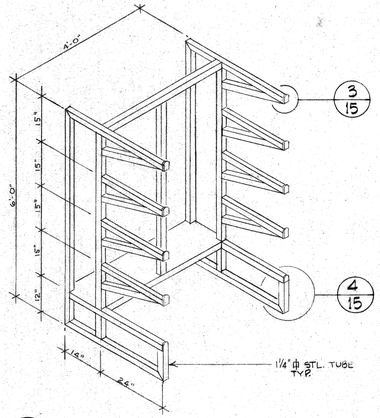


1 STORAGE UNIT

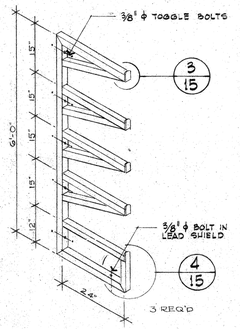


2 SHELF UNIT

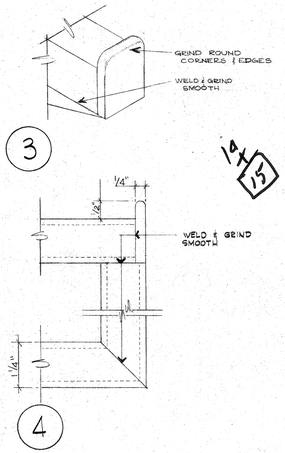


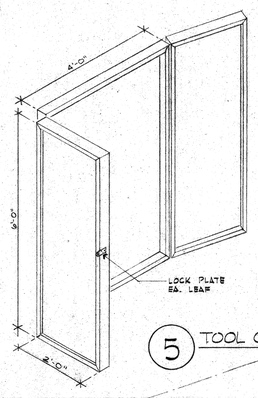



5 TOOL CABINET

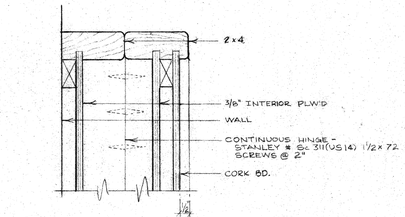



6 CABINET DETAIL

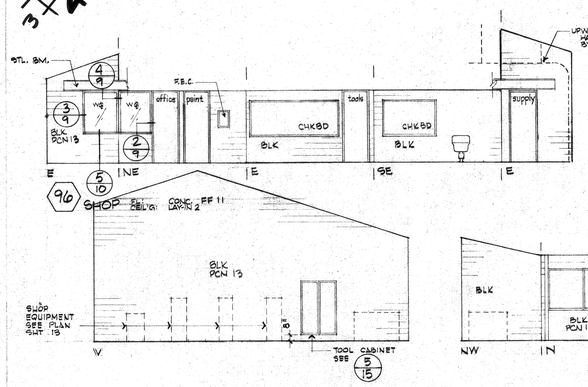


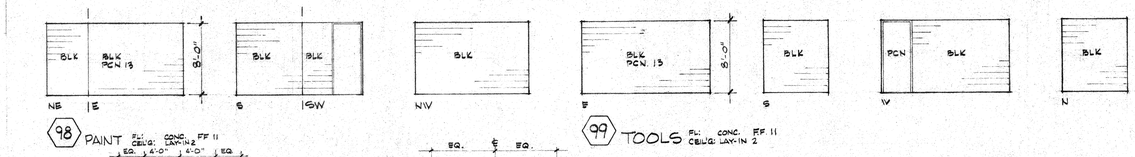


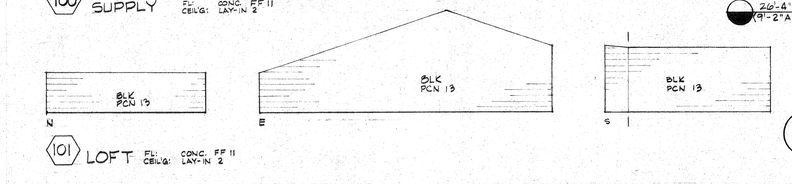


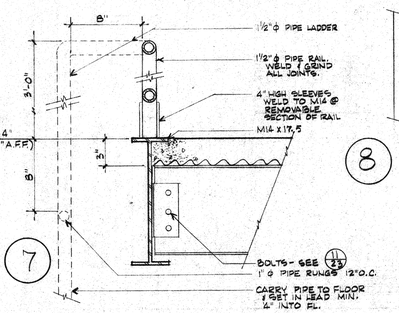


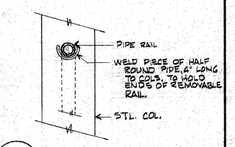


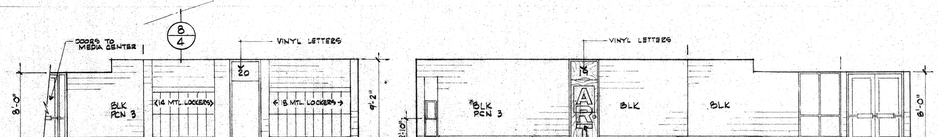


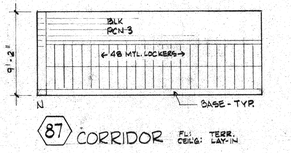

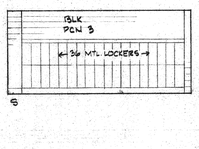

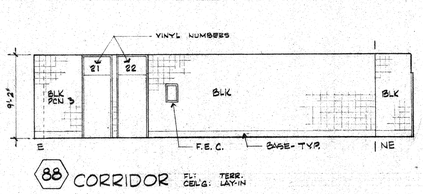

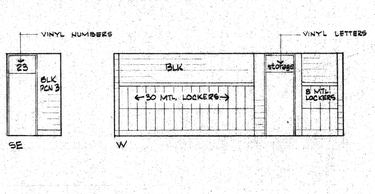

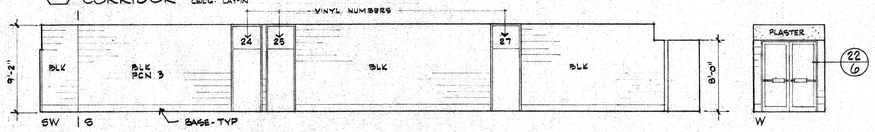



1 BUILDING SECTION
SCALE - 1/4" : 1'-0"

160 3690
RECEIVED
FEB 23 1977
DIVISION OF SCHOOL PLANNING

Window and Storefront Replacement for
MOREHEAD MIDDLE SCHOOL
400 Barbour Road Morehead City, NC 28557

Hite associates
ARCHITECTURE / PLANNING / TECHNOLOGY

HITE ASSOCIATES, P.A. REGISTERED ARCHITECTURAL CORPORATION CERTIFICATE NUMBER 418 STATE OF NORTH CAROLINA GREENVILLE

JAMES B. WILLIS, JR. REGISTERED ARCHITECT 1409 NORTH CAROLINA MOREHEAD CITY, N. C.

james b willis jr / architect
401 S 13TH STREET NUMBER ONE BOGUE SOUND PO BOX 808
MOREHEAD CITY NORTH CAROLINA 28557 919-726-7091

DRAWN BY CT CHECKED BY JW DATE 12/21/76 PROJECT DESIGNER

SHOP SECTION INTERIOR ELEVATIONS 1/4" 1/2" DETAILS

JOB 75-2

SHEET NO. 15 OF 23

DOOR SCHEDULE

DOOR NO.	TYPE	SIZE	FRAME TYPE	T'HOLD TYPE	LABEL	HDWE SET	IDENTIFICATION SEE ELEVATION	FINISH *	REMARKS
137	H	3'-0" x 7'-2"	F-1	-	B	6	STAIRS		
138	F	3'-0" x 7'-2"	F-1	T.5	—	5	MECHANICAL		
139	C	3'-0" x 7'-2"	F-1	—	—	4	OFFICE		
140	C	3'-0" x 7'-2"	F-1	—	—	4	OFFICE		
141	F	3'-0" x 7'-2"	F-1	T.5	—	3	30		
142	F	3'-0" x 7'-2"	F-1	T.5	—	5	MECHANICAL		
143	F	3'-0" x 7'-2"	F-1	—	—	3	TEAM ROOM		
144	H	3'-0" x 7'-2"	F-1	—	B	6	STAIRS		
145	F	PR. 3'-0" x 7'-2"	F-1	T.6	—	13	—		
146	F	PR. 3'-0" x 7'-2"	F-1	T.6	—	13	—		

* ALL DOORS NATURAL FINISH UNLESS OTHERWISE NOTED.

REFERENCE DOOR SCHEDULES FOR REPLACEMENT SIZES

DOOR SCHEDULE

DOOR NO.	TYPE	SIZE	FRAME TYPE	T'HOLD TYPE	LABEL	HDWE SET	IDENTIFICATION SEE ELEVATION	FINISH *	REMARKS
108	A	3'-0" x 7'-10"	F-10	T-4	—	1	—		
109	A	3'-0" x 7'-10"	F-9	T-4	—	1	—		
110	A	3'-0" x 7'-10"	F-9	T-4	—	1	—		
111	E	3'-0" x 7'-10"	F-2	T-3	—	8	BOYS		
112	E	3'-0" x 7'-10"	F-2	T-3	—	8	BOYS		
113	E	3'-0" x 7'-10"	F-2	—	—	8	LOCKERS		
114	E	3'-0" x 7'-10"	F-2	T.5	—	5	JANITOR		
115	A	PR. 3'-0" x 7'-10"	F-8	T-4	—	1	—		
116	H	PR 3'-0" x 7'-10"	F-2	T-5	B	2A	—		WIRE GLASS
117	E	PR. 3'-0" x 7'-10"	F-8	T-4	—	1	—		
118	H	3'-0" x 7'-10"	F-2	—	B	6	STAIRS		WIRE GLASS
119	H	3'-0" x 7'-10"	F-2	—	B	3	28		WIRE GLASS
120	H	3'-0" x 7'-10"	F-2	T.5	—	3	—		
121	E	4'-0" x 7'-2"	F-5	T-4	—	3A	—		
122	I	PR. 3'-0" x 7'-2"	F-5	T-4	—	9	—		FULL LOUVERS
122A					OMITTED				
123	E	PR 3'-0" x 7'-10"	F-8	T-4	—	1	—		
124	H	3'-0" x 7'-10"	F-2	—	B	6	STAIRS		WIRE GLASS
125	E	3'-0" x 7'-2"	F-1	—	—	5	STORAGE		
126	H	3'-0" x 7'-10"	F-2	T.5	B	3	29		WIRE GLASS
127	H	PR 3'-0" x 7'-10"	F-2	T.5	B	2A	—		WIRE GLASS
128	A	PR. 3'-0" x 7'-10"	F-8	T-4	—	1	—		
129	E	3'-0" x 7'-10"	F-2	T-3	—	8	GIRLS		
130	E	3'-0" x 7'-10"	F-2	—	—	8	LOCKERS		
131	E	3'-0" x 7'-10"	F-2	T-3	—	8	GIRLS		
132	A	3'-0" x 7'-10"	F-9	T-4	—	1	—		
133	A	3'-0" x 7'-10"	F-9	T-4	—	1	—		
134	A	3'-0" x 7'-10"	F-10	T-4	—	1	—		
135	J	3'-0" x 7'-10"	F-2	T-5	—	12	—		DUTCH DOOR
136	F	3'-0" x 7'-2"	F-1	—	—	5	—		

* ALL DOORS NATURAL FINISH UNLESS OTHERWISE NOTED

NEW REPLACEMENT WORK CIRCLED IN RED

Window and Storefront Replacement for
MOREHEAD MIDDLE SCHOOL
400 Barbour Road Morehead City, NC 28557

Hite associates
ARCHITECTURE / PLANNING / TECHNOLOGY

HITE ASSOCIATES, P.C. REGISTERED ARCHITECTURE ENGINEERING CERTIFICATE NUMBER 418 STATE OF NORTH CAROLINA GREENVILLE

JAMES B. WILLIS REGISTERED SURVEYOR 1409 Morehead City, N.C.

james b willis jr / architect
401 S 13TH STREET NUMBER ONE BOGUE SOUND PO BOX 808
MOREHEAD CITY NORTH CAROLINA 28557 919-726-7091

DRAWN BY SB/BF CHECKED BY JW DATE 2/2/76 PROJECT DESIGNER


GYMNASIUM & COMMONS
PLAN 1/8"
DOOR SCHEDULE

JOB 75-2


SHEET NO. 16 OF 23

160 3690
RECEIVED
FEB 23 1977
DIVISION OF SCHOOL PLANNING


N24794

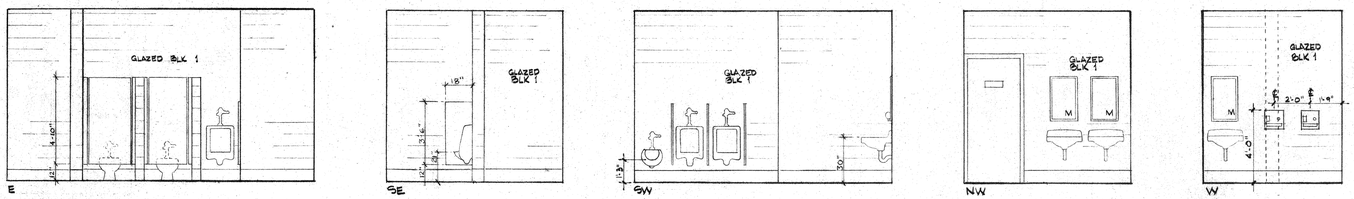

104 BOYS' TOILET FL: CERAMIC TILE CLG: LAY-IN F.F. 10

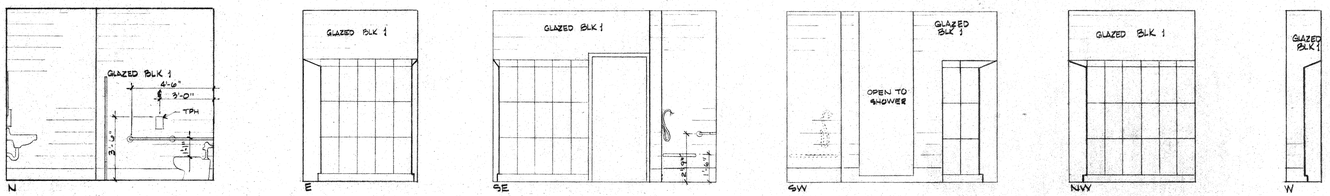


105 LOCKERS FL: CERAMIC TILE CLG: LAY-IN F.F. 10

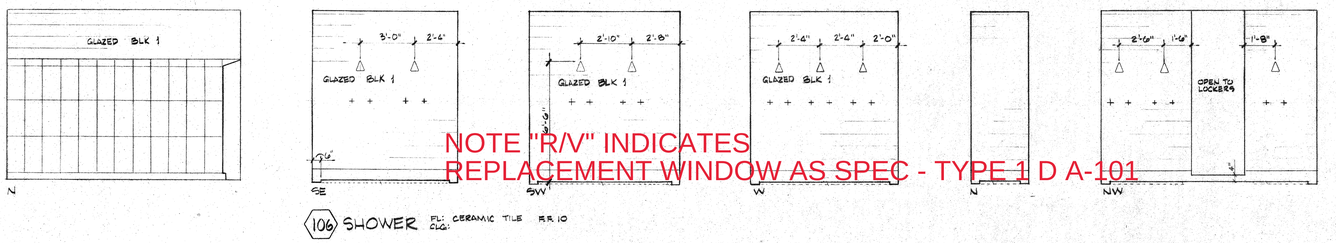


106 SHOWER FL: CERAMIC TILE CLG: F.F. 10

BOYS' LOCKER ROOM

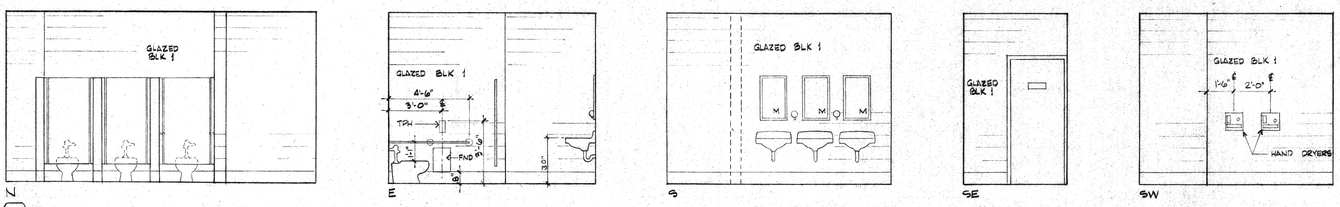


110 GIRLS' TOILET FL: CERAMIC TILE CLG: LAY-IN F.F. 10

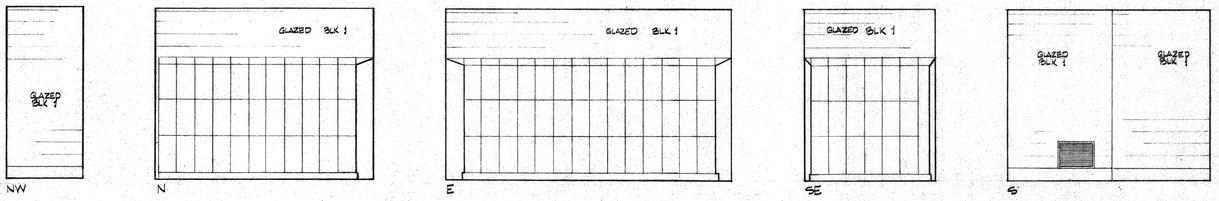

111 LOCKERS FL: CERAMIC TILE CLG: F.F. 10


112 SHOWER FL: CERAMIC TILE CLG:

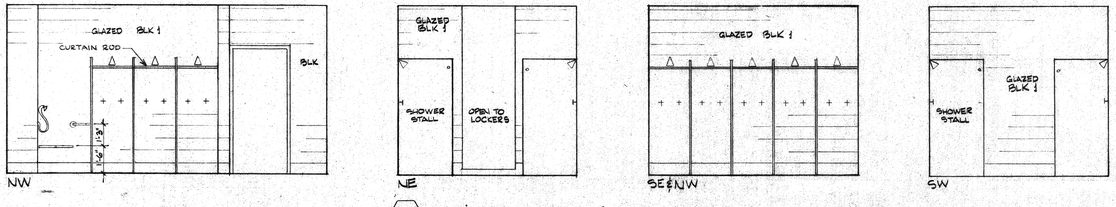

113 SHOWER FL: CERAMIC TILE CLG: F.F. 10

GIRLS' LOCKER ROOM

NOTE "R/V" INDICATES
REPLACEMENT WINDOW AS SPEC - TYPE 1 D A-101

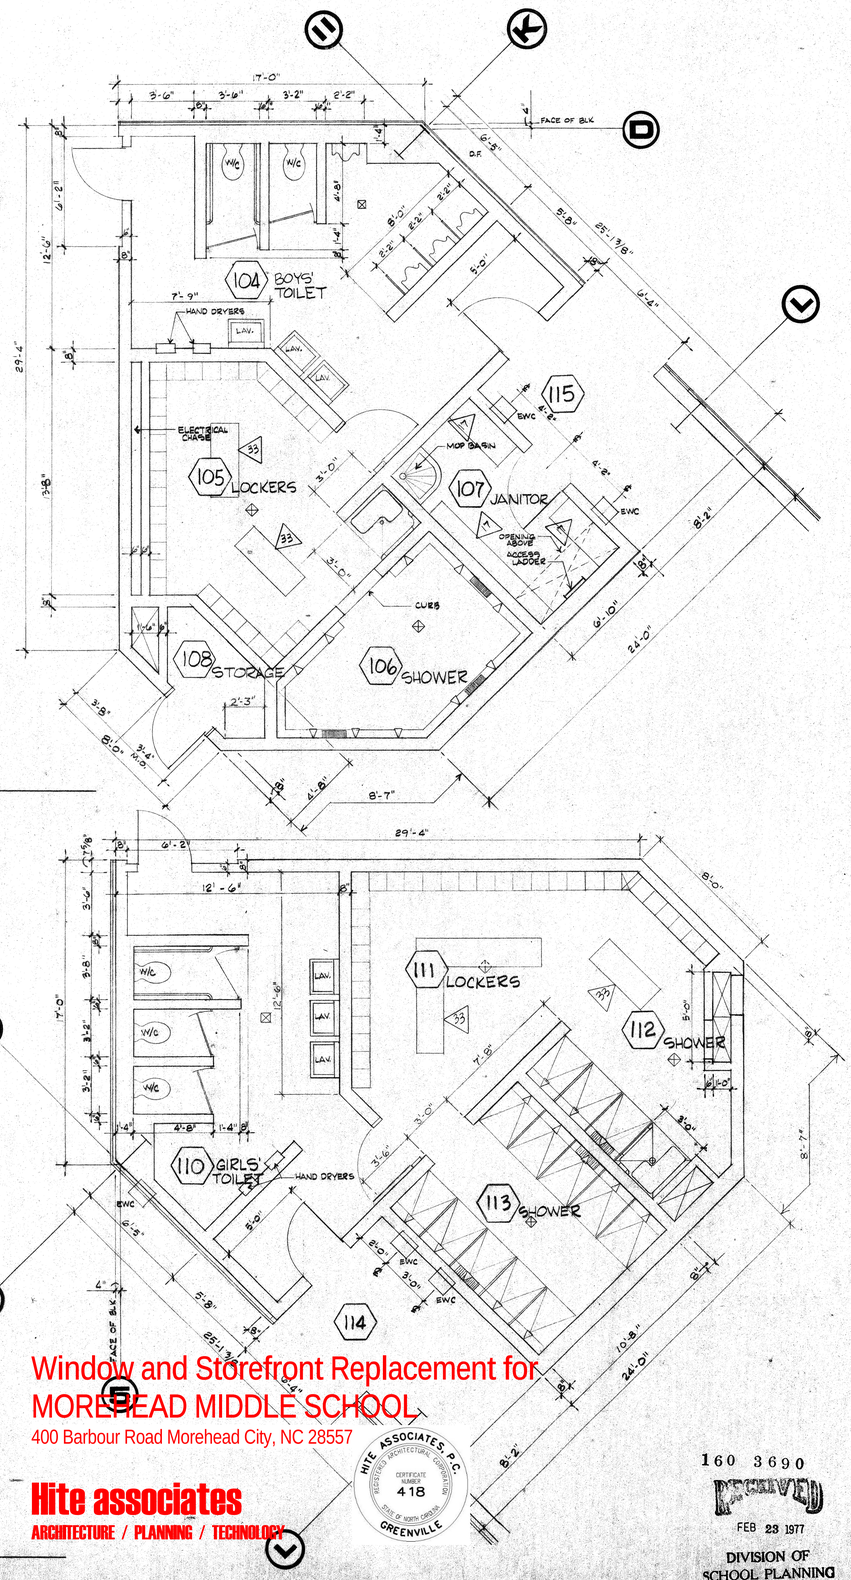

Window and Storefront Replacement for
MOREHEAD MIDDLE SCHOOL
400 Barbour Road Morehead City, NC 28557

Hite associates
ARCHITECTURE / PLANNING / TECHNOLOGY

HITE ASSOCIATES, P.C. REGISTERED ARCHITECTURAL CORPORATION CERTIFICATE NUMBER 418 STATE OF NORTH CAROLINA GREENVILLE

160 3690
RECEIVED
FEB 23 1977
DIVISION OF SCHOOL PLANNING

JAMES B. WILLIS, JR. REGISTERED ENGINEER 1409 MOREHEAD CITY, N. C.


james b willis jr / architect
401 S 13TH STREET NUMBER ONE BOGUE SOUND PO BOX 808
MOREHEAD CITY NORTH CAROLINA 28557 919-726-7091

DRAWN BY CB CHECKED BY JW DATE 12/21/76 PROJECT DESIGNER BF

LOCKER ROOMS
PLANS 1/4" INTERIOR ELEVATIONS 1/4"
DETAILS


JOB 75-2

SHEET NO.
17
OF 23

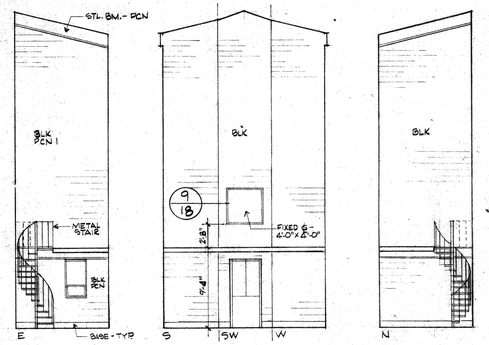



103 A STUDENT STORE & FL: CLG:


103 B STORAGE FL: CONC. CLG: EXPOSED ROOF CONSTR.

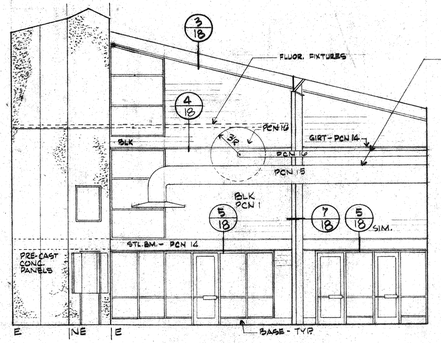

103 COMMONS FL: CLG: TERRAZZO, CARPET, CONC. W/REF 11 (SEE PLAN) EXPOSED ROOF CONSTR.

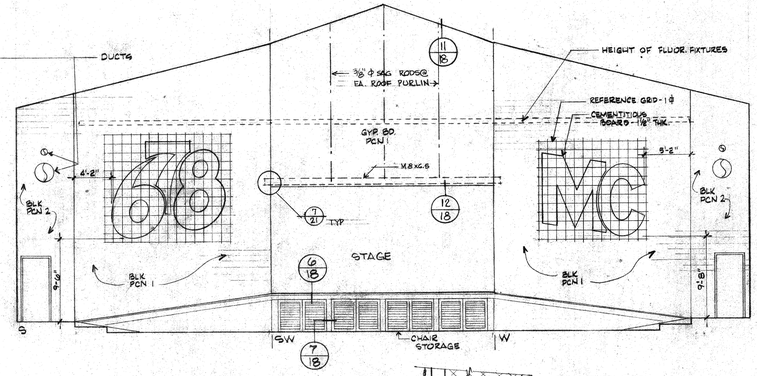


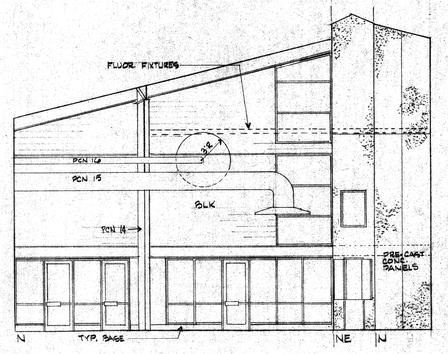

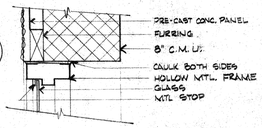

9


NOTE:
1. FILL WALL SOLID WITH CONC. AT VERT. REINF. FROM LINTEL BM. TO ROOF BM. CONC. TO BE 3000 PSI W/MAX. AGGREGATE SIZE: 3/8". SLOT 09 GIRT FOR REINF. TO PASS. WELD REINF. TO TOP FLG. OF W16 LINTEL.
2. CONNECT W16 TO COL. 110 SIM. TO

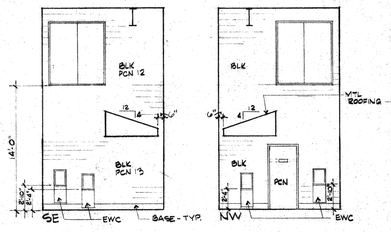



114 FL:
NOTE: OTHER ELEVATIONS INCLUDED W/GYMNASIUM ELEVATIONS.


115 FL:
NOTE: OTHER ELEVATIONS INCLUDED W/GYMNASIUM ELEVATIONS.

117 GYMNASIUM FL: COMPOSITION WOOD F.F.9 CLG: EXPOSED ROOF CONSTR.

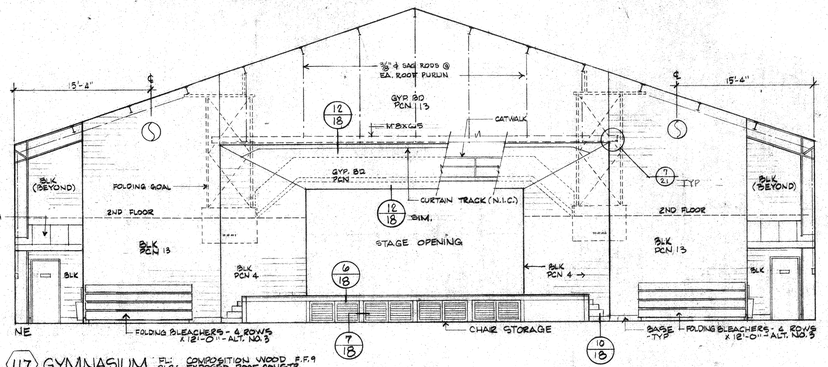


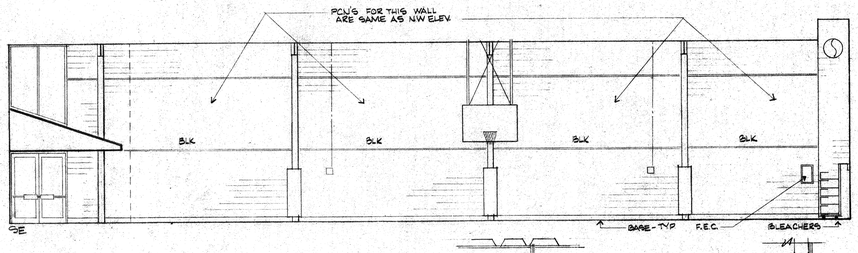

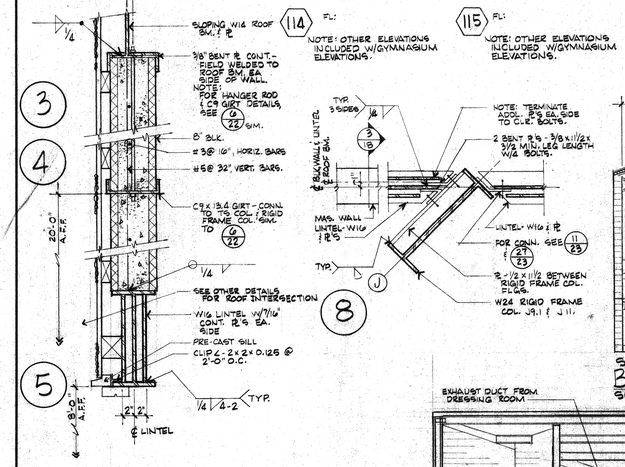


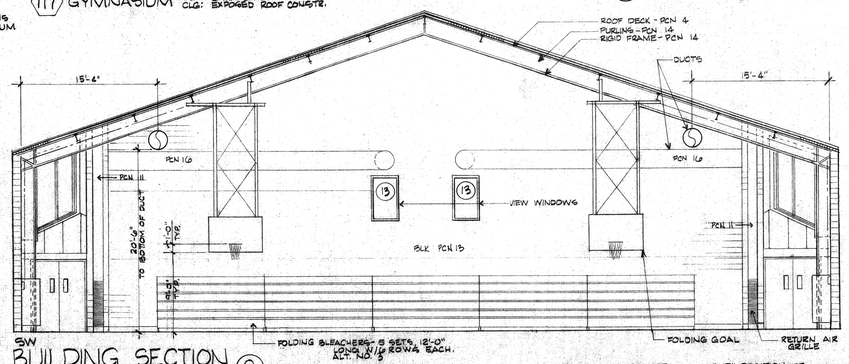


BUILDING SECTION 2
SCALE - ⅛" : 1'-0"

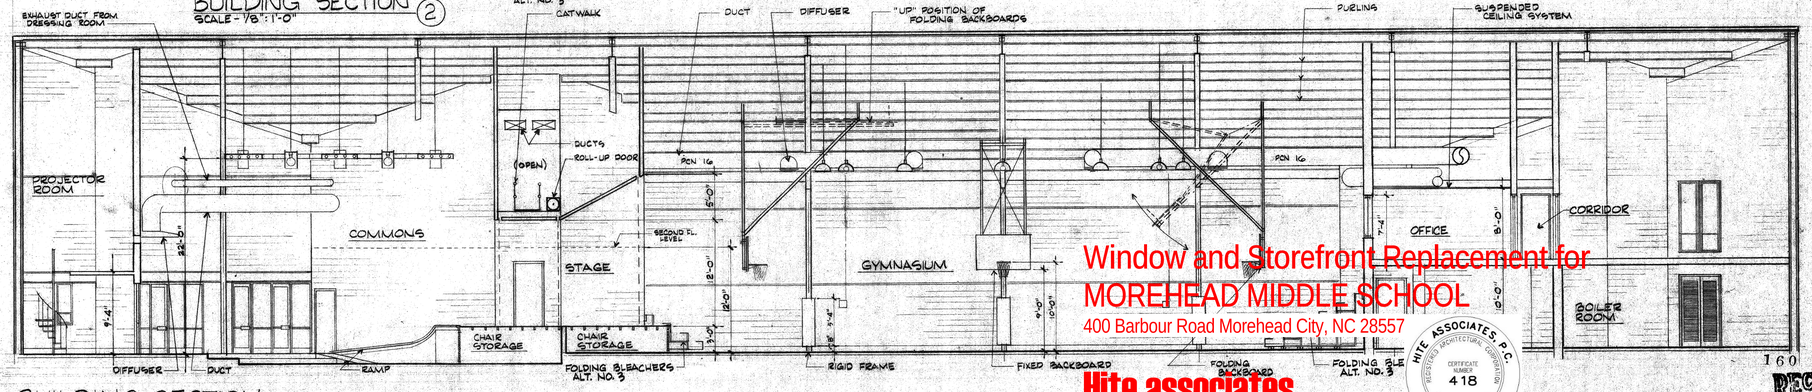


BUILDING SECTION 1
SCALE - ⅛" : 1'-0"

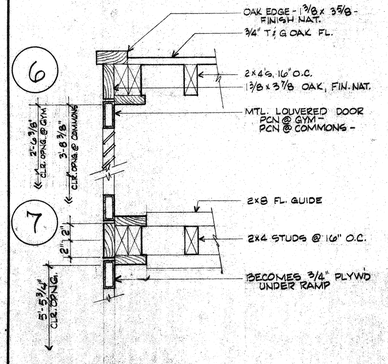


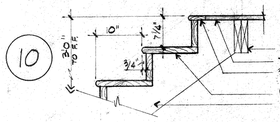

10 11

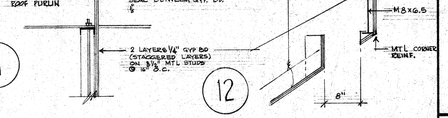

12

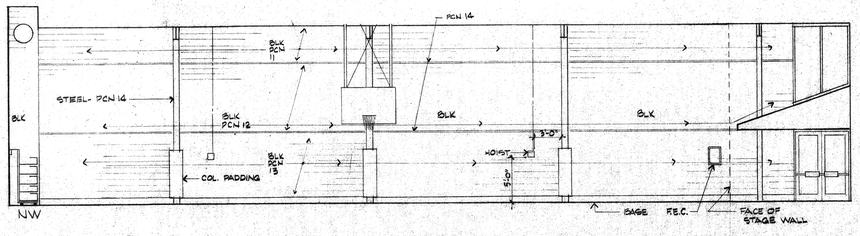

Window and Storefront Replacement for
MOREHEAD MIDDLE SCHOOL
400 Barbour Road Morehead City, NC 28557

Hite associates
ARCHITECTURE / PLANNING / TECHNOLOGY

HITE ASSOCIATES, P.A. REGISTERED ARCHITECTURAL CORPORATION CERTIFICATE NUMBER 418 STATE OF NORTH CAROLINA GREENVILLE


160 3690
RECEIVED
FEB 23 1977
DIVISION OF SCHOOL PLANNING

James B. Willis Jr. REGISTERED ARCHITECT 1409 SOUTH CAROLINA
Morehead City, N.C.

james b willis jr / architect
401 S 13TH STREET NUMBER ONE BOGUE SOUND PO BOX 808
MOREHEAD CITY NORTH CAROLINA 28557 919-726-7091


DRAWN BY BF CHECKED BY JJW DATE 12/21/76 PROJECT DESIGNER

GYMNASIUM SECTIONS DETAILS
JOB 75-2
SHEET NO. 18 OF 23

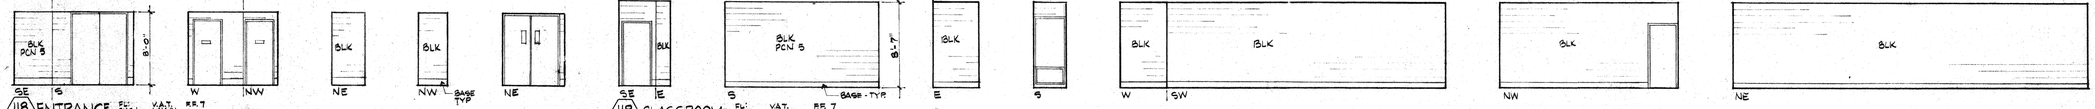

118 ENTRANCE FLR CLG: VAT LAY-IN FF 7


119 CLASSROOM FLR CLG: VAT LAY-IN FF 7

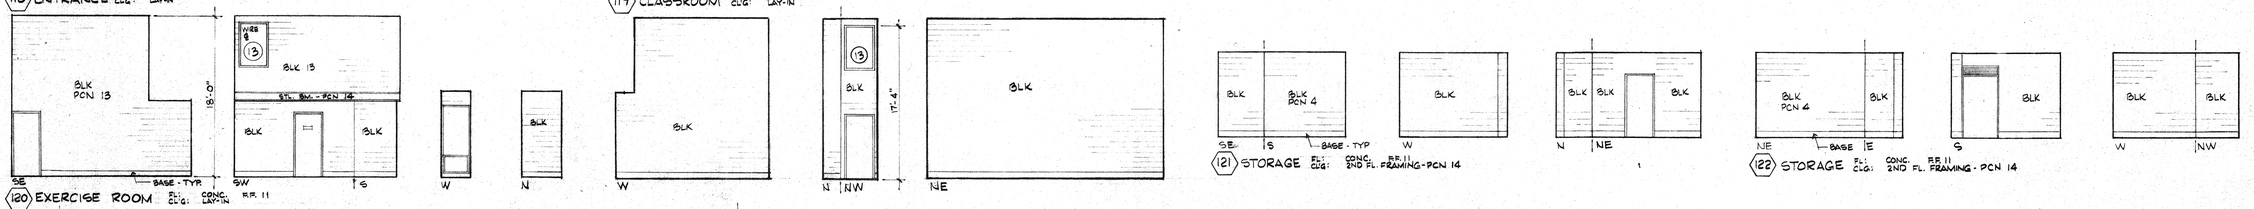

120 EXERCISE ROOM FLR CLG: CONC LAY-IN FF 11


121 STORAGE FLR CLG: CONC. 2ND FL. FRAMING - PCN 14 FF 11

122 STORAGE FLR CLG: CONC. 2ND FL. FRAMING - PCN 14 FF 11

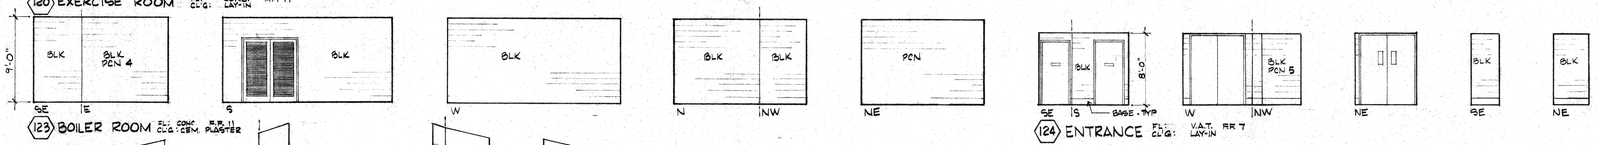


123 BOILER ROOM FLR CLG: CONC. CEM. PLASTER FF 11

124 ENTRANCE FLR CLG: VAT LAY-IN FF 7

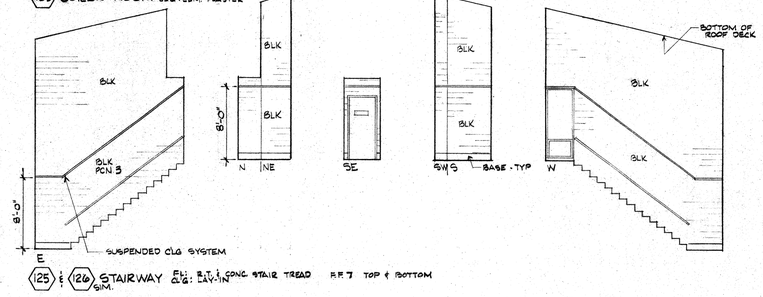


125 & 126 SIM. STAIRWAY FLR CLG: VAT LAY-IN CONC. STAIR TREAD FF 7 TOP & BOTTOM

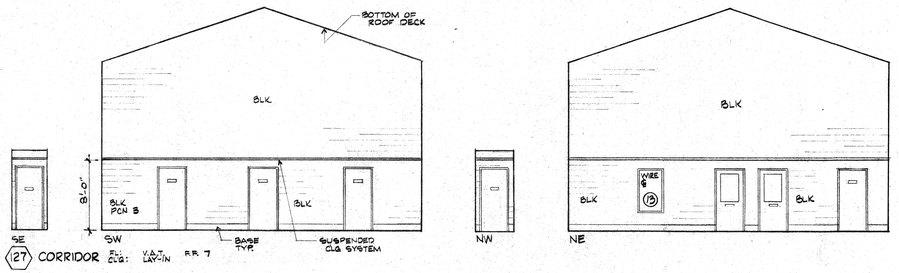

127 CORRIDOR FLR CLG: VAT LAY-IN FF 7


128 MECHANICAL ROOM FLR CLG: CONC. LAY-IN FF 11

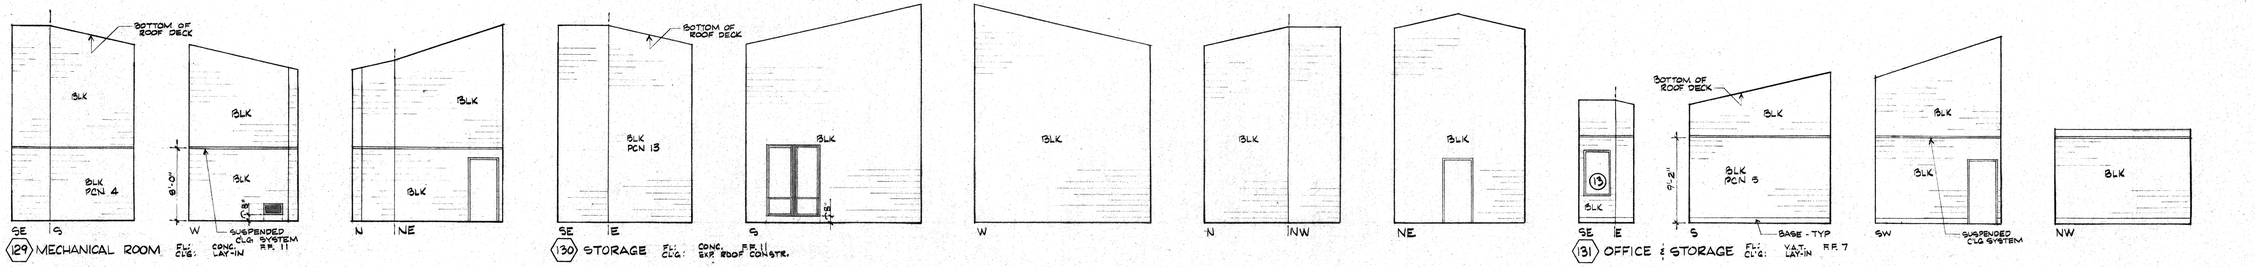

129 MECHANICAL ROOM FLR CLG:


130 STORAGE FLR CLG: CONC. EXP. ROOF CONSTR. FF 11

131 OFFICE & STORAGE FLR CLG: VAT LAY-IN FF 7

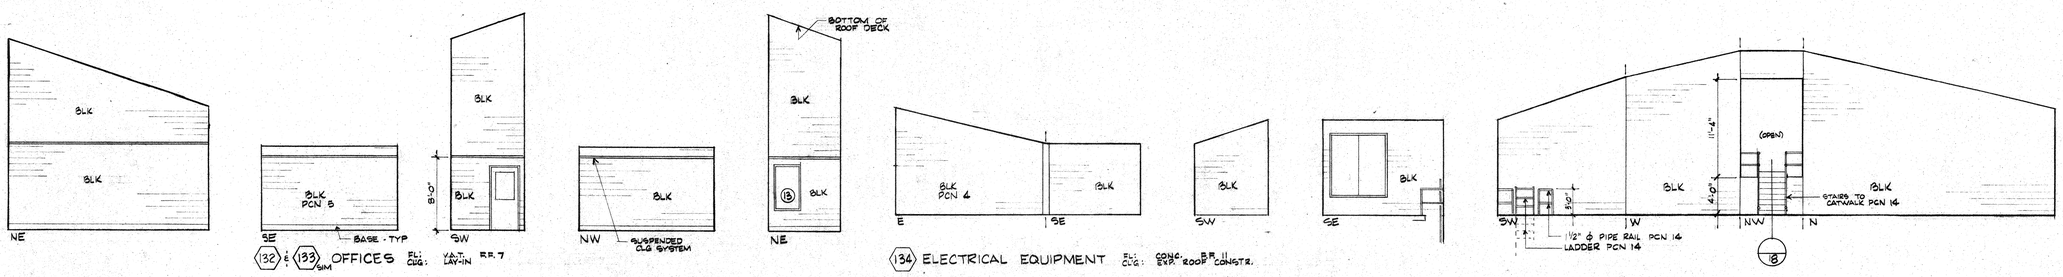

132 & 133 SIM. OFFICES FLR CLG: VAT LAY-IN FF 7

134 ELECTRICAL EQUIPMENT FLR CLG: CONC. EXP. ROOF CONSTR. FF 11

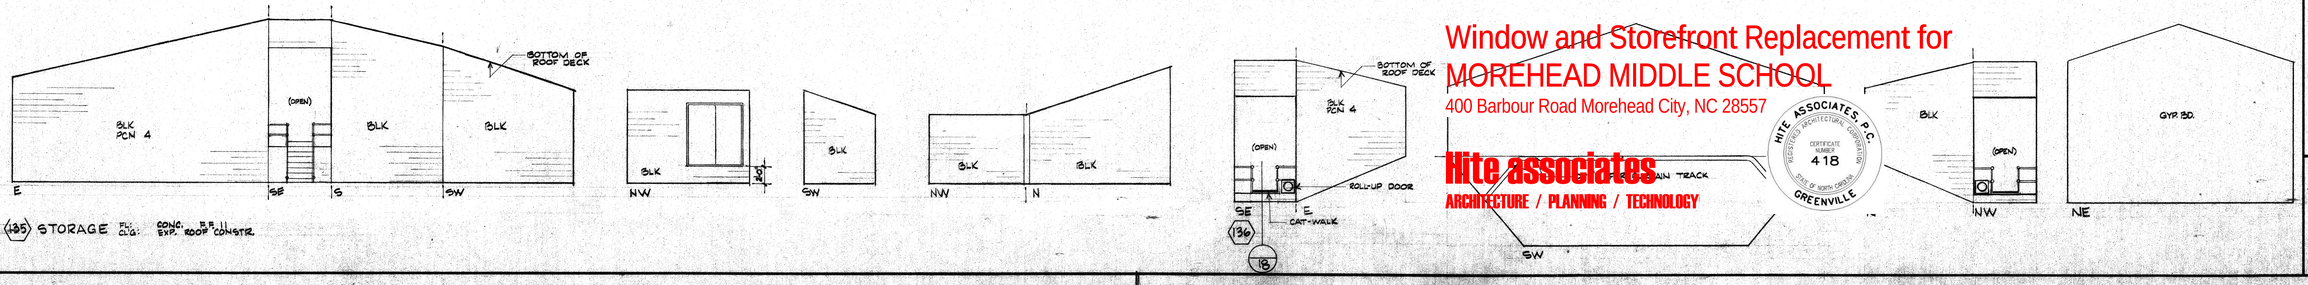

135 STORAGE FLR CLG: CONC. EXP. ROOF CONSTR. FF 11

136

160 3690
RECEIVED
FEB 23 1977
DIVISION OF SCHOOL PLANNING

Window and Storefront Replacement for
MOREHEAD MIDDLE SCHOOL
400 Barbour Road Morehead City, NC 28557

Hite associates
ARCHITECTURE / PLANNING / TECHNOLOGY

HITE ASSOCIATES, P.A. REGISTERED ARCHITECTURAL CORPORATION CERTIFICATE NUMBER 418 STATE OF NORTH CAROLINA GREENVILLE

JAMES B. WILLIS JR. 1409 North Carolina Morehead City, N.C.

james b willis jr / architect
401 S 13TH STREET NUMBER ONE BOGUE SOUND PO BOX 808
MOREHEAD CITY NORTH CAROLINA 28557 919-726-7091

DRAWN BY BF CHECKED BY JW DATE 12/21/76 PROJECT DESIGNER


GYMNASIUM & COMMONS
INTERIOR ELEVATIONS 1/8

JOB 75-2


SHEET NO. 19 OF 23

FOOTING SCHEDULE


MARK	A	B	C	D	E	
SIZE	2'-8"x2'-8"	3'-0"x3'-0"	6'-8"x6'-8"	4'-0"x4'-0"		
DEPTH	12"	12"	16"	12"		
REINF. E.W.	3-#4	4-#4	8-#6	5-#4		
ELEV. @ TOP OF FTG.	TYP. 15'-10"	TYP. 15'-10"	TYP. 15'-10" (J-10.1) 13'-10" (J-9.1) 14'-6"	TYP. 15'-10"		

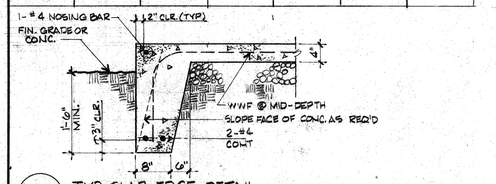

1 TYP. SLAB EDGE DETAIL

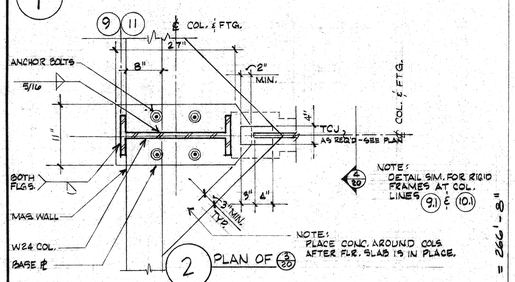

2 PLAN OF (3/20)

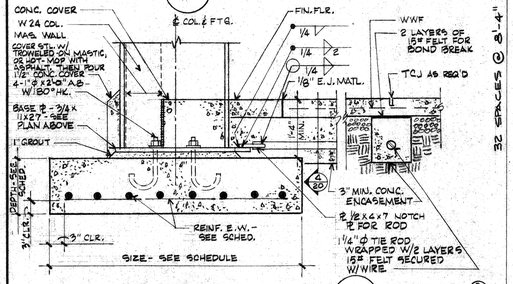


ELEVATION

4 SECTION OF (3/20)


NOTE: PROVIDE TURNBUCKLES FOR TIGHTENING TIE ROD. TURNBUCKLE TO DEVELOP FULL STRENGTH OF TIE ROD.

3 TYP. RIGID FRAME BASE DETAIL

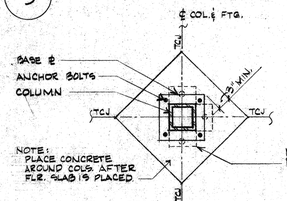


TS COL. BASE PL SCHEDULE	
COL.	BASE PL
TS 4 x 4	3/4 x 10 x 4
TS 6 x 6	3/4 x 12 x 12
TS 8 x 8	3/4 x 16 x 14

5 PLAN OF (5/20)

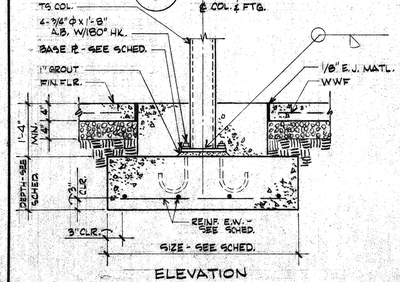

ELEVATION

6 TYP. TS COL. BASE DETAIL

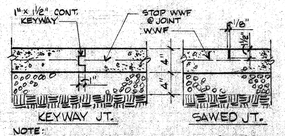

NOTE:
1. TYPE OF JOINT IS OPTIONAL WITH CONTRACTOR. SAWED JOINT SHALL BE MADE WITHIN 24 HOURS AFTER PLACING CONCRETE.
2. WHEN KEYWAY JOINT IS SELECTED THE SLAB SHALL BE PLACED IN A CHECKERBOARD PATTERN.
3. AT THE CONTRACTOR'S OPTION, A METAL PRE-FORMED JOINT OF APPROVED DESIGN WILL BE ACCEPTABLE AT EACH TCJ IN LIEU OF THE ABOVE JOINT TYPES.
4. WHERE SAWED JOINT WILL BE LEFT PERMANENTLY EXPOSED TO VIEW, FILL THE JOINT FLUSH WITH "GARDOX" FLEXIBLE JOINT SEALING COMPOUND MANUFACTURED BY W.R. MEADOWS, INC., OR EQUIVALENT.

7 TYP. CONTROL JOINT (TCJ) AT SLAB-ON-GRADE

FOUNDATION PLAN NOTES

1. SEE DETAILS FOR TOP OF COL.'S WALL FTG. BELOW FIN. FLR.
2. SEE ARCH. DWGS. FOR LOCATION OF FLOOR FINISHES REQUIRING DEPRESSED FLOOR SLABS AND FOR LOCATION OF MASONRY PARTITIONS ON THICKENED SLABS.
3. SEE ARCH. DWGS. FOR LOCATION OF MASONRY WALLS NOT DIMENSIONED.
4. ALL SLABS SHALL BE 4" THICKNESS U.O.N.
5. ALL SLABS SHALL BE PLACED OVER VAPOR BARRIER AND 4" COMPACTED STONE AND REINFORCED W/ 6x6 - W1.4 x W1.4 WWF, U.O.N.
6. FIN. FLOOR ELEV. = 17.16, U.O.N.

NOTE: USE KEYWAY OR PREMOLDED T&G JOINT MATL AT ALL TCJ'S WHICH OCCUR AT THICKENED SLABS

8 TYP. THICKENED SLAB UNDER MASONRY PARTITIONS

9 TYP. WALL FOOTING REINF.

10 TYP. STEPPED FOOTING DETAIL

11 TYP. THICKENED SLAB @ TERRAZZO & CERAMIC TILE JOINTS

Window and Storefront Replacement for
MOREHEAD MIDDLE SCHOOL
400 Barbour Road Morehead City, NC 28557

Hite associates
ARCHITECTURE / PLANNING / TECHNOLOGY
HITE ASSOCIATES, P.C. ARCHITECTURAL CORPORATION CERTIFICATE NUMBER C-418 STATE OF NORTH CAROLINA GREENVILLE

160 3690
RECEIVED
FEB 23 1977
DIVISION OF SCHOOL PLANNING


James B. Willis, Jr. / architect
401 S. 13TH STREET NUMBER ONE BOGUE SOUND PO BOX 808
MOREHEAD CITY NORTH CAROLINA 28557 919-726-7091

DRAWN BY BF JR. CHECKED BY J.W. DATE 12/21/76 PROJECT DESIGNER


FOUNDATION PLAN 1/16"
DETAILS 3/4"
FOOTING SCHEDULE

JOB 75-2

SHEET NO. 20 OF 23

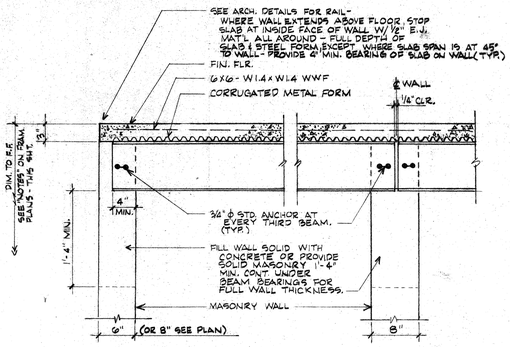

1 TYP. FLOOR BEAM BEARING DETAIL @ MASONRY WALLS

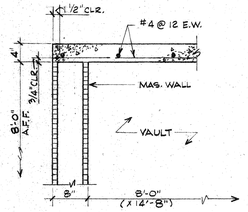

2 TYP. VAULT ROOF SLAB REINF.

GENERAL NOTES

A. FOUNDATIONS
1. MAXIMUM ALLOWABLE SOIL PRESSURE = 1000 PSF (WALL FOOTINGS) AND 1500 PSF (COLUMN FOOTINGS)
2. PLACE CONCRETE FOR WALL FOOTINGS MONOLITHICALLY WITH COLUMN FOOTINGS. CONSTRUCTION JOINTS IN WALL FOOTINGS SHALL BE MADE ONLY MIDWAY BETWEEN COLUMN FOOTINGS AND AT LEAST TWO FEET FROM THE INTERSECTION WITH ANOTHER WALL FOOTING.
3. ALL VERTICAL SURFACES FOR GRADE BEAMS, SLABS, FOOTINGS AND OTHER CONCRETE MEMBERS IN CONTACT WITH EARTH SHALL BE FORMED WITH WOOD OR METAL FORMING MATERIALS TO THE DIMENSIONS AS SHOWN ON THE DRAWINGS.

B. CONCRETE
1. CONCRETE WORK SHALL CONFORM TO "BUILDING CODE REQUIREMENTS FOR REINFORCED CONCRETE," ACI 318-71, INCLUDING SUPPLEMENTS.
2. PLACE ½" EXPANSION JOINT MATERIAL BETWEEN EDGES OF SLABS AND VERTICAL SURFACES UNLESS OTHERWISE NOTED. AT SLABS OVER JOISTS THE JOINT MATERIAL SHALL BE THE FULL DEPTH OF THE SLAB AND METAL FORMS.
3. CHAMFER EXPOSED EDGES OF CONCRETE ¾" UNLESS OTHERWISE NOTED.

C. REINFORCING STEEL
1. WELDED WIRE FABRIC SHALL CONFORM TO ASTM A 185.
2. REINFORCING STEEL TO BE PLACED SHALL BE REVIEWED BY THE ARCHITECT PRIOR TO PLACING CONCRETE.
3. PROVIDE BARS AT CORNERS AND INTERSECTIONS OF THE SAME NUMBER AND SIZE AS LONGITUDINAL BARS IN FOOTINGS, GRADE BEAMS AND WALLS.
4. PLACE 6'X6' - W1.4 x W1.4 WELDED WIRE FABRIC AT CENTER OF SLABS-ON-GRADE UNLESS OTHERWISE NOTED.
5. EMBED ALL CONTINUOUS BARS IN FOOTINGS AND GRADE BEAMS TO LONGEST PRACTICABLE LENGTH.

D. STRUCTURAL STEEL
1. ANCHOR BOLT LENGTHS SHOWN ON THE DRAWINGS SHALL INCLUDE HOOKS OF NOT LESS THAN 3" IN LENGTH. PROVIDE ONE NUT AND ONE WASHER WITH EACH ANCHOR BOLT UNLESS OTHERWISE NOTED.

E. STEEL ROOF DECK
1. "B" STEEL DECK OVER THE GYMNASIUM WING SHALL BE 1½" IN DEPTH, 22 GAUGE, WIDE RIB, ZINC COATED, ADJUSTED, AS MANUFACTURED BY INLAND - RYERSON CONSTRUCTION PRODUCTS COMPANY, OR EQUIVALENT WITH A NOISE REDUCTION FACTOR OF 0.70 OR BETTER.
2. ALL OTHER STEEL DECK SHALL BE 1½" IN DEPTH, 20 GAUGE, WIDE RIB, AND SHALL BE ZINC COATED.

F. CORRUGATED STEEL FORMS
1. USE 28 GAUGE, CORRUGATED STEEL FORMS, GALVANIZED, WITH NOMINAL 9/16" CORRUGATION PATTERN AT SECOND FLOOR AREAS OVER JOISTS.
2. FURNISH A MINIMUM OF 25 WELDING WASHERS PER 100 SQUARE FEET OF FORMS AND ATTACH SHEETS BY PUDDLE WELDING THE SHEETS AS FOLLOWS:
   A. END LAPS - WELD IN VALLEY OF SIDE LAPS AND MIDDLE OF SHEET (MIN. OF THREE WELDS AT EACH END OF SHEET).
   B. INTERMEDIATE SUPPORTS - WELD IN VALLEY OF SIDE LAPS ON EVERY OTHER JOIST AND IN THE VALLEY OF THE CENTER CORRUGATION ON THE REMAINING JOISTS (X-PATTERN).
3. TO PREVENT THE LEAKAGE OF CONCRETE AT SIDE LAPS, PLACE CONCRETE IN THE OPPOSITE DIRECTION TO WHICH THE SHEETS WERE ERECTED SO THAT TOP SHEET RECEIVES WEIGHT OF CONCRETE FIRST.

G. DESIGN LIVE LOADS
STRUCTURAL MEMBERS ARE DESIGNED FOR FULL DEAD LOADS AND THE FOLLOWING LIVE LOADS:
1. ROOF 20 PSF
2. WIND 40 PSF
3. MECHANICAL EQUIPMENT ROOMS 150 PSF

I. CONSTRUCTION SAFETY
THESE DRAWINGS DO NOT CONTAIN NECESSARY COMPONENTS FOR SAFETY DURING CONSTRUCTION.

LINTEL SCHEDULE


OPENING	LINTEL		BEARING
0'-0" TO 1'-4"	1 ℄ - 3/8 x 3½	*	8"
1'-4" TO 4'-0"	1 L - 3½ x 3½ x 5/16	*	8"
4'-0" TO 6'-8"	1 L - 4 x 3½ x 5/16	*	8"
6'-8" TO 8'-0"	1 L - 5 x 3½ x 5/16	*	8"

* PER 4" OF WALL THICKNESS

NOTE:
ALL UNSCHEDULED OPENINGS INCLUDING OPENINGS FOR MECHANICAL WORK SHALL BE PROVIDED WITH LINTELS IN ACCORDANCE WITH THIS SCHEDULE, USE THE FOLLOWING N.C. CONCRETE MASONRY ASSOCIATION STYLES OF LINTEL BLOCK: NCCMA - #4SB16-59, #6SB16-59, #12SB16-59.


OPENING	5⅝" OR 7⅝" WALL	11⅝" WALL	BEARING
2'-0" TO 4'-0"	2-#3, 2-#3	2-#3, 2-#3	8"
4'-0" - 5'-4"	2-#4, 2-#5	2-#4, 3-#4	8"
5'-4" TO 8'-0"	2-#5, 2-#6	2-#5, 3-#5	16"

REQUIRED LINTELS NOT OTHERWISE INDICATED ON THE DRAWINGS SHALL BE AS SHOWN IN THE ABOVE SCHEDULE.

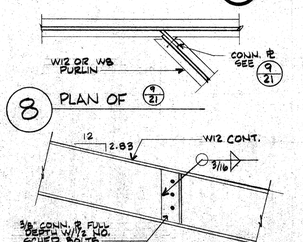


8 PLAN OF 9/21

9 TYP. SKEWED CONN. DETAIL

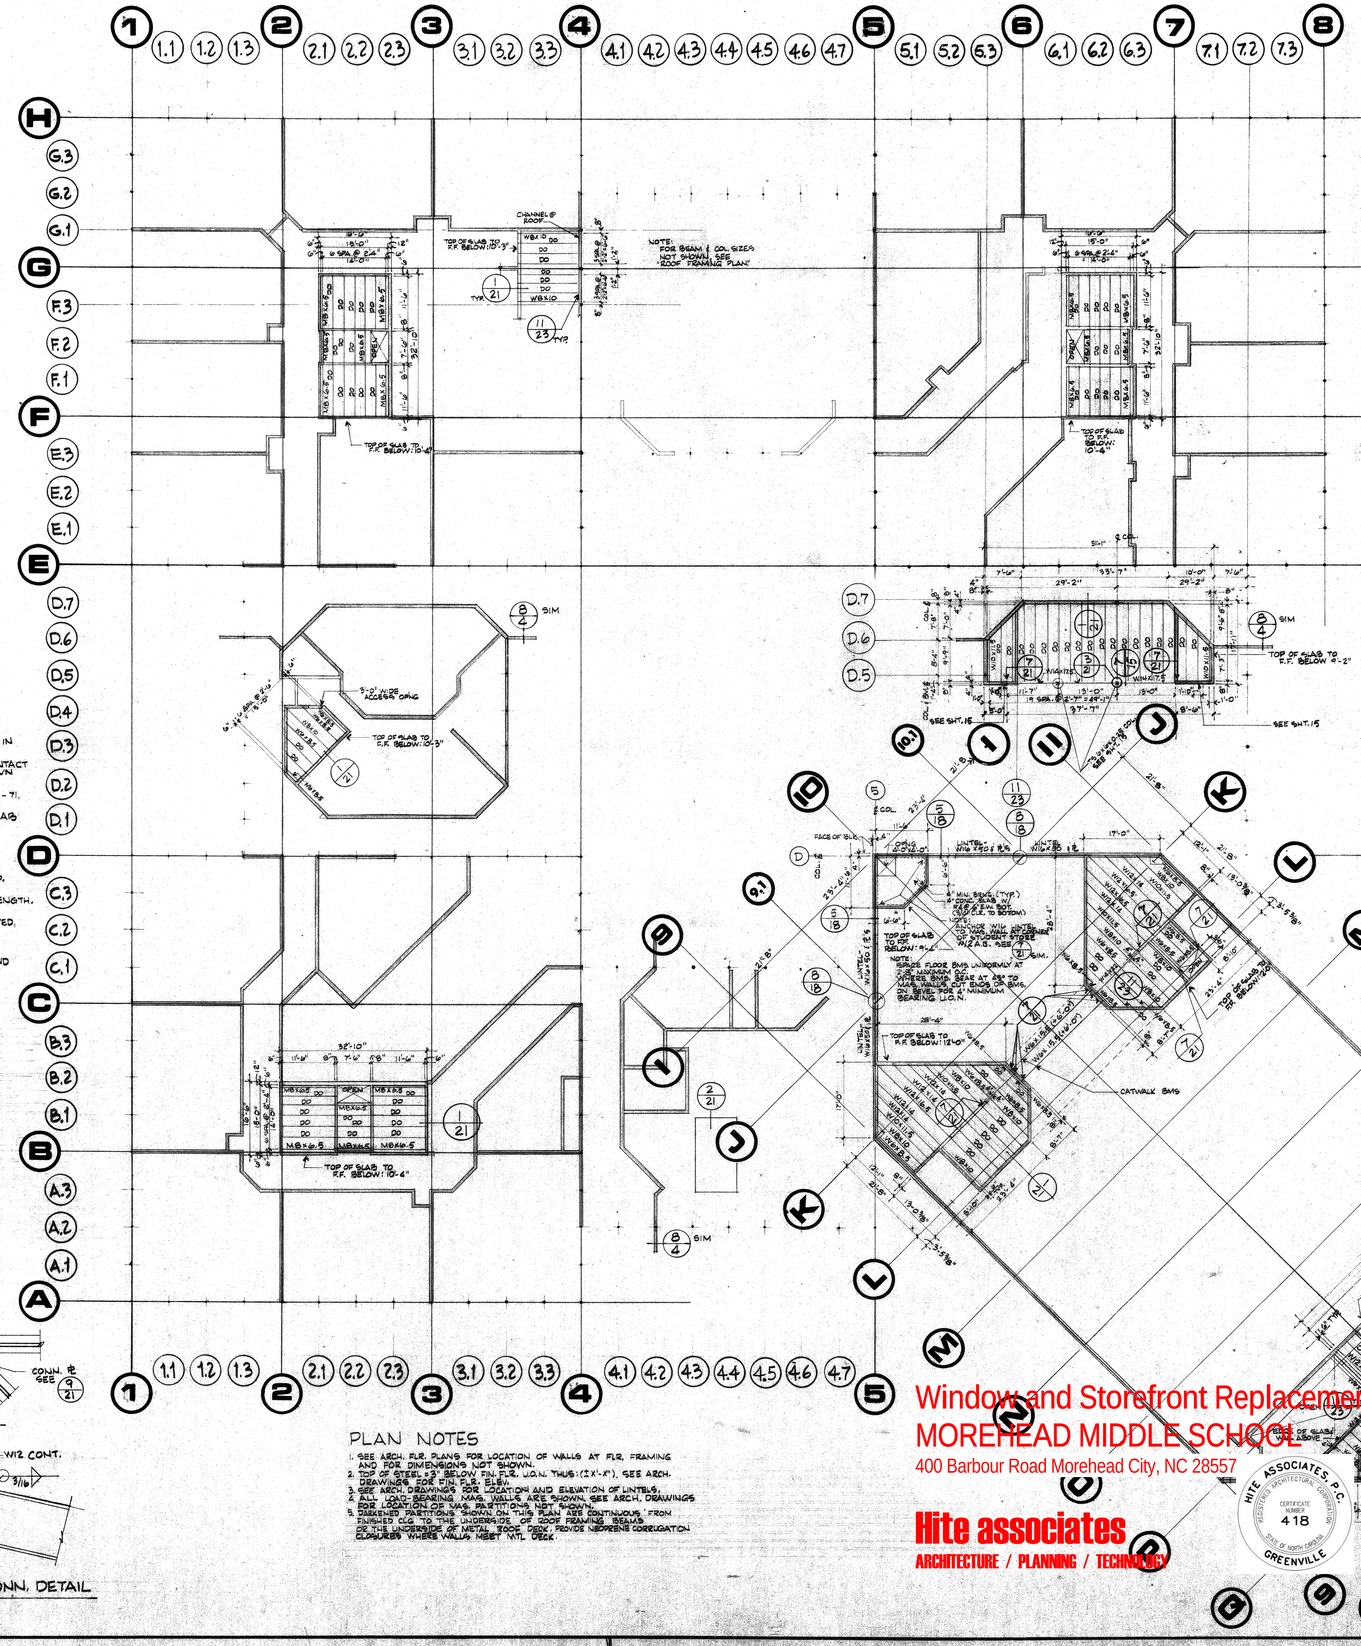


PLAN NOTES


1. SEE ARCH. FLR. PLANS FOR LOCATION OF WALLS AT FLR. FRAMING AND FOR DIMENSIONS NOT SHOWN.
2. TOP OF STEEL = 3" BELOW FIN. FLR. U.O.N. THUS: (3"-4"), SEE ARCH. DRAWINGS FOR FIN. FLR. ELEV.
3. SEE ARCH. DRAWINGS FOR LOCATION AND ELEVATION OF LINTELS.
4. ALL LOAD BEARING MAS. WALLS ARE SHOWN, SEE ARCH. DRAWINGS FOR LOCATION OF MAS. PARTITIONS NOT SHOWN.
5. DARKENED PARTITIONS SHOWN ON THIS PLAN ARE CONTINUOUS FROM FINISHED FLR. TO THE UNDERSIDE OF ROOF FRAMING BEAMS OR THE UNDERSIDE OF METAL ROOF DECK. PROVIDE NEOPRENE CORRUGATION CLOSURES WHERE WALLS MEET MTL. DECK

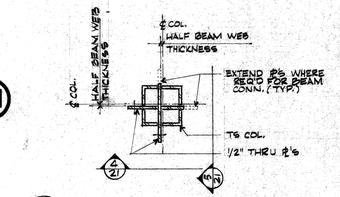


3 TYPICAL BEAM TO TS COL. CONN. @ FLOORS

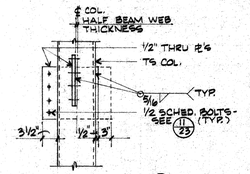


4 ELEVATION OF 5/21

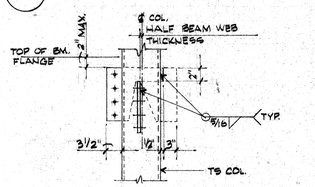

5 ELEVATION OF 3/21

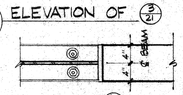

6 PLAN OF 7/21

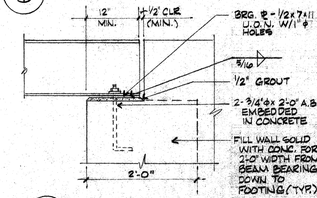

7 TYP. BEAM BEARING DETAIL @ WALLS

Window and Storefront Replacement for
MOREHEAD MIDDLE SCHOOL
400 Barbour Road Morehead City, NC 28557

Hite associates
ARCHITECTURE / PLANNING / TECHNOLOGY

HITE ASSOCIATES, P.C. REGISTERED ARCHITECTURE CORPORATION CERTIFICATE NUMBER 418 STATE OF NORTH CAROLINA GREENVILLE

160 3690
RECEIVED
FEB 23 1977
DIVISION OF SCHOOL PLANNING

JAMES B. WILLIS JR. REGISTERED ARCHITECT NO. 3690 NORTH CAROLINA

james b willis jr / architect
401 S 13TH STREET NUMBER ONE BOGUE SOUND PO BOX 808
MOREHEAD CITY NORTH CAROLINA 28557 919-726-7091

DRAWN BY BF JR CHECKED BY JW DATE 12/21/76 PROJECT DESIGNER

2ND FLOOR FRAMING PLAN DETAILS & LINTEL SCHEDULE

1/16"

JOB 75-2

SHEET NO. 21 OF 23

1 TYP. RIGID FRAME BEAM SPLICE

2 TYP. VERTICAL BRACE DETAILS (TYP.)

3 DETAIL A

4 DETAIL B

5 DETAIL C

NOTE:
1. ALL TIE RODS SHALL HAVE ADEQUATE TURNBUCKLES, PLATES & CLEVISES TO DEVELOP THE STRENGTH OF THE RODS.
2. VERTICAL BRACE LOCATIONS DENOTED ON PLAN THUS ⑤ TYP.
3. CONN. RODS TO RIGID FRAME COL. WEB AS SHOWN IN DETAIL C ABOVE.

6 TYP. SAG ROD & GIRT DETAIL AT GYM

7 GIRT TO COL. CONN.

8 TYP. RIDGE BM. TO COL. CONN. @ E.J. -(SJ-1) & (KB 3)

9 SECTION OF (8/22)

NOTE A:
NEOPRENE BEARING PADS SHALL BE 100% VIRGIN CHLOROPRENE DUROMETER GRADE 50 60 OR 70 MEETING THE REQUIREMENTS OF TABLE 3, SECTION 2.2.2 OF AASHO STANDARD SPECIFICATIONS FOR HIGHWAY BRIDGES, 1973.
CONTRACTOR TO FURNISH MANUFACTURER'S CERTIFICATION TO THE ARCHITECT FOR REVIEW.

32 SPACES @ 8'-4" = 266'-8"
8 SPACES @ 8'-4" = 66'-8"
100'-0"
33'-4"
℄ COL.
CONT. L
W12x16.5
C6x8.2
W12x19
W18x50
W18x45
W12x36
W12x31
W12x55
W12x65
W8x10
W8x40
W14x22
W10x12
W14x82
W14x90
W14x120
W14x132
W14x145
W14x159
W14x176
W14x193
W14x211
W14x233
W14x257
W14x283
W14x311
W14x342
W14x370
W14x398
W14x426
W14x455
W14x500
W14x550
W14x605
W14x665
W14x730
W14x808
W14x873
W14x932
W14x1000
W14x1082
W14x1176
W14x1269
W14x1370
W14x1500
W14x1627
W14x1730
W14x1851
W14x1982
W14x2113
W14x2257
W14x2400
W14x2547
W14x2693
W14x2854
W14x3026
W14x3211
W14x3395
W14x3577
W14x3770
W14x3962
W14x4159
W14x4370
W14x4584
W14x4809
W14x5043
W14x5287
W14x5543
W14x5809
W14x6085
W14x6370
W14x6665
W14x6970
W14x7284
W14x7608
W14x7941
W14x8284
W14x8636
W14x8997
W14x9367
W14x9745
W14x10132
W14x10528
W14x10932
W14x11345
W14x11766
W14x12195
W14x12632
W14x13077
W14x13530
W14x13991
W14x14460
W14x14937
W14x15422
W14x15915
W14x16416
W14x16925
W14x17442
W14x17967
W14x18500
W14x19041
W14x19590
W14x20147
W14x20712
W14x21285
W14x21866
W14x22455
W14x23052
W14x23657
W14x24270
W14x24891
W14x25520
W14x26157
W14x26802
W14x27455
W14x28116
W14x28785
W14x29462
W14x30147
W14x30840
W14x31541
W14x32250
W14x32967
W14x33692
W14x34425
W14x35166
W14x35915
W14x36672
W14x37437
W14x38210
W14x38991
W14x39780
W14x40577
W14x41382
W14x42195
W14x43016
W14x43845
W14x44682
W14x45527
W14x46380
W14x47241
W14x48110
W14x48987
W14x49872
W14x50765
W14x51666
W14x52575
W14x53492
W14x54417
W14x55350
W14x56291
W14x57240
W14x58197
W14x59162
W14x60135
W14x61116
W14x62105
W14x63102
W14x64107
W14x65120
W14x66141
W14x67170
W14x68207
W14x69252
W14x70305
W14x71366
W14x72435
W14x73512
W14x74597
W14x75690
W14x76791
W14x77900
W14x79017
W14x80142
W14x81275
W14x82416
W14x83565
W14x84722
W14x85887
W14x87060
W14x88241
W14x89430
W14x90627
W14x91832
W14x93045
W14x94266
W14x95495
W14x96732
W14x97977
W14x99230
W14x100491
W14x101760
W14x103037
W14x104322
W14x105615
W14x106916
W14x108225
W14x109542
W14x110867
W14x112200
W14x113541
W14x114890
W14x116247
W14x117612
W14x118985
W14x120366
W14x121755
W14x123152
W14x124557
W14x125970
W14x127391
W14x128820
W14x130257
W14x131702
W14x133155
W14x134616
W14x136085
W14x137562
W14x139047
W14x140540
W14x142041
W14x143550
W14x145067
W14x146592
W14x148125
W14x149666
W14x151215
W14x152772
W14x154337
W14x155910
W14x157491
W14x159080
W14x160677
W14x162282
W14x163895
W14x165516
W14x167145
W14x168782
W14x170427
W14x172080
W14x173741
W14x175410
W14x177087
W14x178772
W14x180465
W14x182166
W14x183875
W14x185592
W14x187317
W14x189050
W14x190791
W14x192540
W14x194297
W14x196062
W14x197835
W14x199616
W14x201405
W14x203202
W14x205007
W14x206820
W14x208641
W14x210470
W14x212307
W14x214152
W14x216005
W14x217866
W14x219735
W14x221612
W14x223497
W14x225390
W14x227291
W14x229200
W14x231117
W14x233042
W14x234975
W14x236916
W14x238865
W14x240822
W14x242787
W14x244760
W14x246741
W14x248730
W14x250727
W14x252732
W14x254745
W14x256766
W14x258795
W14x260832
W14x262877
W14x264930
W14x266991
W14x269060
W14x271137
W14x273222
W14x275315
W14x277416
W14x279525
W14x281642
W14x283767
W14x285900
W14x288041
W14x290190
W14x292347
W14x294512
W14x296685
W14x298866
W14x301055
W14x303252
W14x305457
W14x307670
W14x309891
W14x312120
W14x314357
W14x316602
W14x318855
W14x321116
W14x323385
W14x325662
W14x327947
W14x330240
W14x332541
W14x334850
W14x337167
W14x339492
W14x341825
W14x344166
W14x346515
W14x348872
W14x351237
W14x353610
W14x355991
W14x358380
W14x360777
W14x363182
W14x365595
W14x368016
W14x370445
W14x372882
W14x375327
W14x377780
W14x380241
W14x382710
W14x385187
W14x387672
W14x390165
W14x392666
W14x395175
W14x397692
W14x400217
W14x402750
W14x405291
W14x407840
W14x410397
W14x412962
W14x415535
W14x418116
W14x420705
W14x423302
W14x425907
W14x428520
W14x431141
W14x433770
W14x436407
W14x439052
W14x441705
W14x444366
W14x447035
W14x449712
W14x452397
W14x455090
W14x457791
W14x460500
W14x463217
W14x465942
W14x468675
W14x471416
W14x474165
W14x476922
W14x479687
W14x482460
W14x485241
W14x488030
W14x490827
W14x493632
W14x496445
W14x499266
W14x502095
W14x504932
W14x507777
W14x510630
W14x513491
W14x516360
W14x519237
W14x522122
W14x525015
W14x527916
W14x530825
W14x533742
W14x536667
W14x539600
W14x542541
W14x545490
W14x548447
W14x551412
W14x554385
W14x557366
W14x560355
W14x563352
W14x566357
W14x569370
W14x572391
W14x575420
W14x578457
W14x581502
W14x584555
W14x587616
W14x590685
W14x593762
W14x596847
W14x599940
W14x603041
W14x606150
W14x609267
W14x612392
W14x615525
W14x618666
W14x621815
W14x624972
W14x628137
W14x631310
W14x634491
W14x637680
W14x640877
W14x644082
W14x647295
W14x650516
W14x653745
W14x656982
W14x660227
W14x663480
W14x666741
W14x670010
W14x673287
W14x676572
W14x679865
W14x683166
W14x686475
W14x689792
W14x693117
W14x696450
W14x699791
W14x703140
W14x706497
W14x709862
W14x713235
W14x716616
W14x720005
W14x723402
W14x726807
W14x730220
W14x733641
W14x737070
W14x740507
W14x743952
W14x747405
W14x750866
W14x754335
W14x757812
W14x761297
W14x764790
W14x768291
W14x771800
W14x775317
W14x778842
W14x782375
W14x785916
W14x789465
W14x793022
W14x796587
W14x800160
W14x803741
W14x807330
W14x810927
W14x814532
W14x818145
W14x821766
W14x825395
W14x829032
W14x832677
W14x836330
W14x839991
W14x843660
W14x847337
W14x851022
W14x854715
W14x858416
W14x862125
W14x865842
W14x869567
W14x873300
W14x877041
W14x880790
W14x884547
W14x888312
W14x892085
W14x895866
W14x899655
W14x903452
W14x907257
W14x911070
W14x914891
W14x918720
W14x922557
W14x926402
W14x930255
W14x934116
W14x937985
W14x941862
W14x945747
W14x949640
W14x953541
W14x957450
W14x961367
W14x965292
W14x969225
W14x973166
W14x977115
W14x981072
W14x985037
W14x989010
W14x992991
W14x996980
W14x1000977
W14x1004982
W14x1008995
W14x1013016
W14x1017045
W14x1021082
W14x1025127
W14x1029180
W14x1033241
W14x1037310
W14x1041387
W14x1045472
W14x1049565
W14x1053666
W14x1057775
W14x1061892
W14x1066017
W14x1070150
W14x1074291
W14x1078440
W14x1082597
W14x1086762
W14x1090935
W14x1095116
W14x1099305
W14x1103502
W14x1107707
W14x1111920
W14x1116141
W14x1120370
W14x1124607
W14x1128852
W14x1133105
W14x1137366
W14x1141635
W14x1145912
W14x1150197
W14x1154490
W14x1158791
W14x1163100
W14x1167417
W14x1171742
W14x1176075
W14x1180416
W14x1184765
W14x1189122
W14x1193487
W14x1197860
W14x1202241
W14x1206630
W14x1211027
W14x1215432
W14x1219845
W14x1224266
W14x1228695
W14x1233132
W14x1237577
W14x1242030
W14x1246491
W14x1250960
W14x1255437
W14x1259922
W14x1264415
W14x1268916
W14x1273425
W14x1277942
W14x1282467
W14x1287000
W14x1291541
W14x1296090
W14x1300647
W14x1305212
W14x1309785
W14x1314366
W14x1318955
W14x1323552
W14x1328157
W14x1332770
W14x1337391
W14x1342020
W14x1346657
W14x1351302
W14x1355955
W14x1360616
W14x1365285
W14x1369962
W14x1374647
W14x1379340
W14x1384041
W14x1388750
W14x1393467
W14x1398192
W14x1402925
W14x1407666
W14x1412415
W14x1417172
W14x1421937
W14x1426710
W14x1431491
W14x1436280
W14x1441077
W14x1445882
W14x1450695
W14x1455516
W14x1460345
W14x1465182
W14x1470027
W14x1474880
W14x1479741
W14x1484610
W14x1489487
W14x1494372
W14x1499265
W14x1504166
W14x1509075
W14x1513992
W14x1518917
W14x1523850
W14x1528791
W14x1533740
W14x1538697
W14x1543662
W14x1548635
W14x1553616
W14x1558605
W14x1563602
W14x1568607
W14x1573620
W14x1578641
W14x1583670
W14x1588707
W14x1593752
W14x1598805
W14x1603866
W14x1608935
W14x1614012
W14x1619097
W14x1624190
W14x1629291
W14x1634400
W14x1639517
W14x1644642
W14x1649775
W14x1654916
W14x1660065
W14x1665222
W14x1670387
W14x1675560
W14x1680741
W14x1685930
W14x1691127
W14x1696332
W14x1701545
W14x1706766
W14x1711995
W14x1717232
W14x1722477
W14x1727730
W14x1732991
W14x1738260
W14x1743537
W14x1748822
W14x1754115
W14x1759416
W14x1764725
W14x1770042
W14x1775367
W14x1780700
W14x1786041
W14x1791390
W14x1796747
W14x1802112
W14x1807485
W14x1812866
W14x1818255
W14x1823652
W14x1829057
W14x1834470
W14x1839891
W14x1845320
W14x1850757
W14x1856202
W14x1861655
W14x1867116
W14x1872585
W14x1878062
W14x1883547
W14x1889040
W14x1894541
W14x1900050
W14x1905567
W14x1911092
W14x1916625
W14x1922166
W14x1927715
W14x1933272
W14x1938837
W14x1944410
W14x1949991
W14x1955580
W14x1961177
W14x1966782
W14x1972395
W14x1978016
W14x1983645
W14x1989282
W14x1994927
W14x2000580
W14x2006241
W14x2011910
W14x2017587
W14x2023272
W14x2028965
W14x2034666
W14x2040375
W14x2046092
W14x2051817
W14x2057550
W14x2063291
W14x2069040
W14x2074797
W14x2080562
W14x2086335
W14x2092116
W14x2097905
W14x2103702
W14x2109507
W14x2115320
W14x2121141
W14x2126970
W14x2132807
W14x2138652
W14x2144505
W14x2150366
W14x2156235
W14x2162112
W14x2167997
W14x2173890
W14x2179791
W14x2185700
W14x2191617
W14x2197542
W14x2203475
W14x2209416
W14x2215365
W14x2221322
W14x2227287
W14x2233260
W14x2239241
W14x2245230
W14x2251227
W14x2257232
W14x2263245
W14x2269266
W14x2275295
W14x2281332
W14x2287377
W14x2293430
W14x2299491
W14x2305560
W14x2311637
W14x2317722
W14x2323815
W14x2329916
W14x2336025
W14x2342142
W14x2348267
W14x2354400
W14x2360541
W14x2366690
W14x2372847
W14x2379012
W14x2385185
W14x2391366
W14x2397555
W14x2403752
W14x2409957
W14x2416170
W14x2422391
W14x2428620
W14x2434857
W14x2441102
W14x2447355
W14x2453616
W14x2459885
W14x2466162
W14x2472447
W14x2478740
W14x2485041
W14x2491350
W14x2497667
W14x2503992
W14x2510325
W14x2516666
W14x2523015
W14x2529372
W14x2535737
W14x2542110
W14x2548491
W14x2554880
W14x2561277
W14x2567682
W14x2574095
W14x2580516
W14x2586945
W14x2593382
W14x2599827
W14x2606280
W14x2612741
W14x2619210
W14x2625687
W14x2632172
W14x2638665
W14x2645166
W14x2651675
W14x2658192
W14x2664717
W14x2671250
W14x2677791
W14x2684340
W14x2690897
W14x2697462
W14x2704035
W14x2710616
W14x2717205
W14x2723802
W14x2730407
W14x2737020
W14x2743641
W14x2750270
W14x2756907
W14x2763552
W14x2770205
W14x2776866
W14x2783535
W14x2790212
W14x2796897
W14x2803590
W14x2810291
W14x2817000
W14x2823717
W14x2830442
W14x2837175
W14x2843916
W14x2850665
W14x2857422
W14x2864187
W14x2870960
W14x2877741
W14x2884530
W14x2891327
W14x2898132
W14x2904945
W14x2911766
W14x2918595
W14x2925432
W14x2932277
W14x2939130
W14x2945991
W14x2952860
W14x2959737
W14x2966622
W14x2973515
W14x2980416
W14x2987325
W14x2994242
W14x3001167
W14x3008100
W14x3015041
W14x3021990
W14x3028947
W14x3035912
W14x3042885
W14x3049866
W14x3056855
W14x3063852
W14x3070857
W14x3077870
W14x3084891
W14x3091920
W14x3098957
W14x3106002
W14x3113055
W14x3120116
W14x3127185
W14x3134262
W14x3141347
W14x3148440
W14x3155541
W14x3162650
W14x3169767
W14x3176892
W14x3184025
W14x3191166
W14x3198315
W14x3205472
W14x3212637
W14x3219810
W14x3226991
W14x3234180
W14x3241377
W14x3248582
W14x3255795
W14x3263016
W14x3270245
W14x3277482
W14x3284727
W14x3291980
W14x3299241
W14x3306510
W14x3313787
W14x3321072
W14x3328365
W14x3335666
W14x3342975
W14x3350292
W14x3357617
W14x3364950
W14x3372291
W14x3379640
W14x3386997
W14x3394362
W14x3401735
W14x3409116
W14x3416505
W14x3423902
W14x3431307
W14x3438720
W14x3446141
W14x3453570
W14x3461007
W14x3468452
W14x3475905
W14x3483366
W14x3490835
W14x3498312
W14x3505797
W14x3513290
W14x3520791
W14x3528300
W14x3535817
W14x3543342
W14x3550875
W14x3558416
W14x3565965
W14x3573522
W14x3581087
W14x3588660
W14x3596241
W14x3603830
W14x3611427
W14x3619032
W14x3626645
W14x3634266
W14x3641895
W14x3649532
W14x3657177
W14x3664830
W14x3672491
W14x3680160
W14x3687837
W14x3695522
W14x3703215
W14x3710916
W14x3718625
W14x3726342
W14x3734067
W14x3741800
W14x3749541
W14x3757290
W14x3765047
W14x3772812
W14x3780585
W14x3788366
W14x3796155
W14x3803952
W14x3811757
W14x3819570
W14x3827391
W14x3835220
W14x3843057
W14x3850902
W14x3858755
W14x3866616
W14x3874485
W14x3882362
W14x3890247
W14x3898140
W14x3906041
W14x3913950
W14x3921867
W14x3929792
W14x3937725
W14x3945666
W14x3953615
W14x3961572
W14x3969537
W14x3977510
W14x3985491
W14x3993480
W14x4001477
W14x4009482
W14x4017495
W14x4025516
W14x4033545
W14x4041582
W14x4049627
W14x4057680
W14x4065741
W14x4073810
W14x4081887
W14x4089972
W14x4098065
W14x4106166
W14x4114275
W14x4122392
W14x4130517
W14x4138650
W14x4146791
W14x4154940
W14x4163097
W14x4171262
W14x4179435
W14x4187616
W14x4195805
W14x4204002
W14x4212207
W14x4220420
W14x4228641
W14x4236870
W14x4245107
W14x4253352
W14x4261605
W14x4269866
W14x4278135
W14x4286412
W14x4294697
W14x4302990
W14x4311291
W14x4319600
W14x4327917
W14x4336242
W14x4344575
W14x4352916
W14x4361265
W14x4369622
W14x4377987
W14x4386360
W14x4394741
W14x4403130
W14x4411527
W14x4419932
W14x4428345
W14x4436766
W14x4445195
W14x4453632
W14x4462077
W14x4470530
W14x4478991
W14x4487460
W14x4495937
W14x4504422
W14x4512915
W14x4521416
W14x4529925
W14x4538442
W14x4546967
W14x4555500
W14x4564041
W14x4572590
W14x4581147
W14x4589712
W14x4598285
W14x4606866
W14x4615455
W14x4624052
W14x4632657
W14x4641270
W14x4649891
W14x4658520
W14x4667157
W14x4675802
W14x4684455
W14x4693116
W14x4701785
W14x4710462
W14x4719147
W14x4727840
W14x4736541
W14x4745250
W14x4753967
W14x4762692
W14x4771425
W14x4780166
W14x4788915
W14x4797672
W14x4806437
W14x4815210
W14x4823991
W14x4832780
W14x4841577
W14x4850382
W14x4859195
W14x4868016
W14x4876845
W14x4885682
W14x4894527
W14x4903380
W14x4912241
W14x4921110
W14x4929987
W14x4938872
W14x4947765
W14x4956666
W14x4965575
W14x4974492
W14x4983417
W14x4992350
W14x5001291
W14x5010240
W14x5019197
W14x5028162
W14x5037135
W14x5046116
W14x5055105
W14x5064102
W14x5073107
W14x5082120
W14x5091141
W14x5100170
W14x5109207
W14x5118252
W14x5127305
W14x5136366
W14x5145435
W14x5154512
W14x5163597
W14x5172690
W14x5181791
W14x5190900
W14x5200017
W14x5209142
W14x5218275
W14x5227416
W14x5236565
W14x5245722
W14x5254887
W14x5264060
W14x5273241
W14x5282430
W14x5291627
W14x5300832
W14x5310045
W14x5319266
W14x5328495
W14x5337732
W14x5346977
W14x5356230
W14x5365491
W14x5374760
W14x5384037
W14x5393322
W14x5402615
W14x5411916
W14x5421225
W14x5430542
W14x5439867
W14x5449200
W14x5458541
W14x5467890
W14x5477247
W14x5486612
W14x5495985
W14x5505366
W14x5514755
W14x5524152
W14x5533557
W14x5542970
W14x5552391
W14x5561820
W14x5571257
W14x5580702
W14x5590155
W14x5599616
W14x5609085
W14x5618562
W14x5628047
W14x5637540
W14x5647041
W14x5656550
W14x5666067
W14x5675592
W14x5685125
W14x5694666
W14x5704215
W14x5713772
W14x5723337
W14x5732910
W14x5742491
W14x5752080
W14x5761677
W14x5771282
W14x5780895
W14x5790516
W14x5800145
W14x5809782
W14x5819427
W14x5829080
W14x5838741
W14x5848410
W14x5858087
W14x5867772
W14x5877465
W14x5887166
W14x5896875
W14x5906592
W14x5916317
W14x5926050
W14x5935791
W14x5945540
W14x5955297
W14x5965062
W14x5974835
W14x5984616
W14x5994405
W14x6004202
W14x6014007
W14x6023820
W14x6033641
W14x6043470
W14x6053307
W14x6063152
W14x6073005
W14x6082866
W14x6092735
W14x6102612
W14x6112497
W14x6122390
W14x6132291
W14x6142200
W14x6152117
W14x6162042
W14x6171975
W14x6181916
W14x6191865
W14x6201822
W14x6211787
W14x6221760
W14x6231741
W14x6241730
W14x6251727
W14x6261732
W14x6271745
W14x6281766
W14x6291795
W14x6301832
W14x6311877
W14x6321930
W14x6331991
W14x6342060
W14x6352137
W14x6362222
W14x6372315
W14x6382416
W14x6392525
W14x6402642
W14x6412767
W14x6422900
W14x6433041
W14x6443190
W14x6453347
W14x6463512
W14x6473685
W14x6483866
W14x6494055
W14x6504252
W14x6514457
W14x6524670
W14x6534891
W14x6545120
W14x6555357
W14x6565602
W14x6575855
W14x6586116
W14x6596385
W14x6606662
W14x6616947
W14x6627240
W14x6637541
W14x6647850
W14x6658167
W14x6668492
W14x6678825
W14x6689166
W14x6699515
W14x6709872
W14x6720237
W14x6730610
W14x6740991
W14x6751380
W14x6761777
W14x6772182
W14x6782595
W14x6793016
W14x6803445
W14x6813882
W14x6824327
W14x6834780
W14x6845241
W14x6855710
W14x6866187
W14x6876672
W14x6887165
W14x6897666
W14x6908175
W14x6918692
W14x6929217
W14x6939750
W14x6950291
W14x6960840
W14x6971397
W14x6981962
W14x6992535
W14x7003116
W14x7013705
W14x7024302
W14x7034907
W14x7045520
W14x7056141
W14x7066770
W14x7077407
W14x7088052
W14x7098705
W14x7109366
W14x7120035
W14x7130712
W14x7141397
W14x7152090
W14x7162791
W14x7173500
W14x7184217
W14x7194942
W14x7205675
W14x7216416
W14x7227165
W14x7237922
W14x7248687
W14x7259460
W14x7270241
W14x7281030
W14x7291827
W14x7302632
W14x7313445
W14x7324266
W14x7335095
W14x7345932
W14x7356777
W14x7367630
W14x7378491
W14x7389360
W14x7400237
W14x7411122
W14x7422015
W14x7432916
W14x7443825
W14x7454742
W14x7465667
W14x7476600
W14x7487541
W14x7498490
W14x7509447
W14x7520412
W14x7531385
W14x7542366
W14x7553355
W14x7564352
W14x7575357
W14x7586370
W14x7597391
W14x7608420
W14x7619457
W14x7630502
W14x7641555
W14x7652616
W14x7663685
W14x7674762
W14x7685847
W14x7696940
W14x7708041
W14x7719150
W14x7730267
W14x7741392
W14x7752525
W14x7763666
W14x7774815
W14x7785972
W14x7797137
W14x7808310
W14x7819491
W14x7830680
W14x7841877
W14x7853082
W14x7864295
W14x7875516
W14x7886745
W14x7897982
W14x7909227
W14x7920480
W14x7931741
W14x7943010
W14x7954287
W14x7965572
W14x7976865
W14x7988166
W14x7999475
W14x8010792
W14x8022117
W14x8033450
W14x8044791
W14x8056140
W14x8067497
W14x8078862
W14x8090235
W14x8101616
W14x8113005
W14x8124402
W14x8135807
W14x8147220
W14x8158641
W14x8170070
W14x8181507
W14x8192952
W14x8204405
W14x8215866
W14x8227335
W14x8238812
W14x8250297
W14x8261790
W14x8273291
W14x8284800
W14x8296317
W14x8307842
W14x8319375
W14x8330916
W14x8342465
W14x8354022
W14x8365587
W14x8377160
W14x8388741
W14x8400330
W14x8411927
W14x8423532
W14x8435145
W14x8446766
W14x8458395
W14x8470032
W14x8481677
W14x8493330
W14x8504991
W14x8516660
W14x8528337
W14x8540022
W14x8551715
W14x8563416
W14x8575125
W14x8586842
W14x8598567
W14x8610300
W14x8622041
W14x8633790
W14x8645547
W14x8657312
W14x8669085
W14x8680866
W14x8692655
W14x8704452
W14x8716257
W14x8728070
W14x8739891
W14x8751720
W14x8763557
W14x8775402
W14x8787255
W14x8799116
W14x8810985
W14x8822862
W14x8834747
W14x8846640
W14x8858541
W14x8870450
W14x8882367
W14x8894292
W14x8906225
W14x8918166
W14x8930115
W14x8942072
W14x8954037
W14x8966010
W14x8977991
W14x8989980
W14x9001977
W14x9013982
W14x9025995
W14x9038016
W14x9050045
W14x9062082
W14x9074127
W14x9086180
W14x9098241
W14x9110310
W14x9122387
W14x9134472
W14x9146565
W14x9158666
W14x9170775
W14x9182892
W14x9195017
W14x9207150
W14x9219291
W14x9231440
W14x9243597
W14x9255762
W14x9267935
W14x9280116
W14x9292305
W14x9304502
W14x9316707
W14x9328920
W14x9341141
W14x9353370
W14x9365607
W14x9377852
W14x9390105
W14x9402366
W14x9414635
W14x9426912
W14x9439197
W14x9451490
W14x9463791
W14x9476100
W14x9488417
W14x9500742
W14x9513075
W14x9525416
W14x9537765
W14x9550122
W14x9562487
W14x9574860
W14x9587241
W14x9599630
W14x9612027
W14x9624432
W14x9636845
W14x9649266
W14x9661695
W14x9674132
W14x9686577
W14x9699030
W14x9711491
W14x9723960
W14x9736437
W14x9748922
W14x9761415
W14x9773916
W14x9786425
W14x9798942
W14x9811467
W14x9824000
W14x9836541
W14x9849090
W14x9861647
W14x9874212
W14x9886785
W14x9899366
W14x9911955
W14x9924552
W14x9937157
W14x9949770
W14x9962391
W14x9975020
W14x9987657
W14x10000302
W14x10012955
W14x10025616
W14x10038285
W14x10050962
W14x10063647
W14x10076340
W14x10089041
W14x10101750
W14x10114467
W14x10127192
W14x10139925
W14x10152666
W14x10165415
W14x10178172
W14x10190937
W14x10203710
W14x10216491
W14x10229280
W14x10242077
W14x10254882
W14x10267695
W14x10280516
W14x10293345
W14x10306182
W14x10319027
W14x10331880
W14x10344741
W14x10357610
W14x10370487
W14x10383372
W14x10396265
W14x10409166
W14x10422075
W14x10434992
W14x10447917
W14x10460850
W14x10473791
W14x10486740
W14x10499697
W14x10512662
W14x10525635
W14x10538616
W14x10551605
W14x10564602
W14x10577607
W14x10590620
W14x10603641
W14x10616670
W14x10629707
W14x10642752
W14x10655805
W14x10668866
W14x10681935
W14x10695012
W14x10708097
W14x10721190
W14x10734291
W14x10747400
W14x10760517
W14x10773642
W14x10786775
W14x10799916
W14x10813065
W14x10826222
W14x10839387
W14x10852560
W14x10865741
W14x10878930
W14x10892127
W14x10905332
W14x10918545
W14x10931766
W14x10944995
W14x10958232
W14x10971477
W14x10984730
W14x10997991
W14x11011260
W14x11024537
W14x11037822
W14x11051115
W14x11064416
W14x11077725
W14x11091042
W14x11104367
W14x11117700
W14x11131041
W14x11144390
W14x11157747
W14x11171112
W14x11184485
W14x11197866
W14x11211255
W14x11224652
W14x11238057
W14x11251470
W14x11264891
W14x11278320
W14x11291757
W14x11305202
W14x11318655
W14x11332116
W14x11345585
W14x11359062
W14x11372547
W14x11386040
W14x11399541
W14x11413050
W14x11426567
W14x11440092
W14x11453625
W14x11467166
W14x11480715
W14x11494272
W14x11507837
W14x11521410
W14x11534991
W14x11548580
W14x11562177
W14x11575782
W14x11589395
W14x11603016
W14x11616645
W14x11630282
W14x11643927
W14x11657580
W14x11671241
W14x11684910
W14x11698587
W14x11712272
W14x11725965
W14x11739666
W14x11753375
W14x11767092
W14x11780817
W14x11794550
W14x11808291
W14x11822040
W14x11835797
W14x11849562
W14x11863335
W14x11877116
W14x11890905
W14x11904702
W14x11918507
W14x11932320
W14x11946141
W14x11959970
W14x11973807
W14x11987652
W14x12001505
W14x12015366
W14x12029235
W14x12043112
W14x12056997
W14x12070890
W14x12084791
W14x12098700
W14x12112617
W14x12126542
W14x12140475
W14x12154416
W14x12168365
W14x12182322
W14x12196287
W14x12210260
W14x12224241
W14x12238230
W14x12252227
W14x12266232
W14x12280245
W14x12294266
W14x12308295
W14x12322332
W14x12336377
W14x12350430
W14x12364491
W14x12378560
W14x12392637
W14x12406722
W14x12420815
W14x12434916
W14x12449025
W14x12463142
W14x12477267
W14x12491400
W14x12505541
W14x12519690
W14x12533847
W14x12548012
W14x12562185
W14x12576366
W14x12590555
W14x12604752
W14x12618957
W14x12633170
W14x12647391
W14x12661620
W14x12675857
W14x12690102
W14x12704355
W14x12718616
W14x12732885
W14x12747162
W14x12761447
W14x12775740
W14x12790041
W14x12804350
W14x12818667
W14x12832992
W14x12847325
W14x12861666
W14x12876015
W14x12890372
W14x12904737
W14x12919110
W14x12933491
W14x12947880
W14x12962277
W14x12976682
W14x12991095
W14x13005516
W14x13019945
W14x13034382
W14x13048827
W14x13063280
W14x13077741
W14x13092210
W14x13106687
W14x13121172
W14x13135665
W14x13150166
W14x13164675
W14x13179192
W14x13193717
W14x13208250
W14x13222791
W14x13237340
W14x13251897
W14x13266462
W14x13281035
W14x13295616
W14x13310205
W14x13324802
W14x13339407
W14x13354020
W14x13368641
W14x13383270
W14x13397907
W14x13412552
W14x13427205
W14x13441866
W14x13456535
W14x13471212
W14x13485897
W14x13500590
W14x13515291
W14x13530000
W14x13544717
W14x13559442
W14x13574175
W14x13588916
W14x13603665
W14x13618422
W14x13633187
W14x13647960
W14x13662741
W14x13677530
W14x13692327
W14x13707132
W14x13721945
W14x13736766
W14x13751595
W14x13766432
W14x13781277
W14x13796130
W14x13810991
W14x13825860
W14x13840737
W14x13855622
W14x13870515
W14x13885416
W14x13900325
W14x13915242
W14x13930167
W14x13945100
W14x13960041
W14x13974990
W14x13989947
W14x14004912
W14x14019885
W14x14034866
W14x14049855
W14x14064852
W14x14079857
W14x14094870
W14x14109891
W14x14124920
W14x14139957
W14x14155002
W14x14170055
W14x14185116
W14x14200185
W14x14215262
W14x14230347
W14x14245440
W14x14260541
W14x14275650
W14x14290767
W14x14305892
W14x14321025
W14x14336166
W14x14351315
W14x14366472
W14x14381637
W14x14396810
W14x14411991
W14x14427180
W14x14442377
W14x14457582
W14x14472795
W14x14488016
W14x14503245
W14x14518482
W14x14533727
W14x14548980
W14x14564241
W14x14579510
W14x14594787
W14x14610072
W14x14625365
W14x14640666
W14x14655975
W14x14671292
W14x14686617
W14x14701950
W14x14717291
W14x14732640
W14x14747997
W14x14763362
W14x14778735
W14x14794116
W14x14809505
W14x14824902
W14x14840307
W14x14855720
W14x14871141
W14x14886570
W14x14902007
W14x14917452
W14x14932905
W14x14948366
W14x14963835
W14x14979312
W14x14994797
W14x15010290
W14x15025791
W14x15041300
W14x15056817
W14x15072342
W14x15087875
W14x15103416
W14x15118965
W14x15134522
W14x15150087
W14x15165660
W14x15181241
W14x15196830
W14x15212427
W14x15228032
W14x15243645
W14x15259266
W14x15274895
W14x15290532
W14x15306177
W14x15321830
W14x15337491
W14x15353160
W14x15368837
W14x15384522
W14x15400215
W14x15415916
W14x15431625
W14x15447342
W14x15463067
W14x15478800
W14x15494541
W14x15510290
W14x15526047
W14x15541812
W14x15557585
W14x15573366
W14x15589155
W14x15604952
W14x15620757
W14x15636570
W14x15652391
W14x15668220
W14x15684057
W14x15699902
W14x15715755
W14x15731616
W14x15747485
W14x15763362
W14x15779247
W14x15795140
W14x15811041
W14x15826950
W14x15842867
W14x15858792
W14x15874725
W14x15890666
W14x15906615
W14x15922572
W14x15938537
W14x15954510
W14x15970491
W14x15986480
W14x16002477
W14x16018482
W14x16034495
W14x16050516
W14x16066545
W14x16082582
W14x16098627
W14x16114680
W14x16130741
W14x16146810
W14x16162887
W14x16178972
W14x16195065
W14x16211166
W14x16227275
W14x16243392
W14x16259517
W14x16275650
W14x16291791
W14x16307940
W14x16324097
W14x16340262
W14x16356435
W14x16372616
W14x16388805
W14x16405002
W14x16421207
W14x16437420
W14x16453641
W14x16469870
W14x16486107
W14x16502352
W14x16518605
W14x16534866
W14x16551135
W14x16567412
W14x16583697
W14x16599990
W14x16616291
W14x16632600
W14x16648917
W14x16665242
W14x16681575
W14x16697916
W14x16714265
W14x16730622
W14x16746987
W14x16763360
W14x16779741
W